


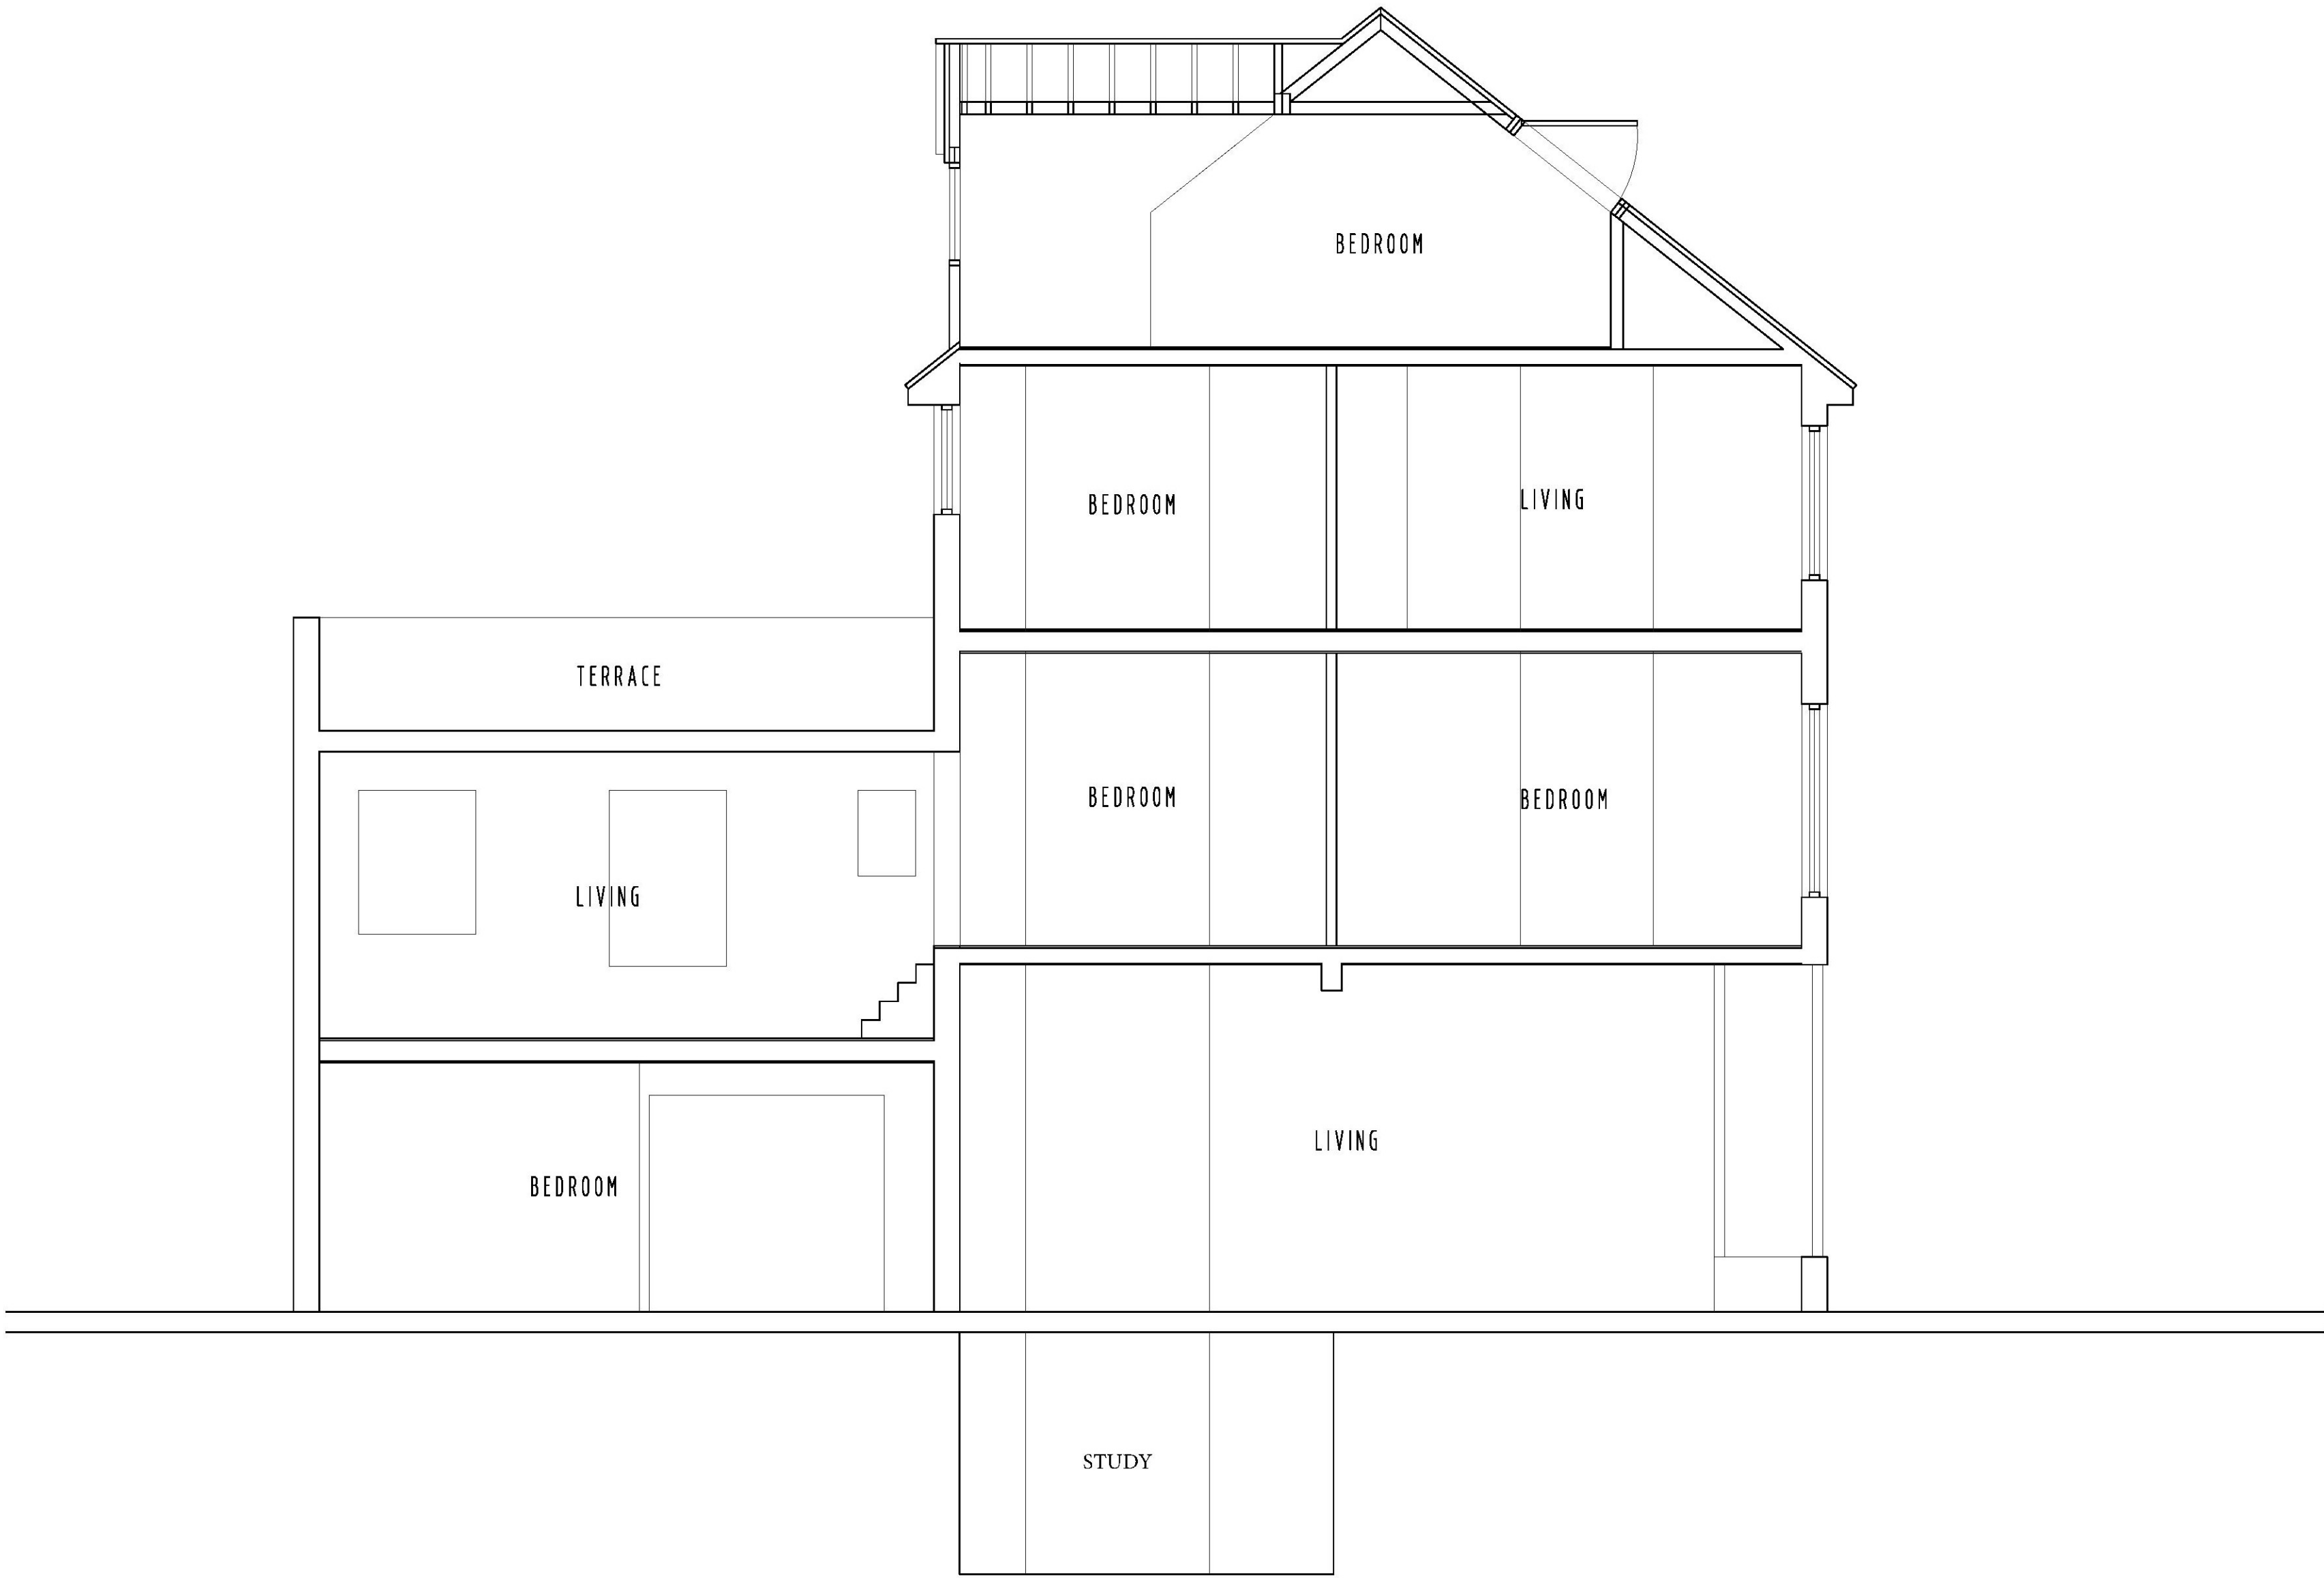

A ————— A
(PROPOSED)

Rev	Date	By	Description	Chkd

P L A N N I N G			
THIS DRAWING MUST NOT BE SCALED ALL DIMENSIONS TO BE CHECKED			
Client: Leo Griggs			
Project: 15 Sandgate High Street Sandgate. Kent			
Drawing Title: Section A - A (Proposed)			
Drawn: NS	Checked: NS	Reference :	
Scale @ A3: 1:100	Dwg No: 9371.10A	Rev:	
Date: 10.4.17			