



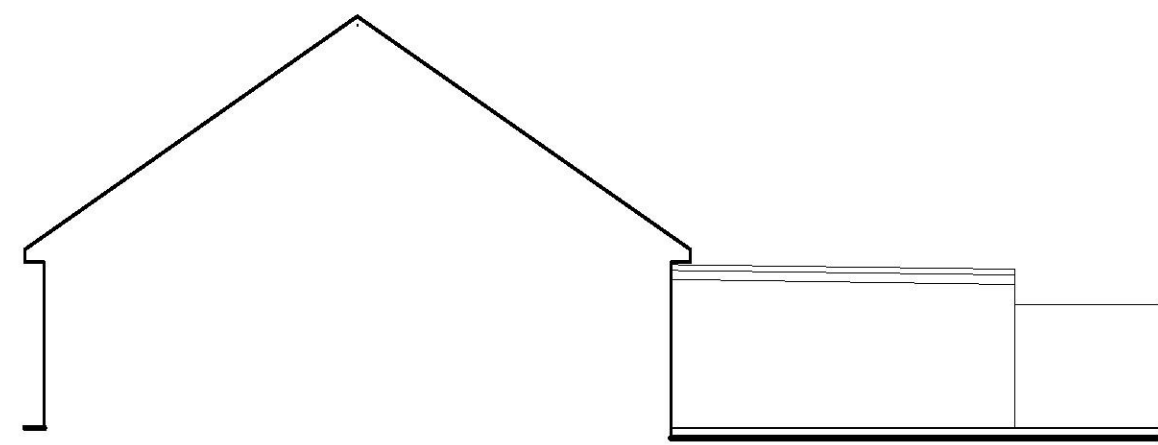


EXISTING SIDE (South) ELEVATION

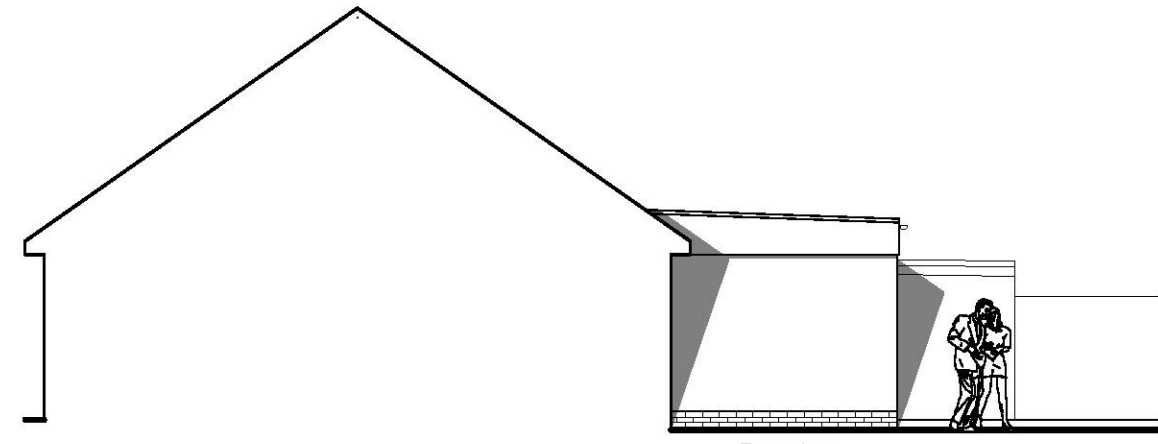


PROPOSED SIDE (South) ELEVATION

(Scale 1/100)

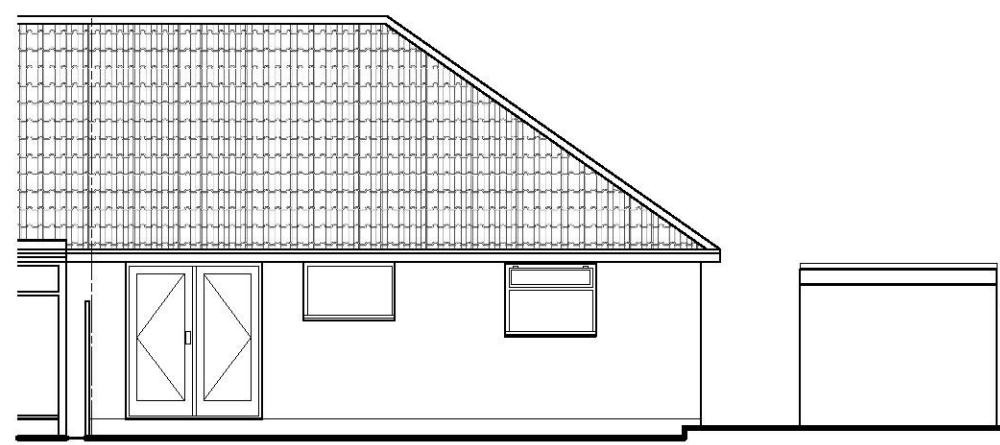


EXISTING REAR (East) ELEVATION

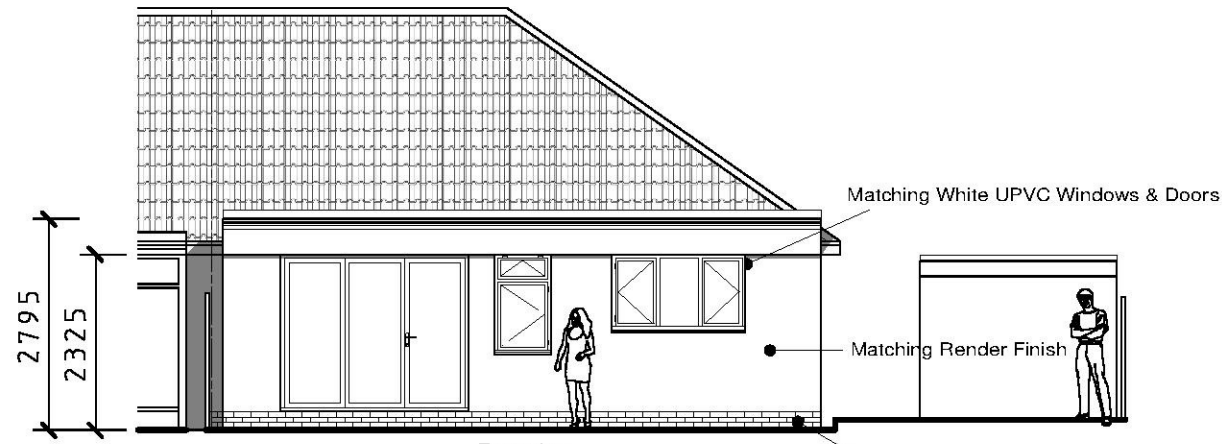


PROPOSED REAR (East) ELEVATION

(Scale 1/100)

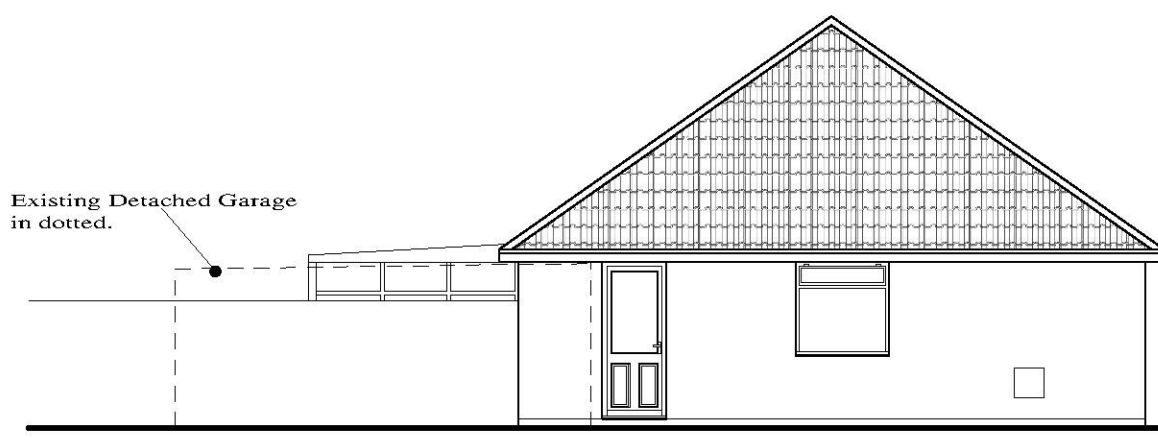


EXISTING SIDE (North) ELEVATION

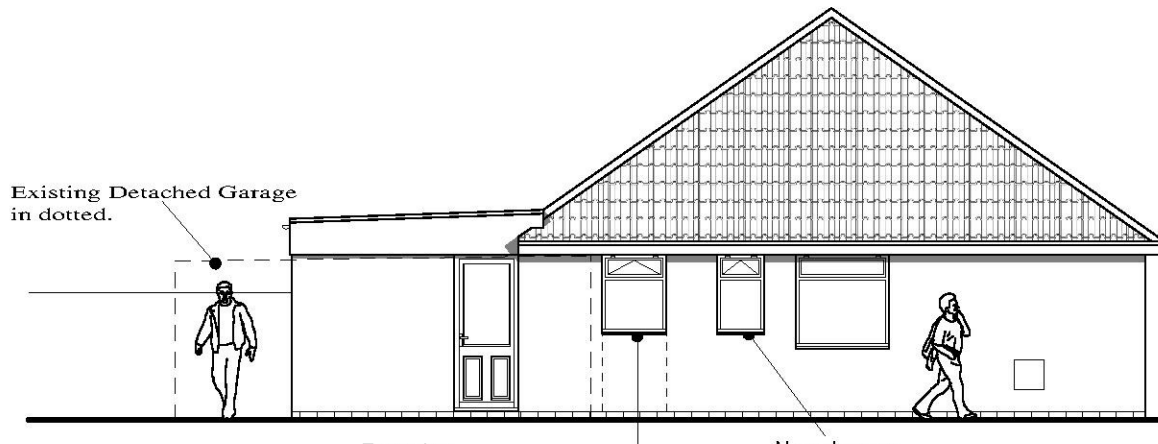


PROPOSED SIDE (North) ELEVATION

(Scale 1/100)

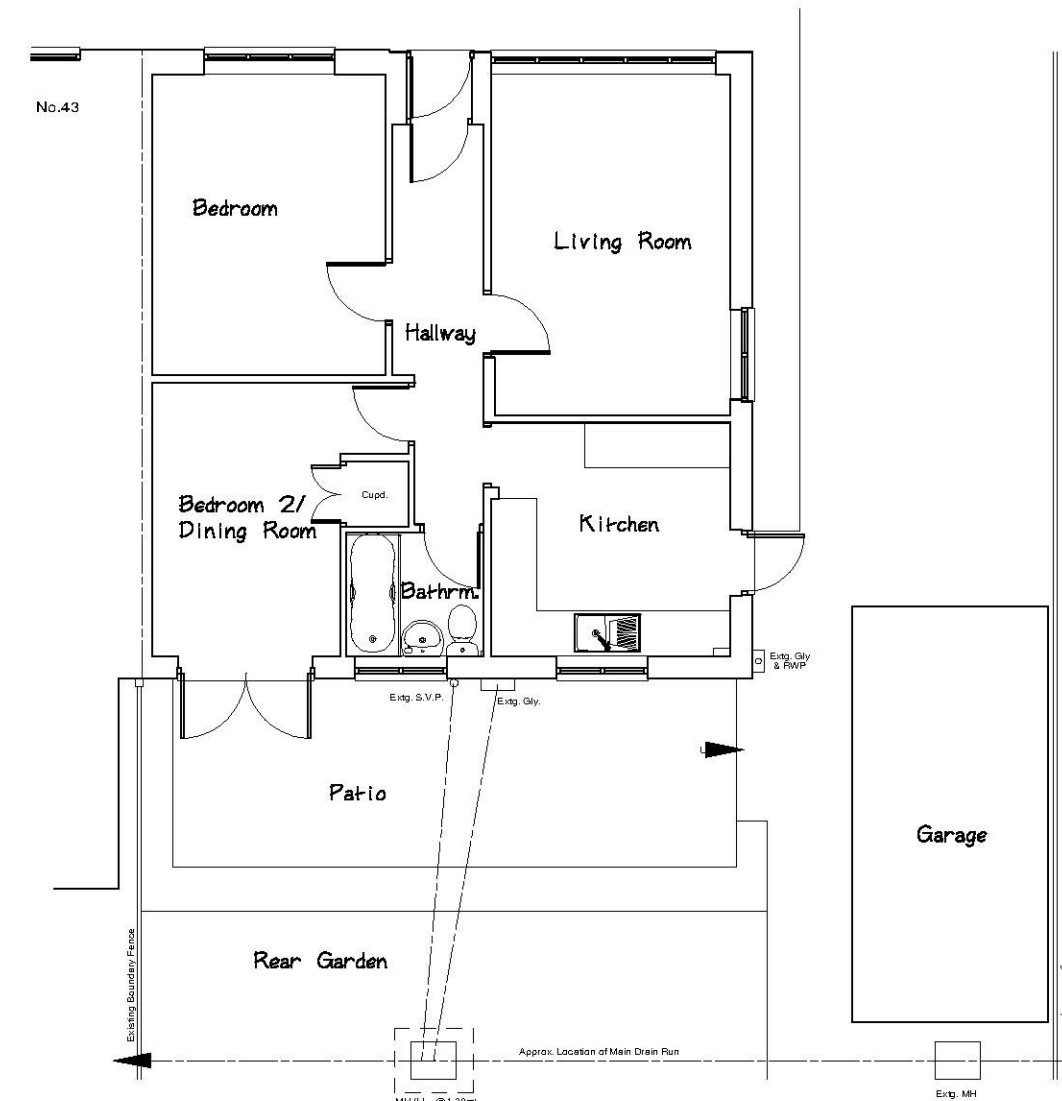

PROPOSED GROUND FLOOR


(Scale 1/100)

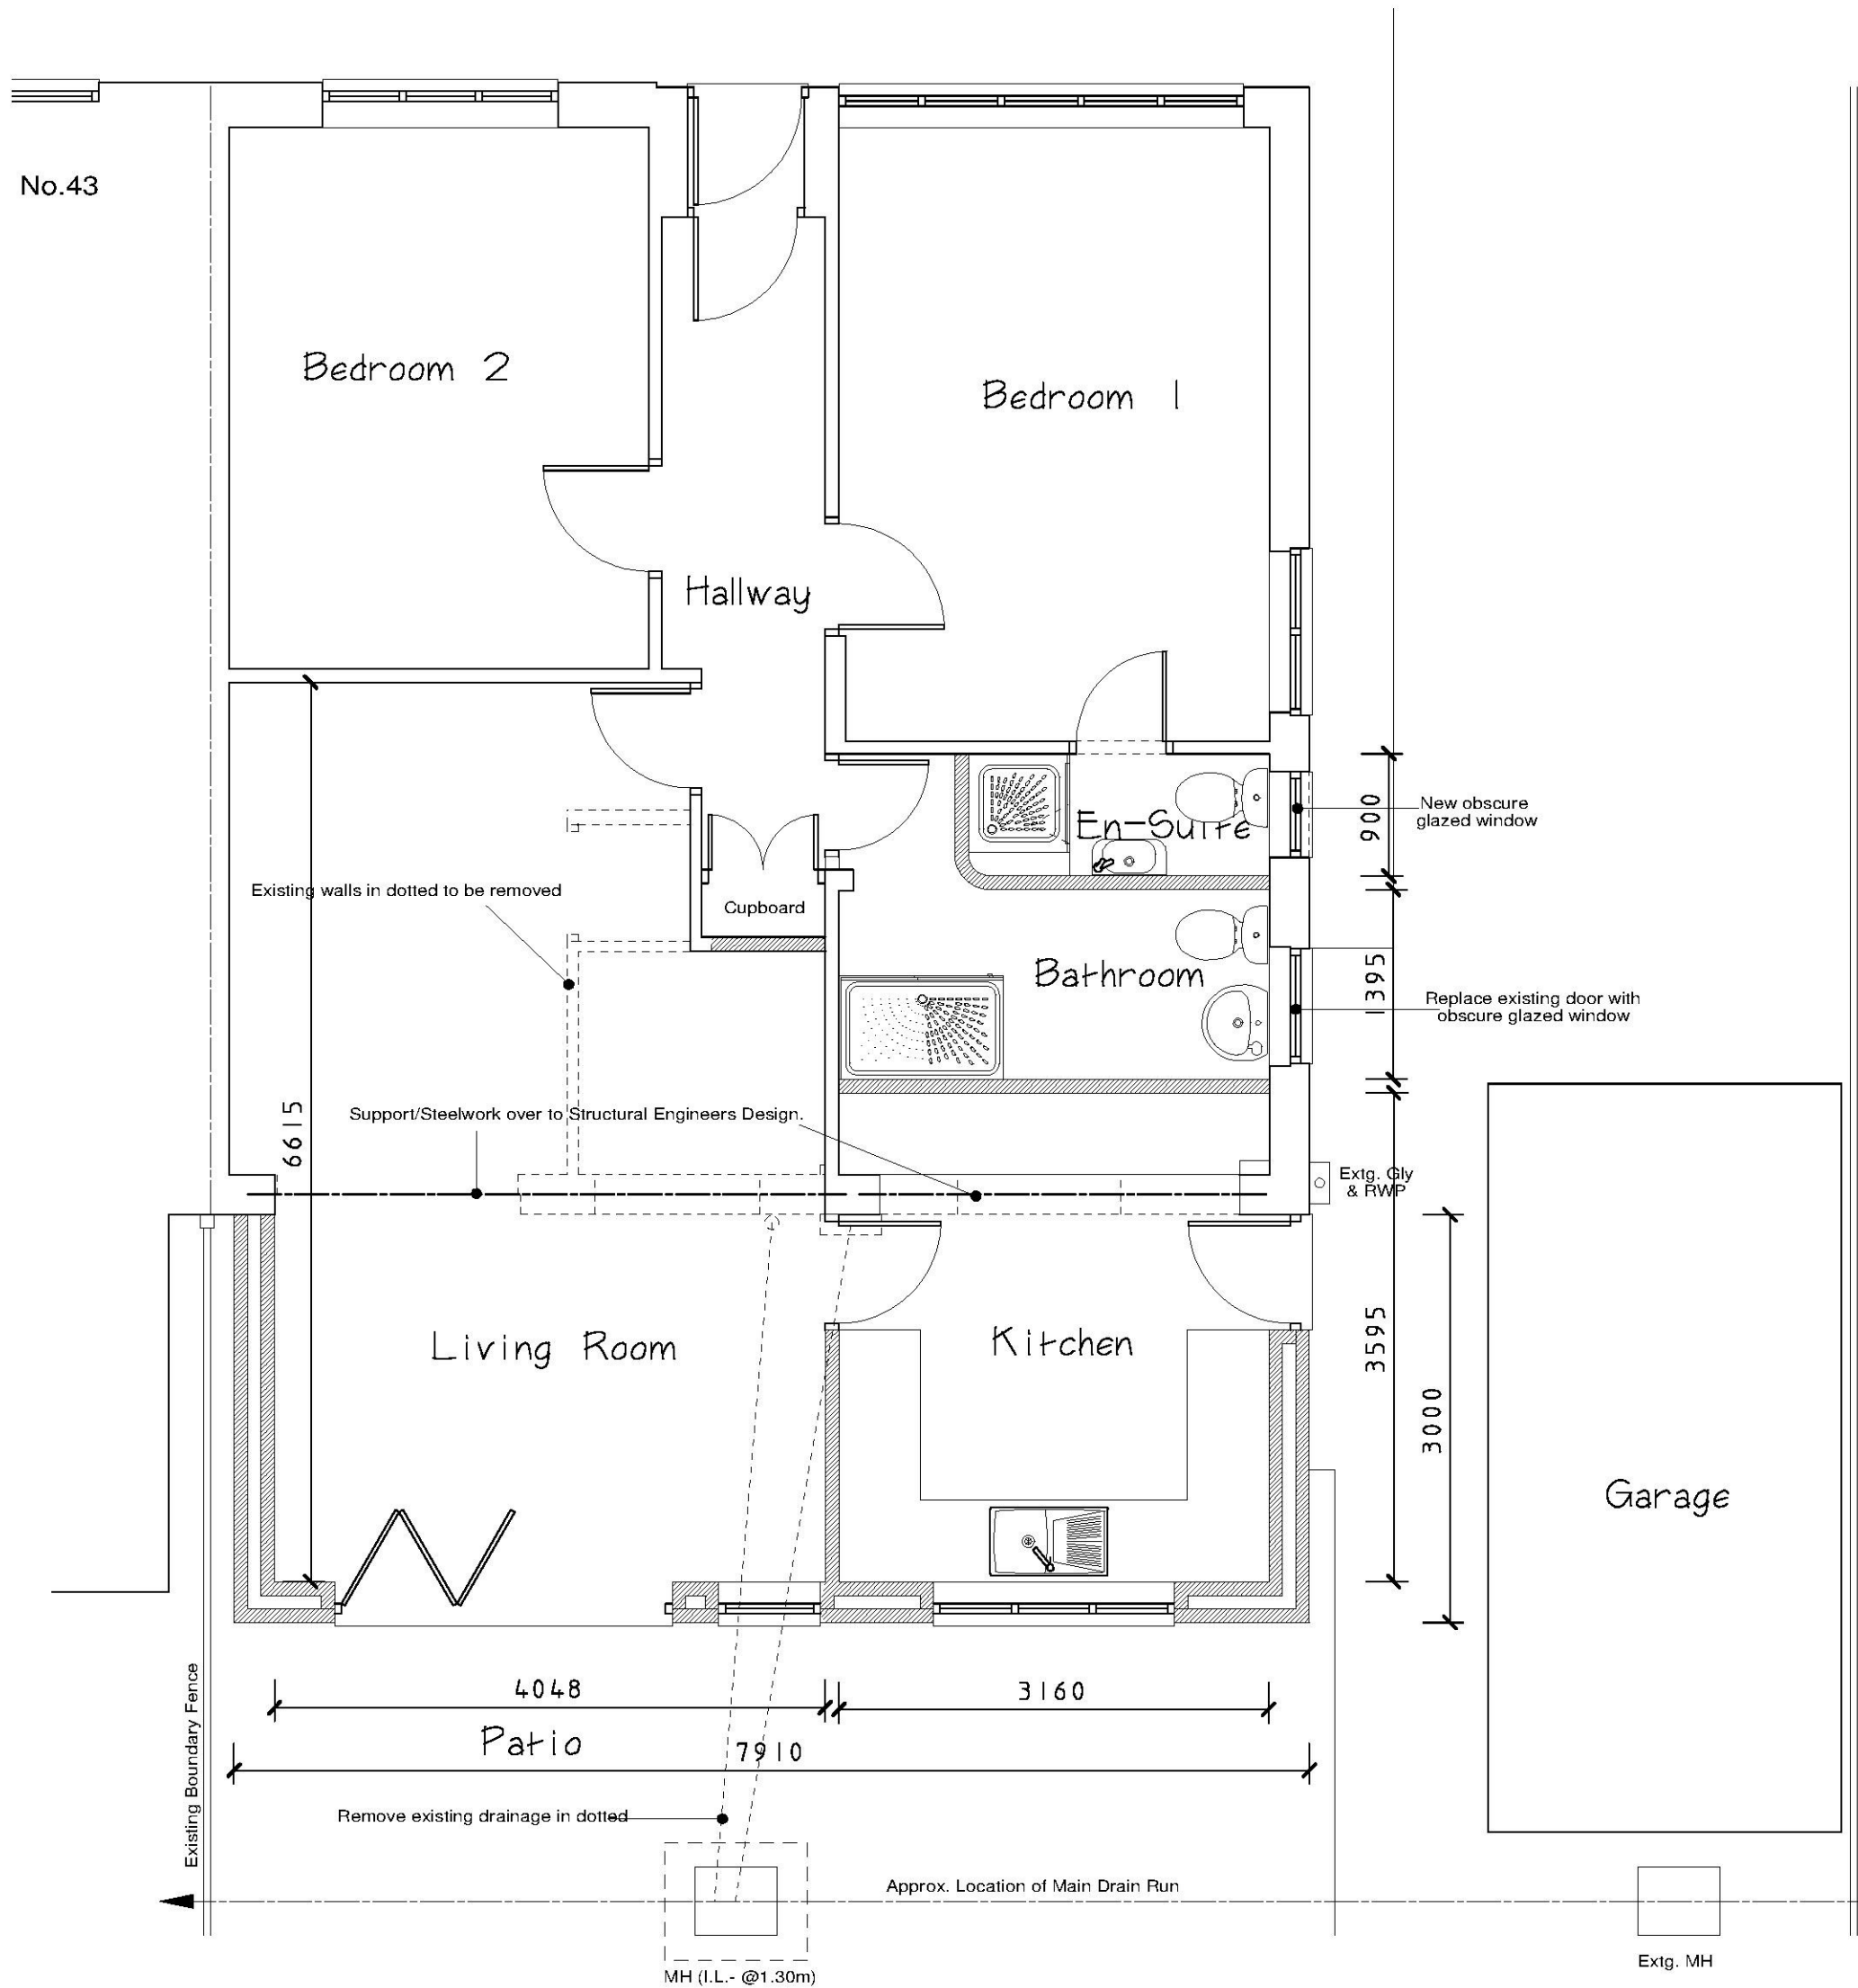

Rear Garden


PROPOSED GROUND FLOOR

(Scale 1/50)

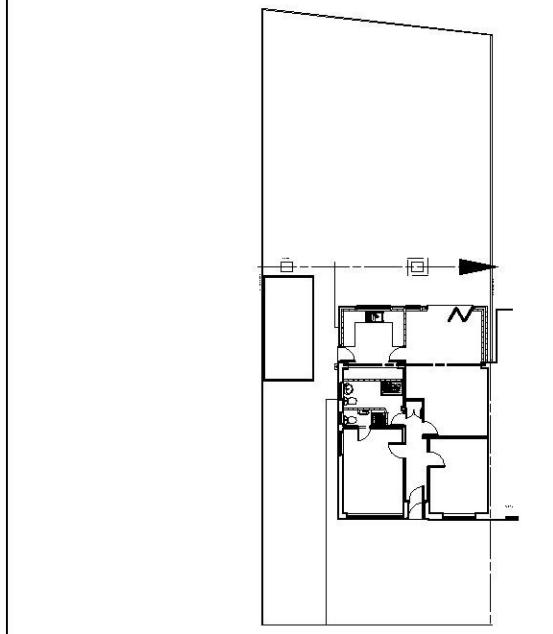

Block Plan

(Scale 1/400)

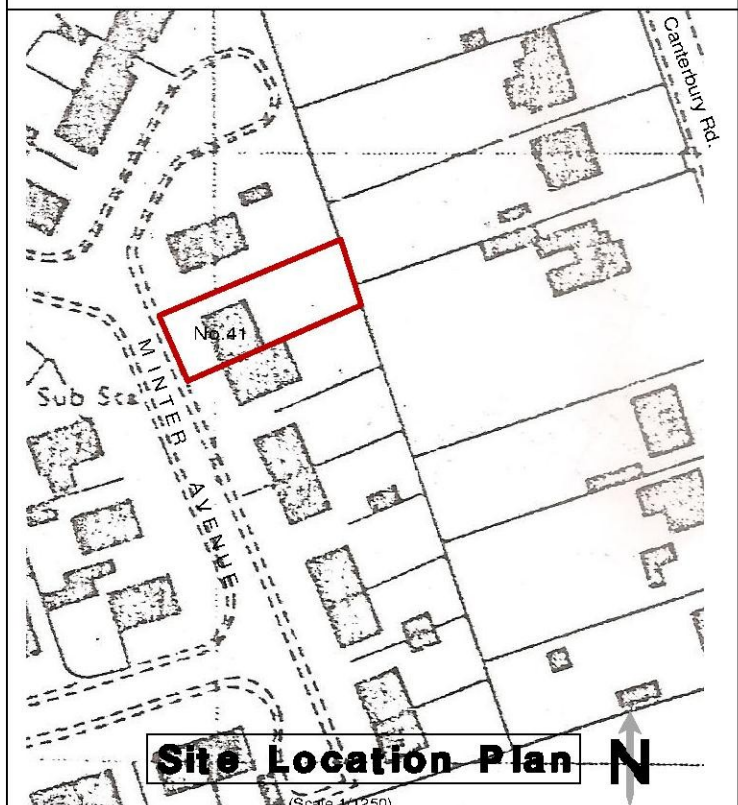

Site Location Plan

(Scale 1/250)

Revisions	
Date	Revisions
A	Aug. '17. Revised fascia position to extension, as required by LPA.

© Copyright

NOTES
All dimensions must be checked on site and not scaled from this drawing.
Detailed for Planning Application purposes only.

Client
Mr. & Mrs. J. Salt

Job Title
Proposed Single-Storey Rear
Extension & Internal Alterations.

No.41, Minter Avenue,
Densole,
Nr. Folkestone,
Kent CT18 7DU.

**S.I. CHARTERED
BUILDING SURVEYORS**

No.8 JOINTON ROAD
FOLKESTONE · KENT · CT20 2RG
TEL: (01303) 240088
e-mail: stuart@sicbs.co.uk

Scales
1/50. 1/100. 1/400. 1/1250. (EAL).

Date
May '17.

Drawn by
G.J.

Orig. No.
012/17/01

Rev.
A