


Vehicular entrance from Longford Way
Automated Roller Shutter with
Emergency Manual Override

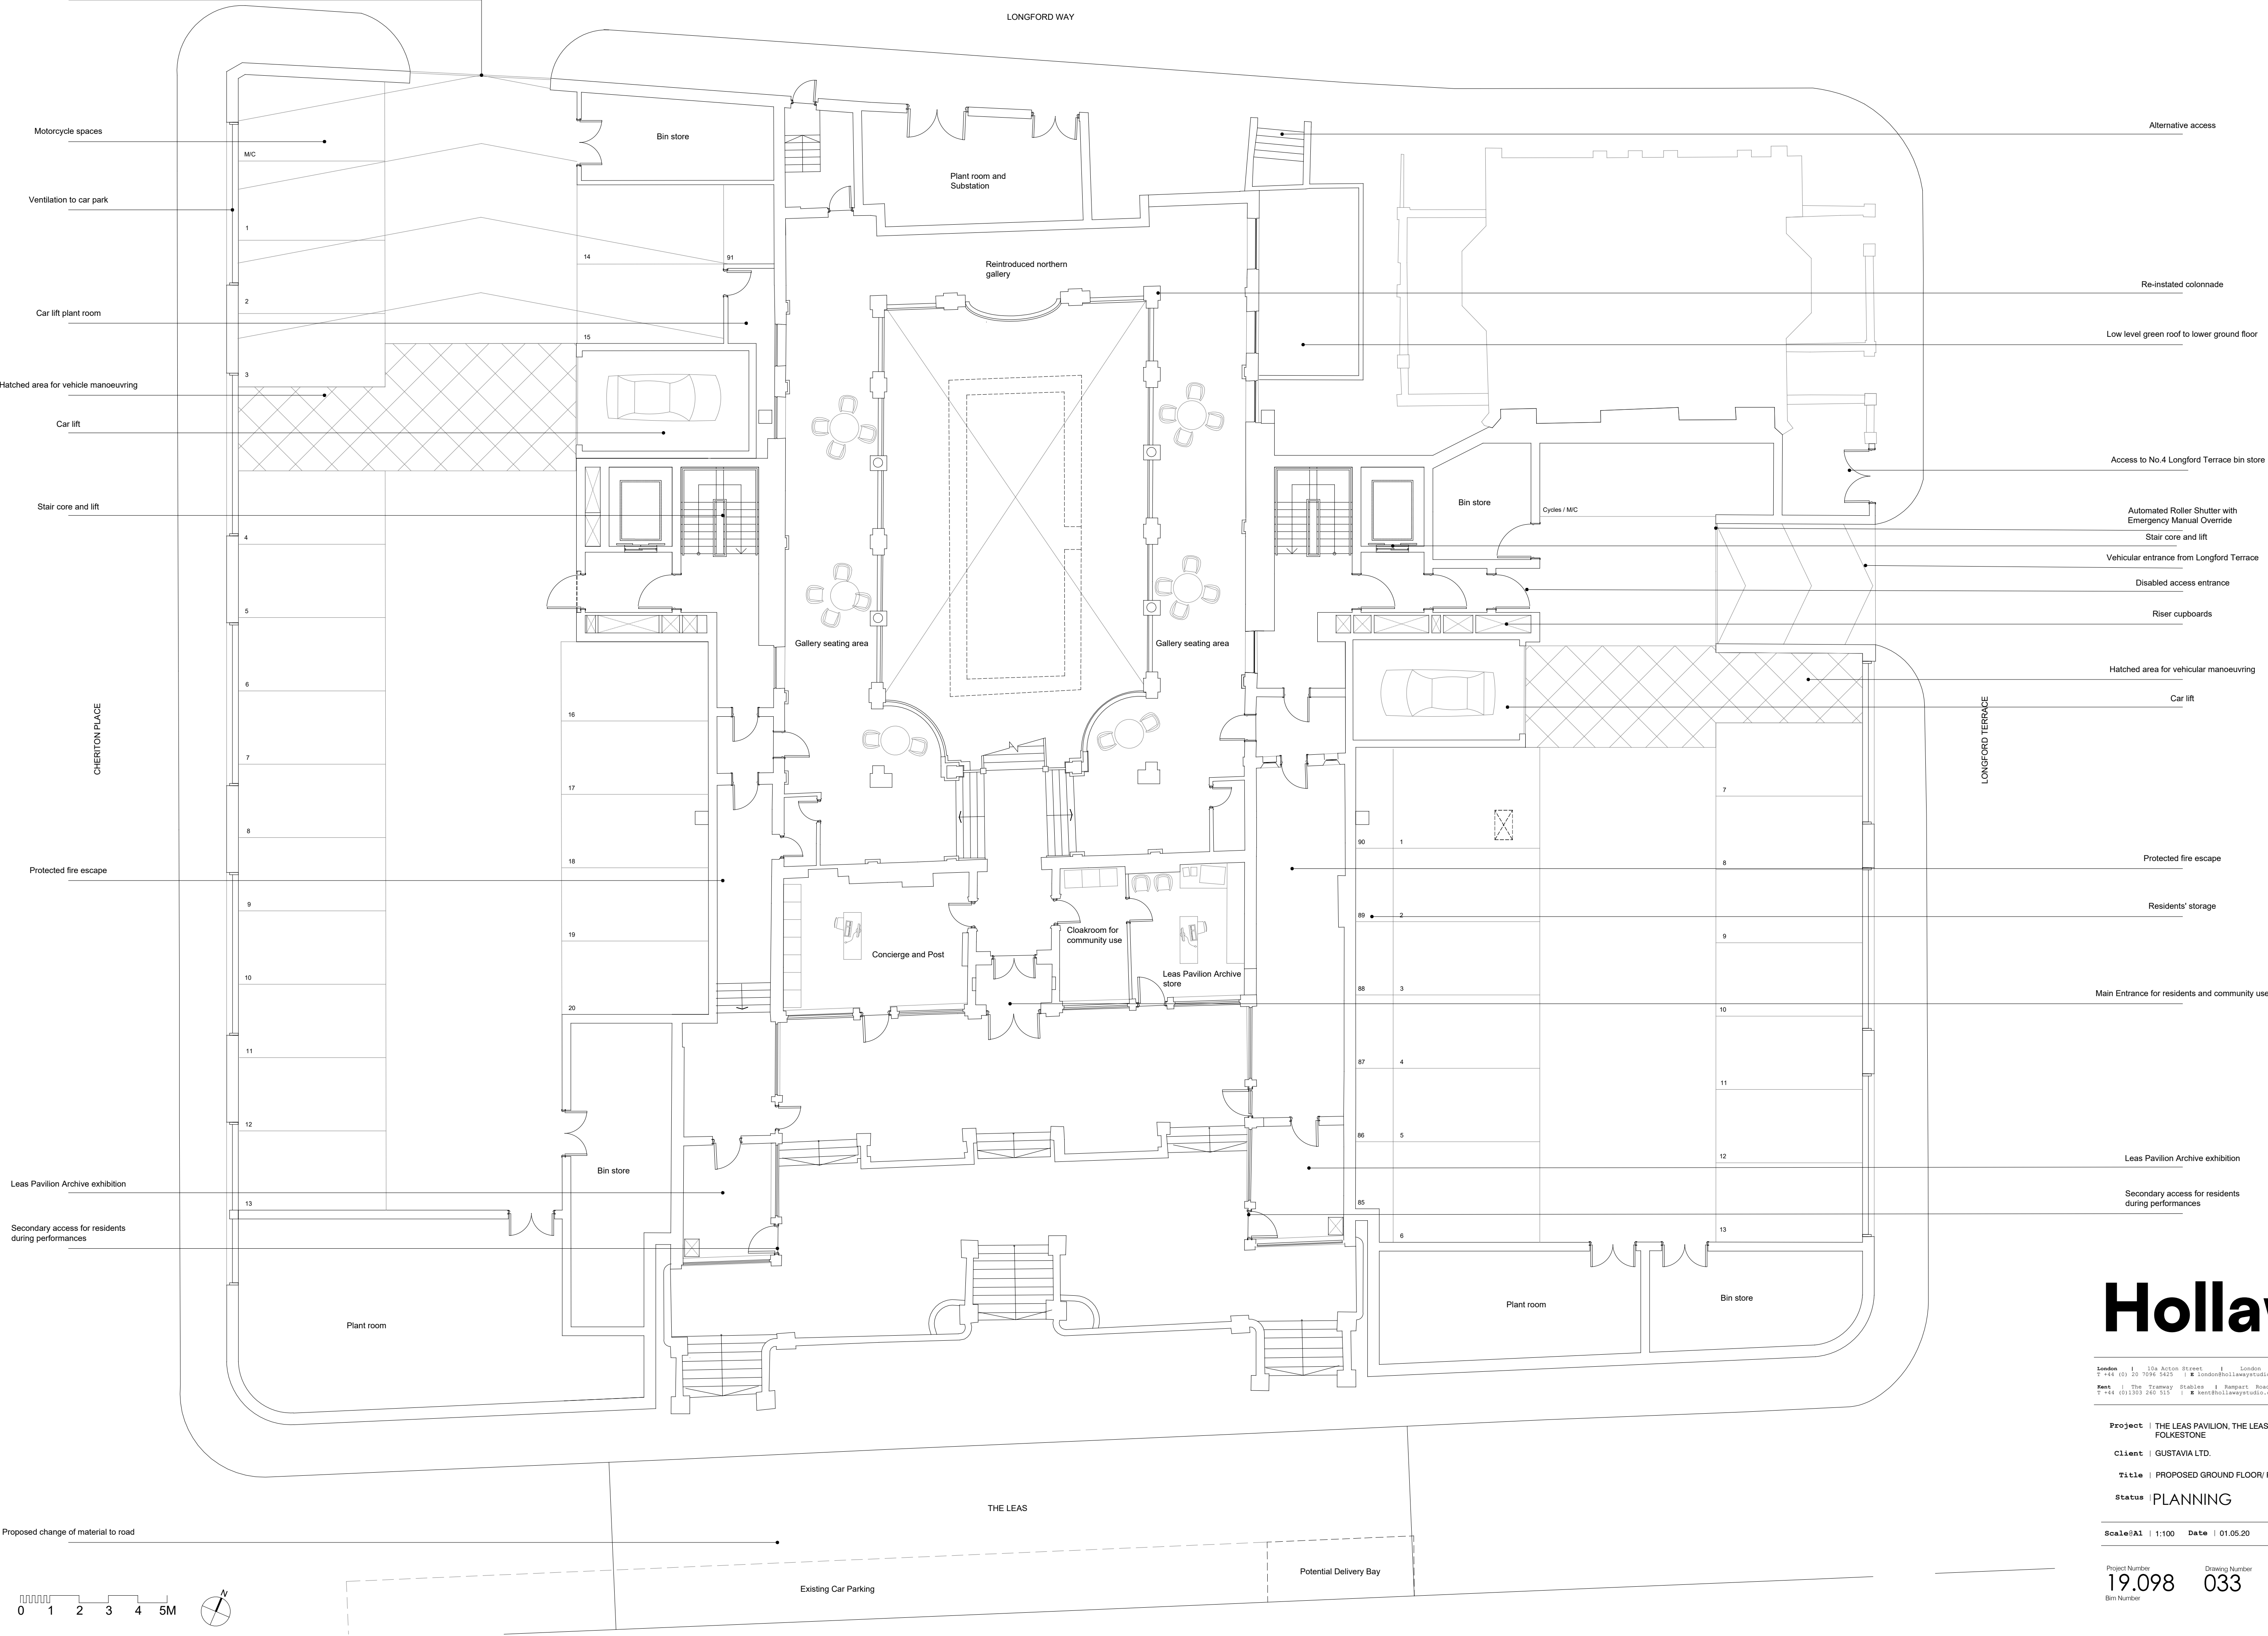

Hollaway

London | 11a Acton Street | London | WC1X 8HG
T +44 (0) 20 7038 5623 | E london@hollawaystudio.co.uk | W www.hollawaystudio.co.uk

Kent | The Trawsey Stables | Rampart Road | Hythe | Kent | CT21 5BG
T +44 (0)1303 260 515 | E kent@hollawaystudio.co.uk | W www.hollawaystudio.co.uk

Project | THE LEAS PAVILION, THE LEAS
FOLKESTONE

Client | GUSTAVIA LTD.

Title | PROPOSED GROUND FLOOR/ PARKING LEVEL

Status | PLANNING

Scale|A1 | 1:100 Date | 01.05.20 Drawn | AB Chk'd | ME

Project Number
19.098
Bin Number

Drawing Number
033

Revision
P3