

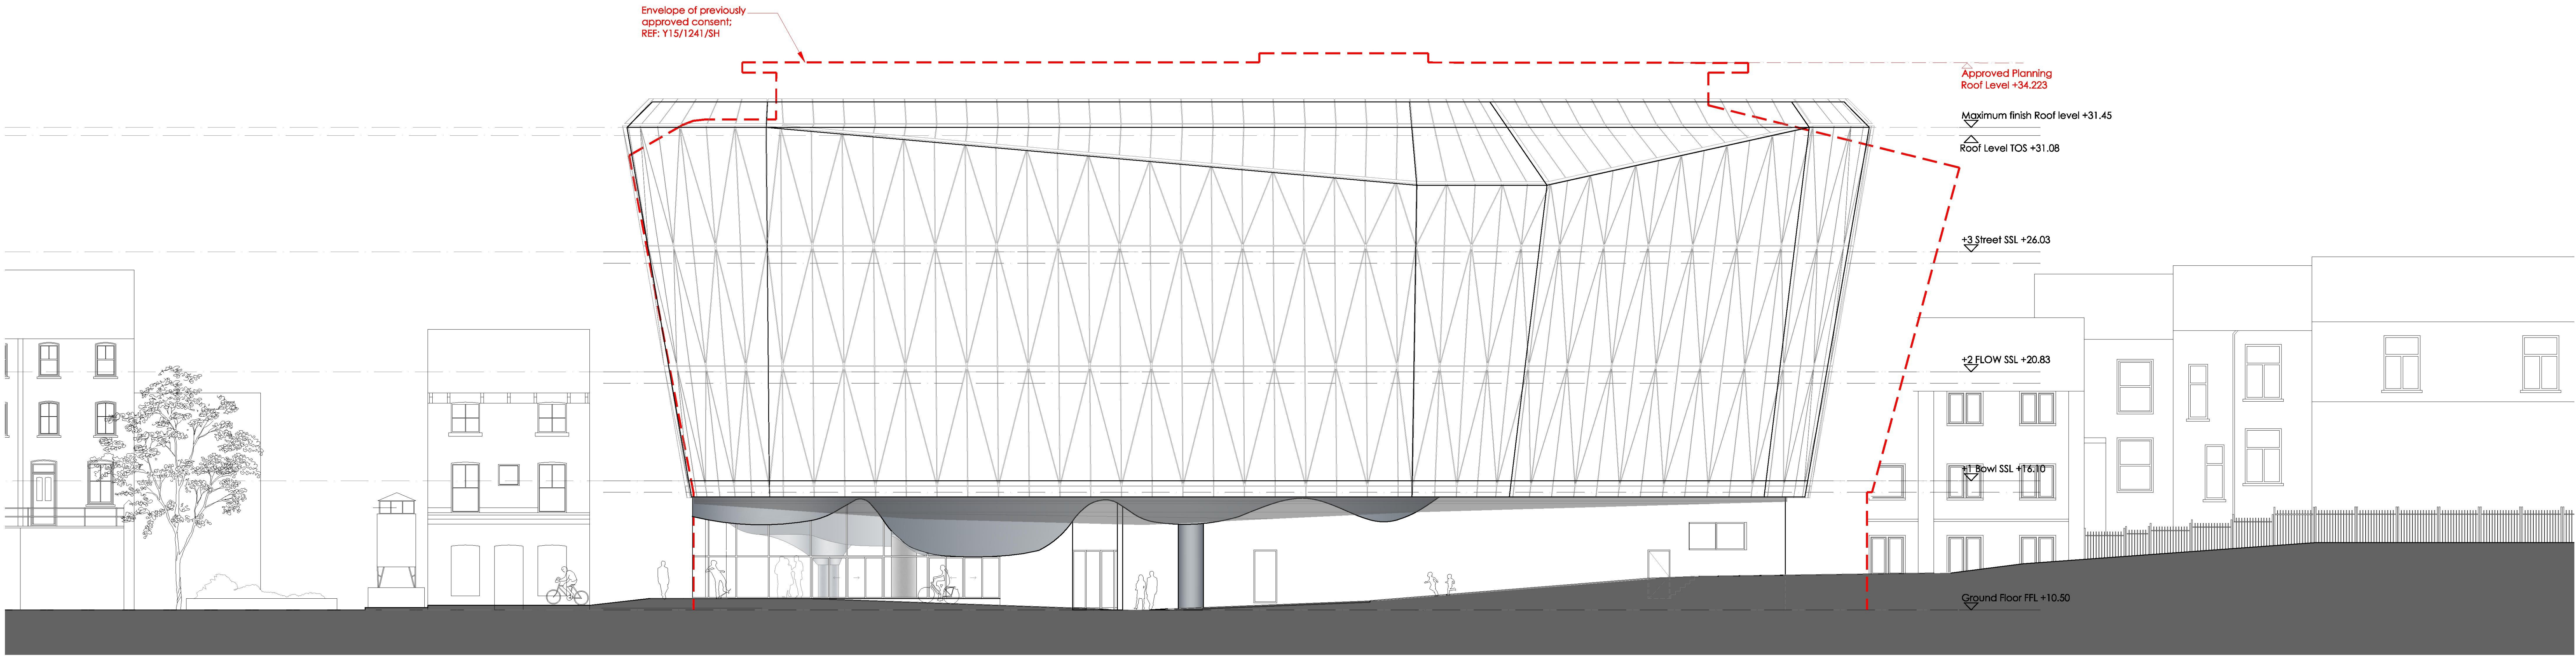


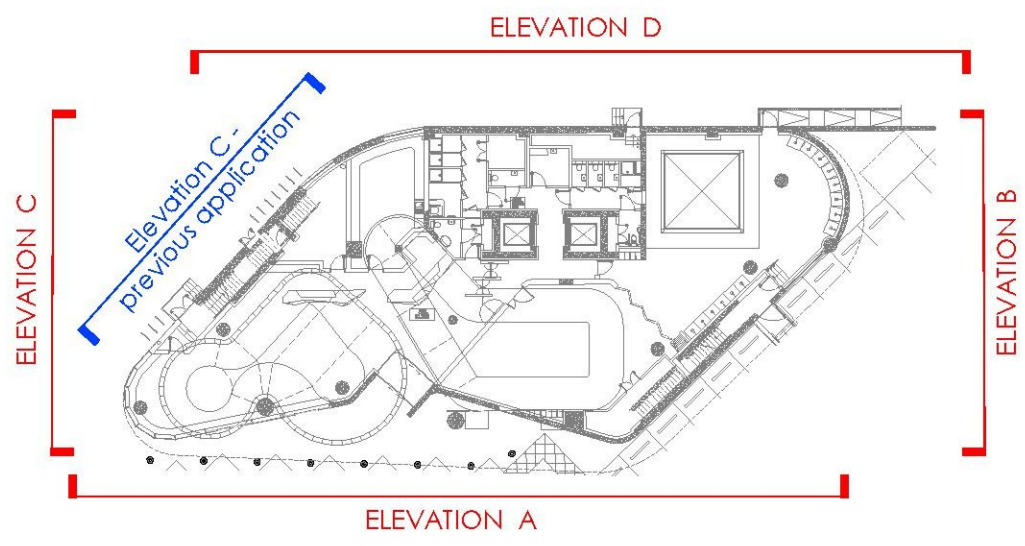

ELEVATION A-A

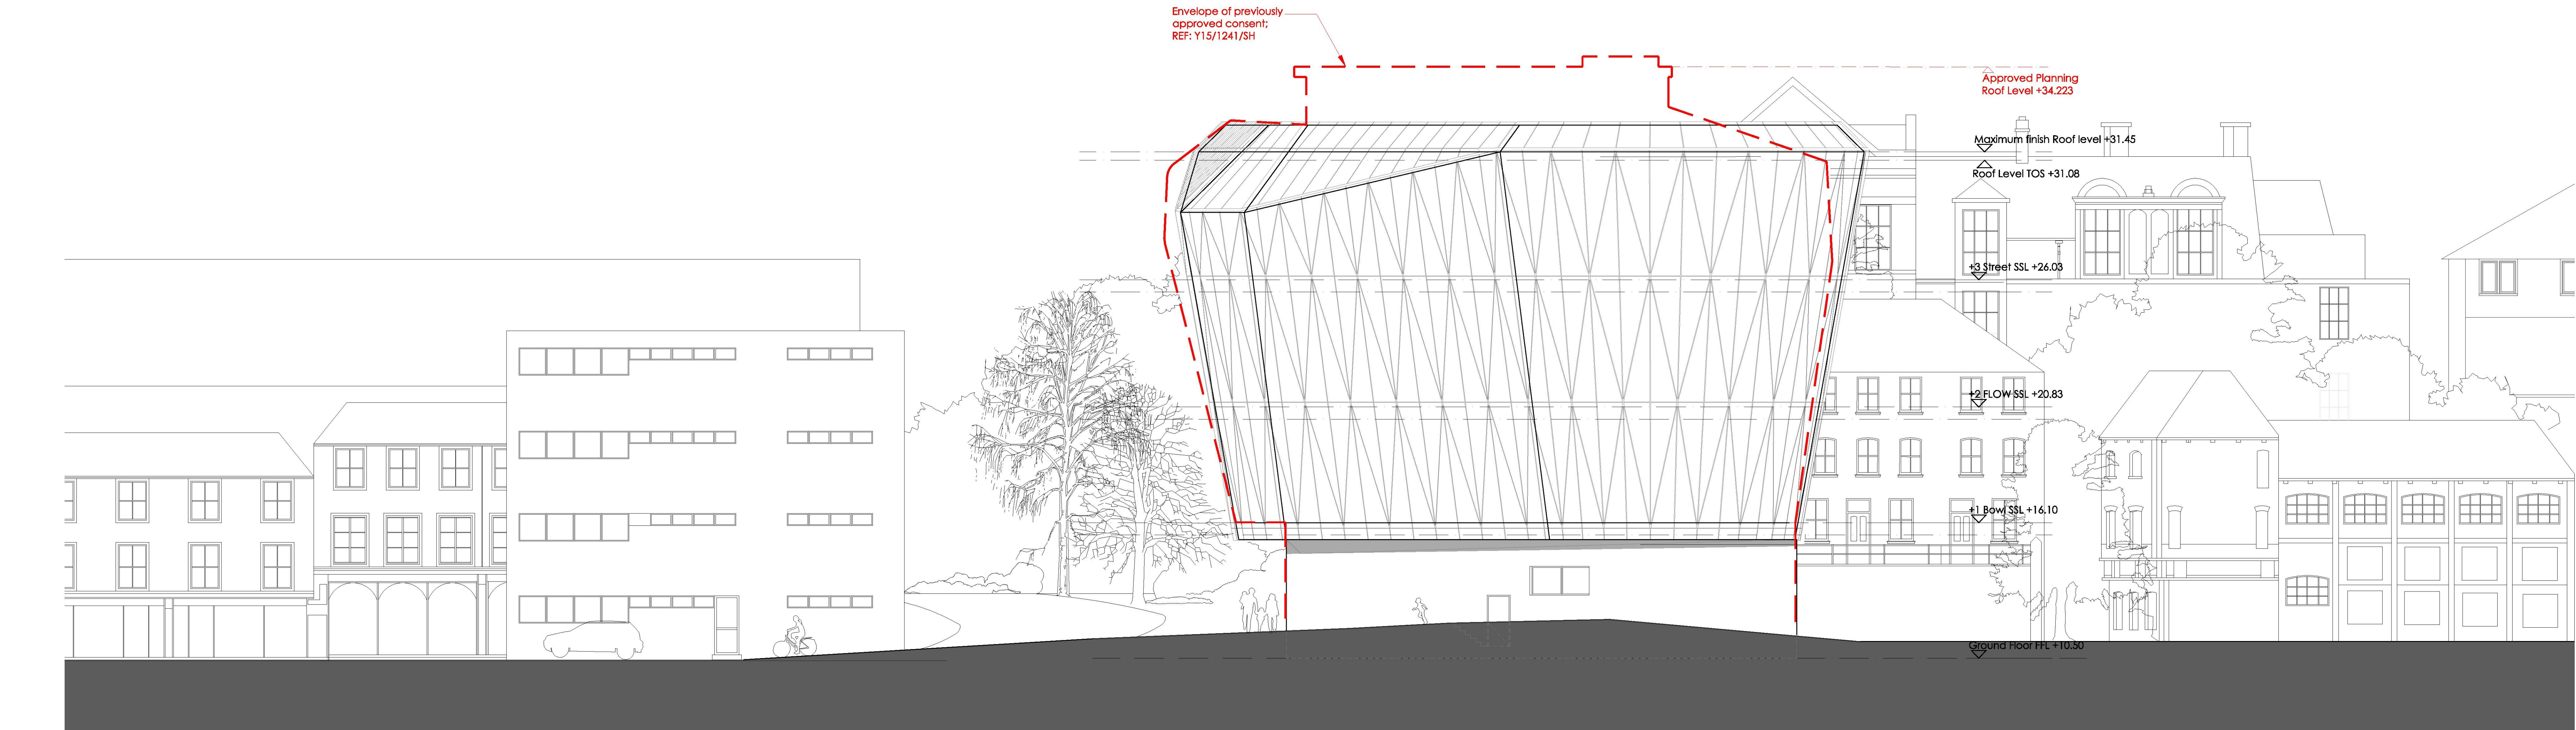

ELEVATION B-B