

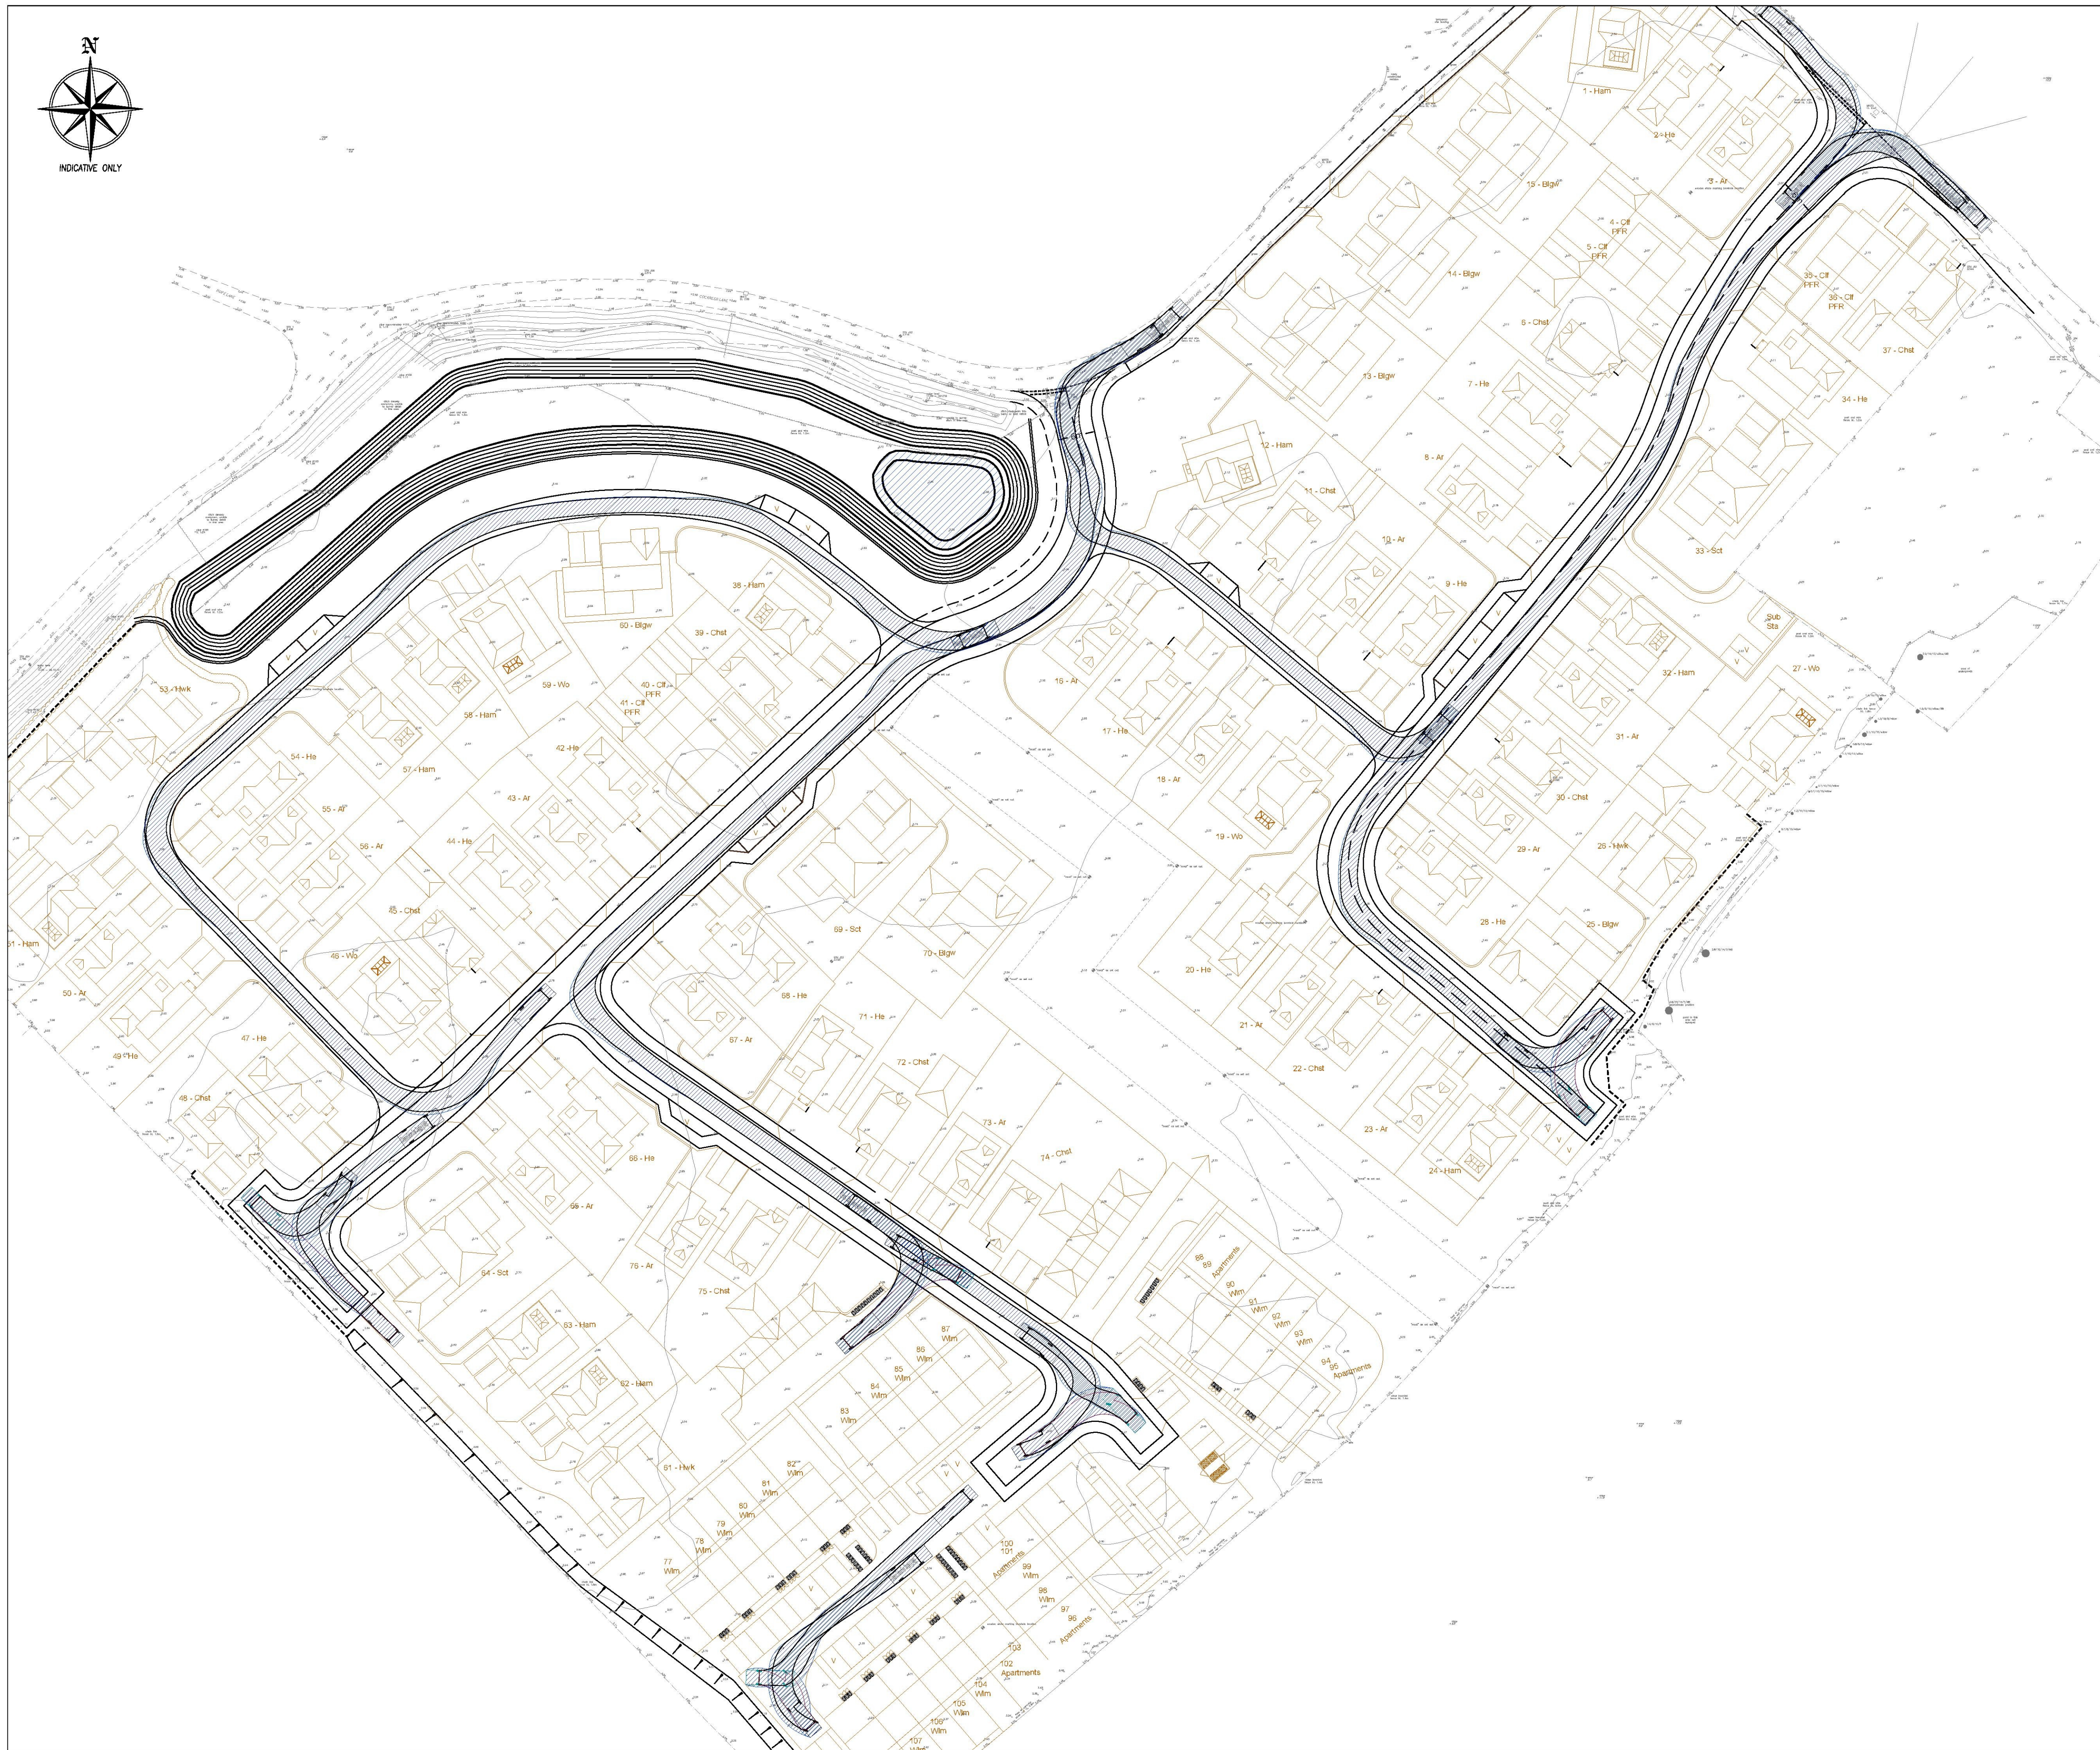


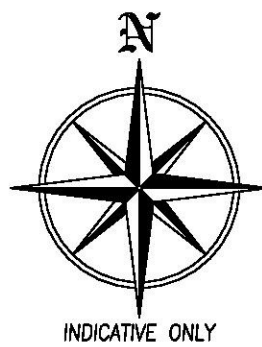

NOTES

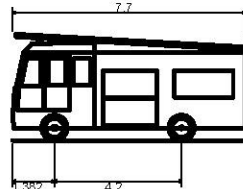

Dennis Sabre Fire Tender (LWB)
Overall Length 7.700m
Overall Width 2.450m
Overall Body Height 3.517m
Min Body Ground Clearance 0.397m
Track Width 0.380m
Lock-to-lock time 5.00s
Curb to Curb Turning Radius 7.400m

P1	First issue	27.04.17	CS
REV	AMENDMENTS	DATE	CHK

Client

PENTLAND HOMES

Project

ROMNEY MARSH SOUTH
ROMNEY MARSH

Title

VEHICLE SWEEP PATH ANALYSIS
LARGE FIRE TENDER

Drwg	Rev	Scale	Date
11959-H-04	P1	1:500	27.04.17



Eclipse House, Eclipse Park, Sittingbourne Road
Maidstone, Kent, ME14 3EN
t: 01622 776226
e: info@dhaplanning.co.uk
f: 01622 776227
w: www.dhatransport.co.uk

CAD Reference: CAD REF