


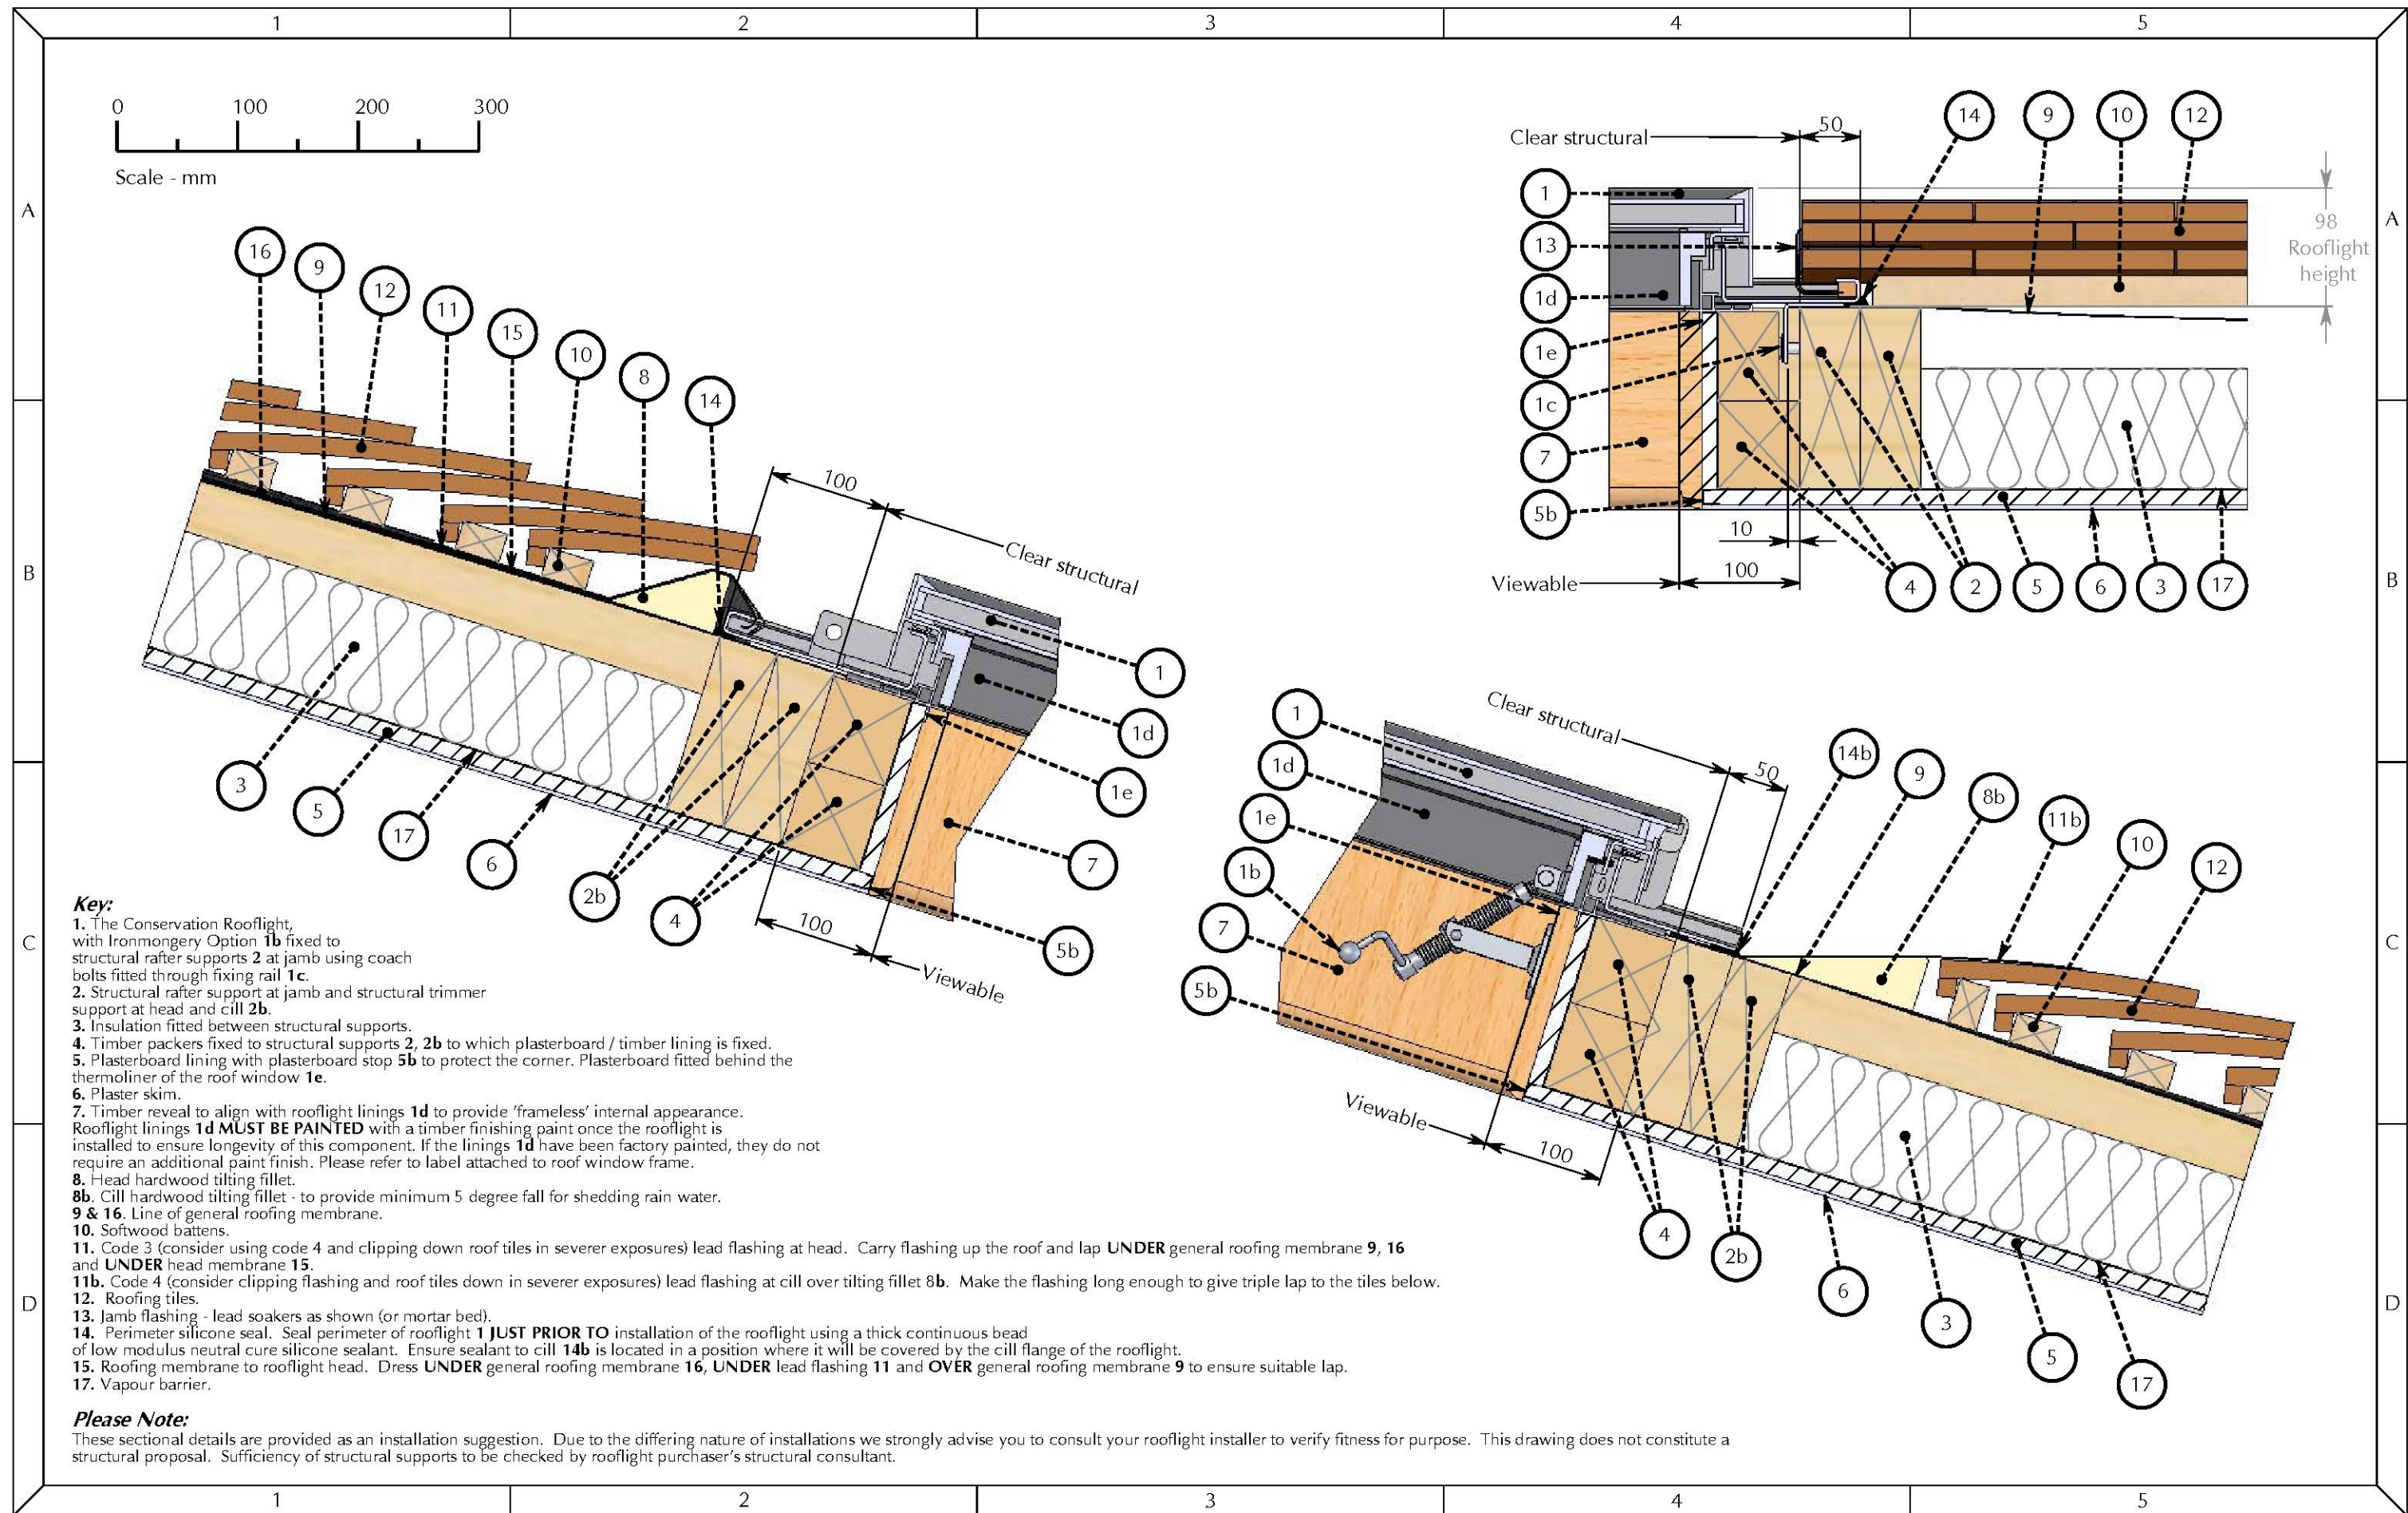

TITLE:

Conservation Rooflight®

> A roof window range suitable for pitched roofs between 17.5° and 65°
> Detail applicable ONLY to rooflight models with integral casement timber linings

Cold Roof | Clay Tile | Lead Soakers
'On the rafter' installation detail

DWG NO.:

CR_CRCS_LS_C

SHEET NO.:

1 OF 1

SCALE:

1:5 @ A3

DATE:

26/06/2013

This is a suggested installation detail which may not be exactly applicable to all situations and constructions. It is not a detailed or constructional proposal. Installers and designers are advised to check the relevant details for compliance with all currently applicable Local Authority by-laws, Acts of Parliament and British / ISO standards.

REVISION:

C

9mm WBP ply spacer removed to insert plasterboard behind thermoliner
DB: EH CB: PD


the Rooflight Company
The Professionals' Choice

w: www.therooflightcompany.co.uk

t: 01993 833 108

e: info@therooflightcompany.co.uk

All information contained within this drawing is copyright © and design right of the Rooflight Company.
The intellectual property rights of the products detailed within this drawing and embedded 3D models are owned by the Rooflight Company.