

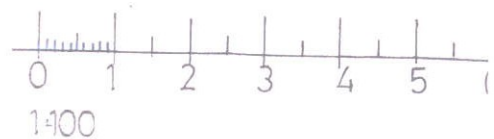


2nd plan

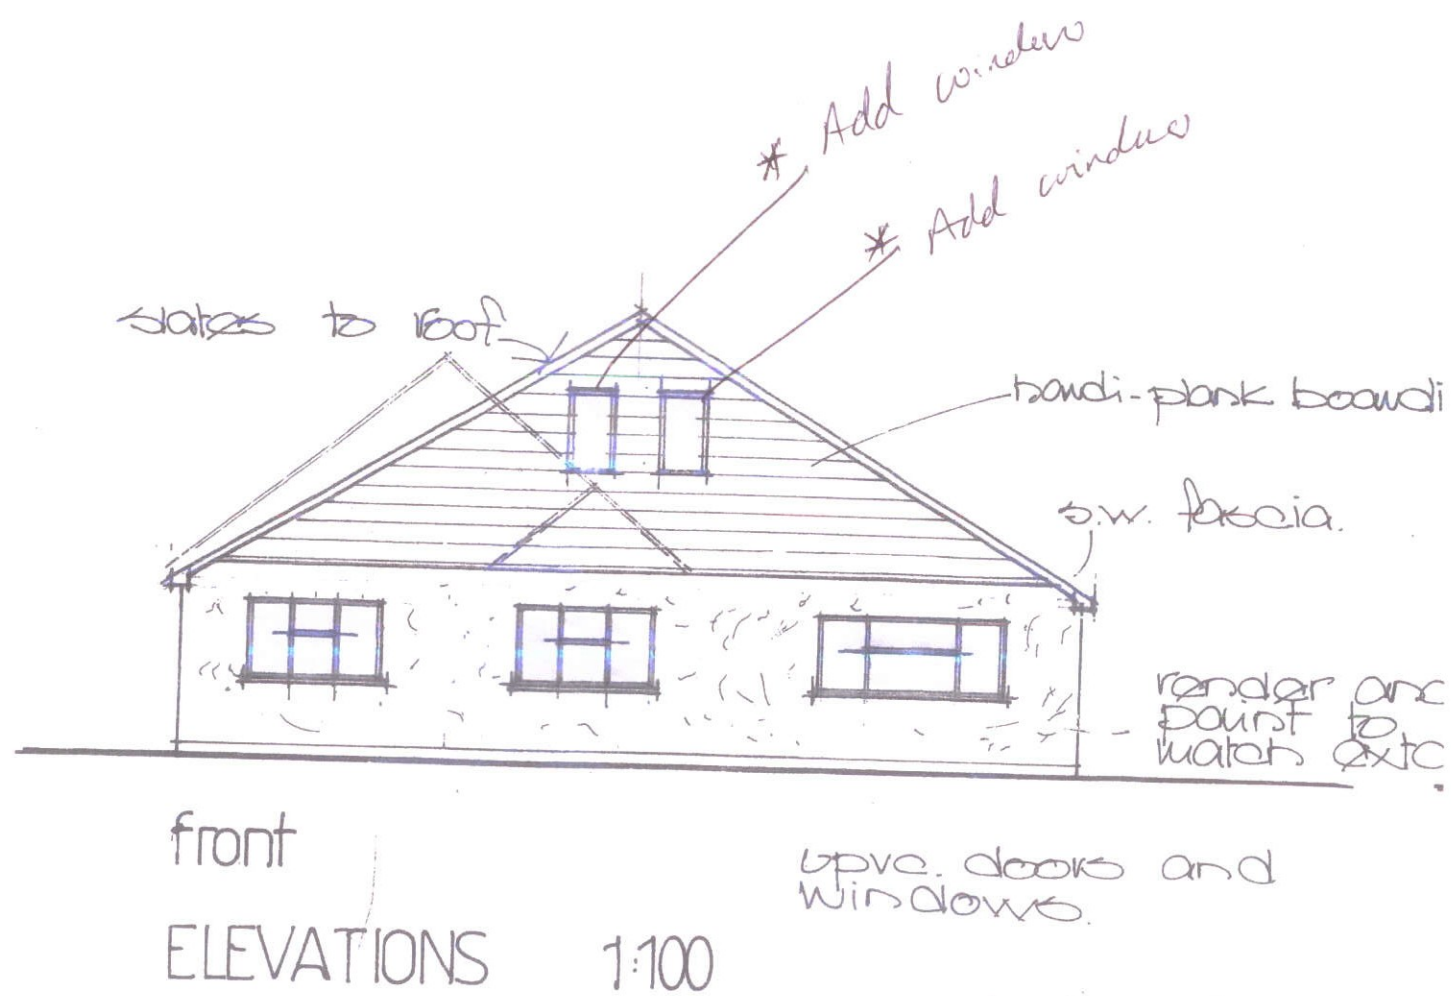

23 AUG 2017

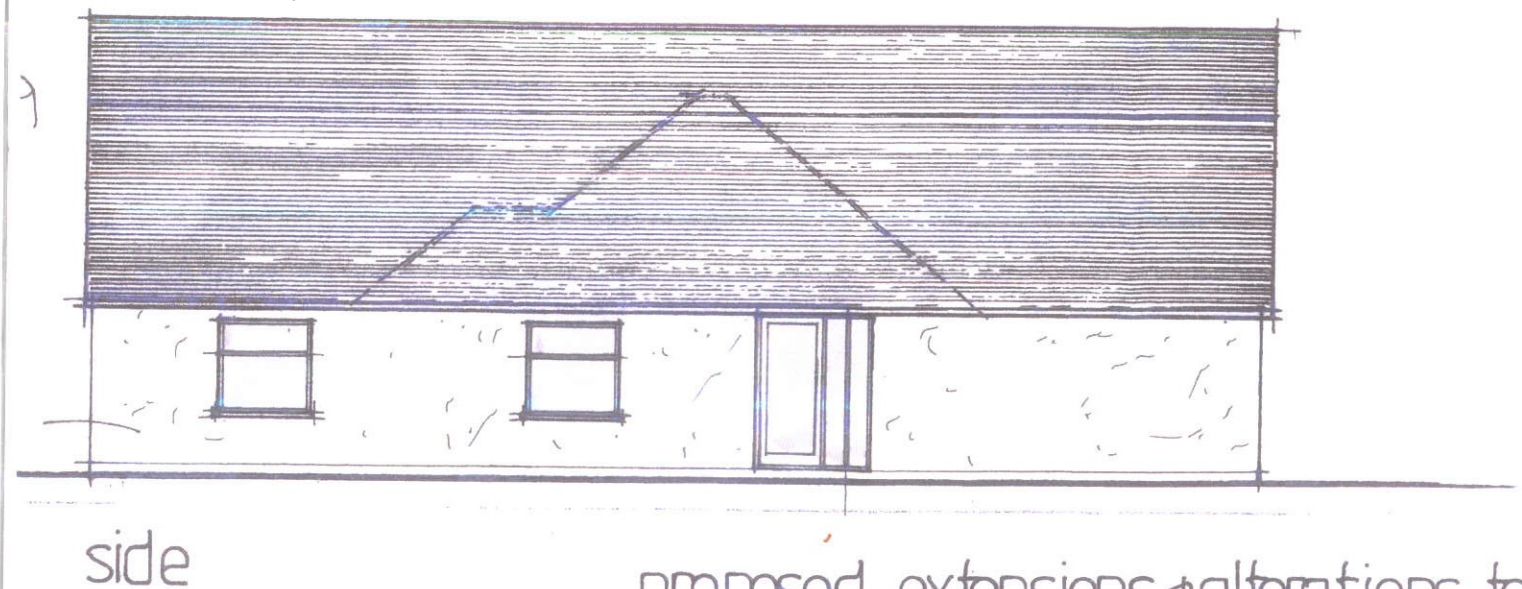

proposed extensions & alterations to
97, MEEHAN ROAD,
GREATSTONE.

b) front & rear elevations
as proposed

DS/1871/4b.