


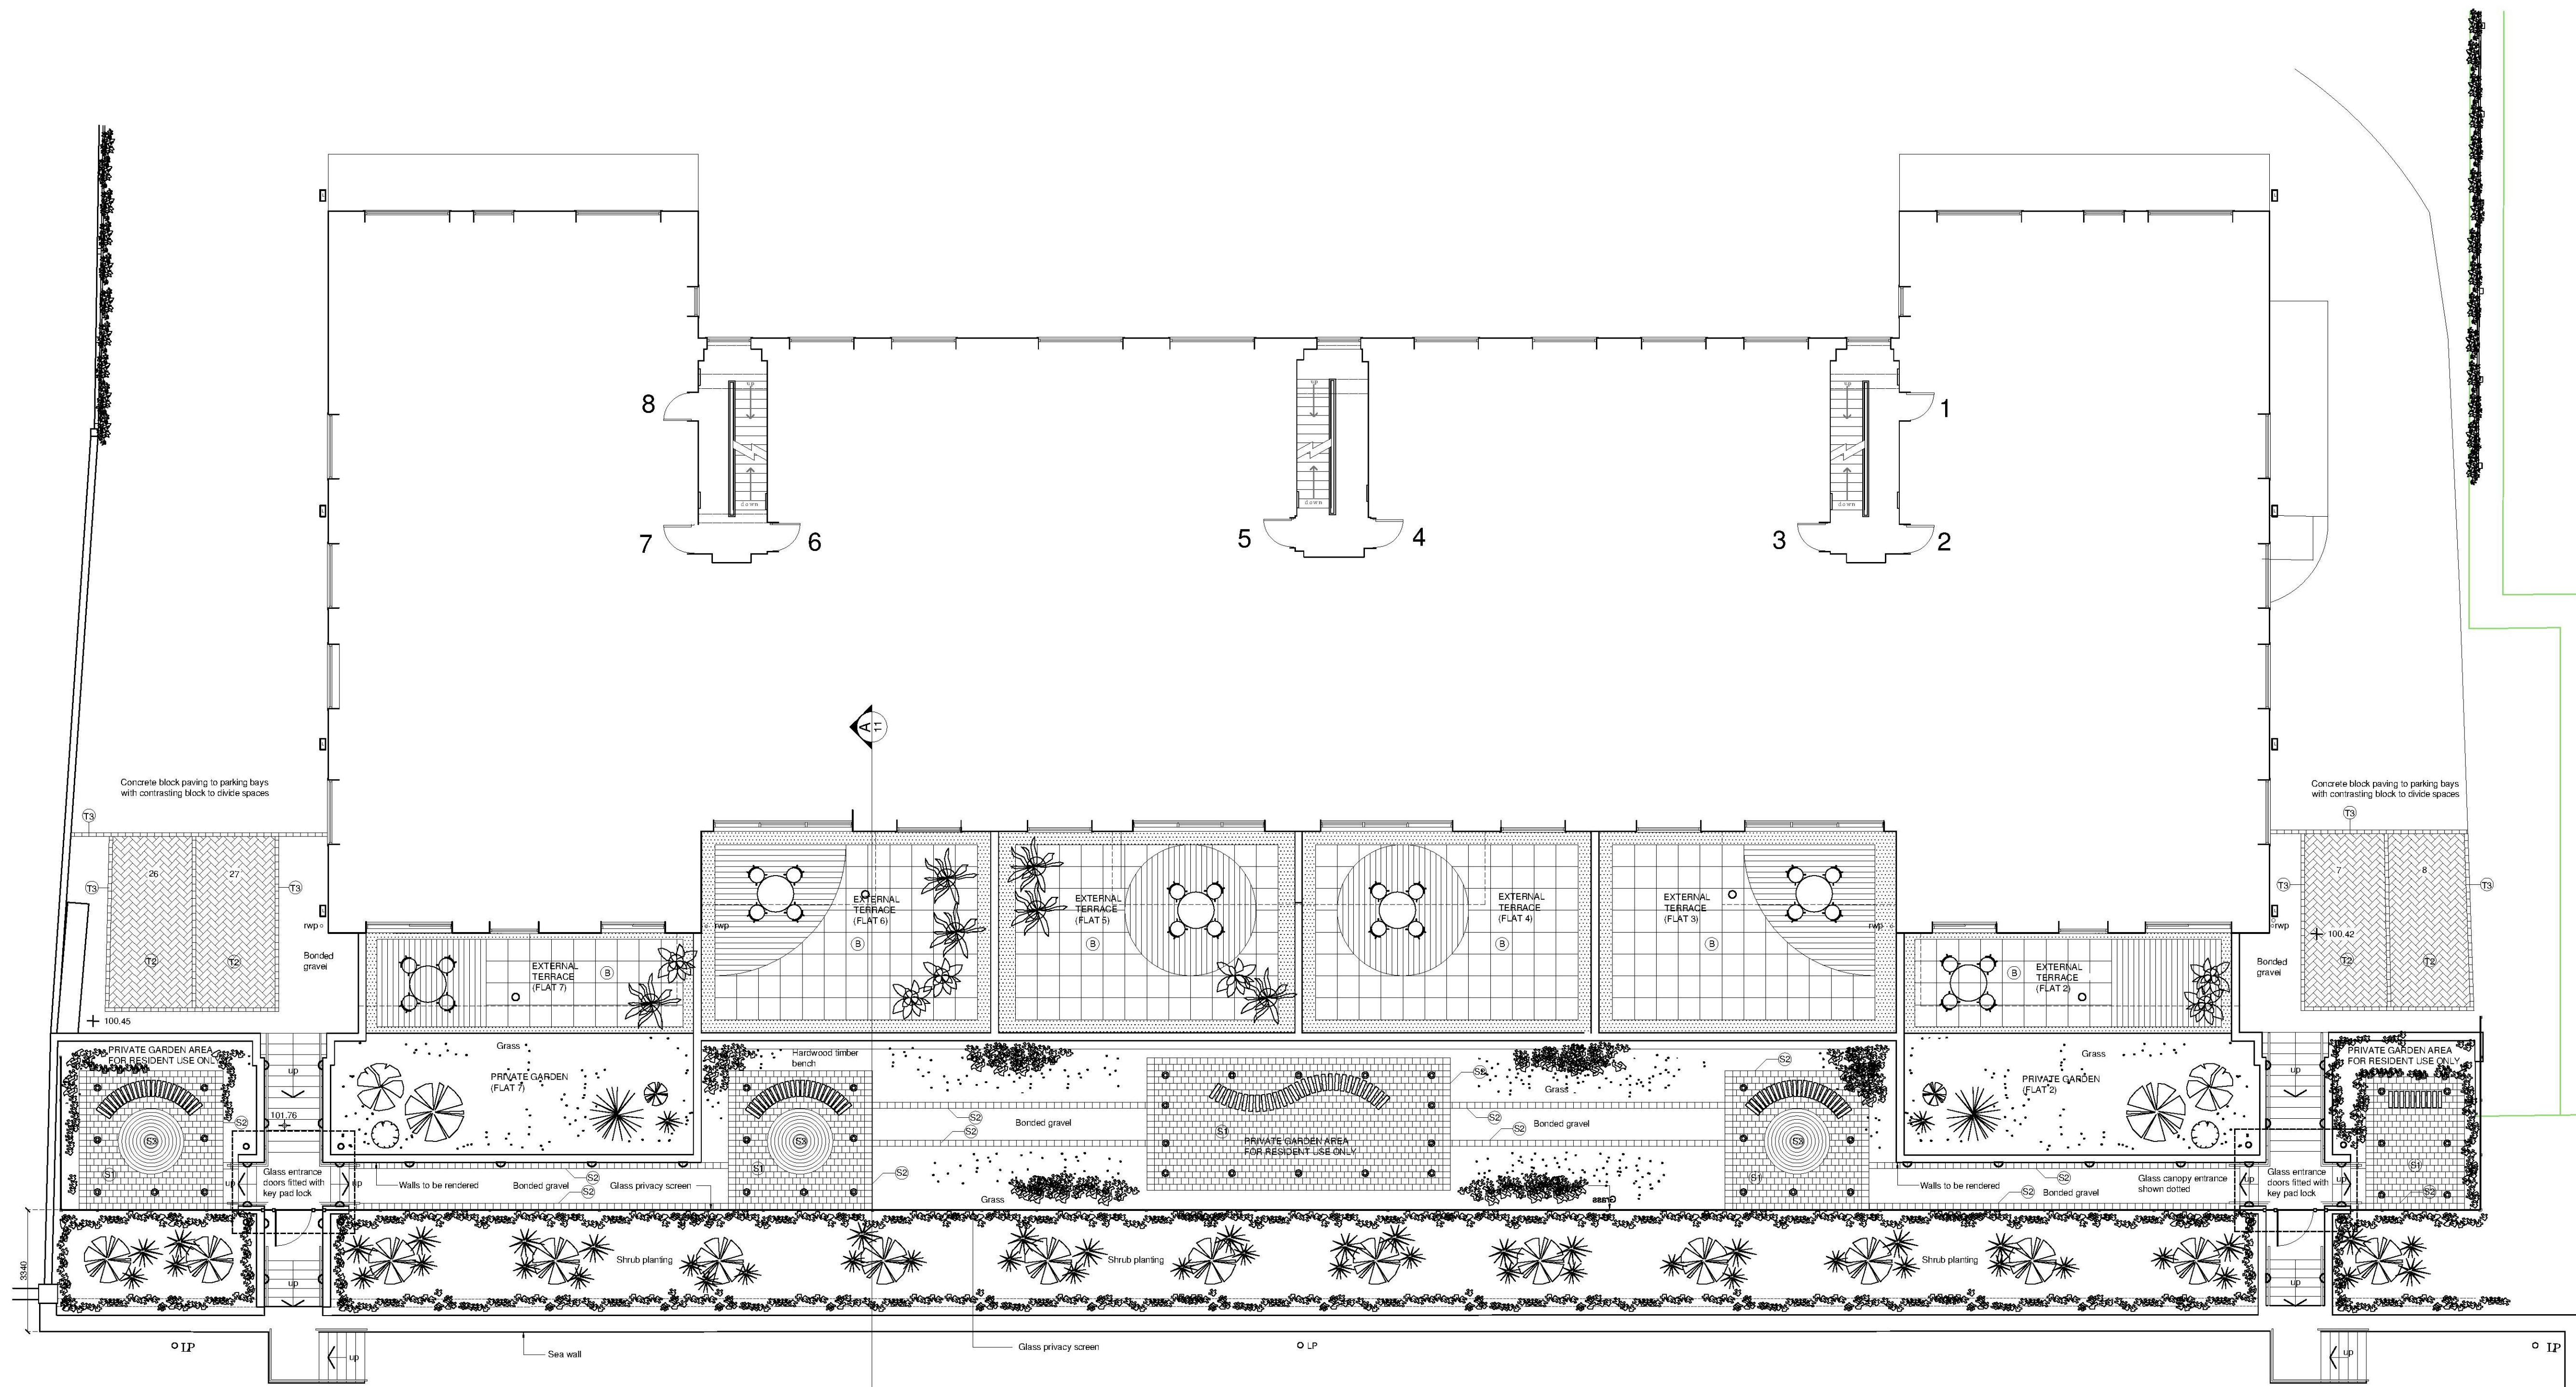

- LEGEND:**
- Wet light LED with asymmetric optic, 50 Design lumens - 4000K - 2.8W - Run on mains. Stainless steel 316 in brass finish IP67 Rated. Manufacturer - Apollo Lighting.
 - Drive over LED groundmarker luminaire 101 Design lumens - 4000K - 8.0W - Run on mains. CWI Frosted glass, installation tube and Stainless steel 316 cover ring IP67 Rated. Manufacturer - Apollo Lighting.
 - Photo LED lighting bollard. Manufacturer - Apollo Lighting.
 - Inset LED wall light with die cast aluminium housing with a tempered glass diffuser and a satin finish reflector. Finish Matt Metallic. Manufacturer - Apollo Lighting.
 - Concrete block paving with contrasting block to divide spaces.
 - Gravel areas.
 - Grassed areas.
 - Gravel match.
 - Paving specification: **B** Beaufort flag. Manufacturer: Tobemore. Size: 400 x 400 x 40. Colour: Natural.
 - Paving specification: **M** Manhattan. Manufacturer: Tobemore. Size: 184 x 500 x 80. Colour: Silver, graphite and grey mix.
 - Paving specification: **Th** Taglia. Manufacturer: Tobemore. Size: 173 x 173 x 80. Colour: Cedar.
 - Paving specification: **T2** Taglia. Manufacturer: Tobemore. Size: 200 x 100 x 80. Colour: Charcoal.
 - Paving specification: **T3** Taglia. Manufacturer: Tobemore. Size: 200 x 100 x 80. Colour: Natural.
 - Paving specification: **S1** Sierra. Manufacturer: Tobemore. Size: 208 x 173 x 50. Colour: Graphite.
 - Paving specification: **S2** Sierra border. Manufacturer: Tobemore. Size: 208 x 173 x 50. Colour: Silver.
 - Paving specification: **S3** Taglia. Manufacturer: Tobemore. Size: 80 x various x 80. Colour: Silver with graphite bands. Diameter: 800mm.
 - Concrete kerb edge.
 - Shrub planting.

EXTERNAL WORKS
scale 1:100

1:1 scale
1:100 scale

0 10 20 30 40 50mm
0 1 2 3 4 5m

FOR DETAILS OF EXTERNAL WORKS TO COURTYARD
REFER TO DRAWING NUMBER 15073 - 400.

rev	date	description	by
drawn by	checked by	date	
MGS	RJT	OCT 2017	



ACP Architects Ltd
Roma Park, Seacroft Road, Watlington Road,
Woburn, Bedfordshire, MK44 0JH
T 01902 423428 F 01902 427189
E a.c.p@acparchitects.co.uk

client	CHELSEA PORTFOLIO
project title	MARLBOROUGH COURT AND PENSAND HOUSE, HYTHE, KENT.
drawing title	PROPOSED - ENHANCED EXTERNAL WORKS RAISED AREA TO SEA FRONT.
status	PLANNING
scale	1:100 @ A1
project number	drawing number revision
15073	401

ACP Architects is a trading name of ACP Architecture Ltd.
This drawing and the works depicted are the copyright of ACP Architects and
may only be reproduced by written permission. All dimensions depicted are
subject to checking on site, any discrepancies to be noted to ACP Architects
immediately. Only figured dimensions are to be used. The information on this
drawing is solely applicable to the above project.