


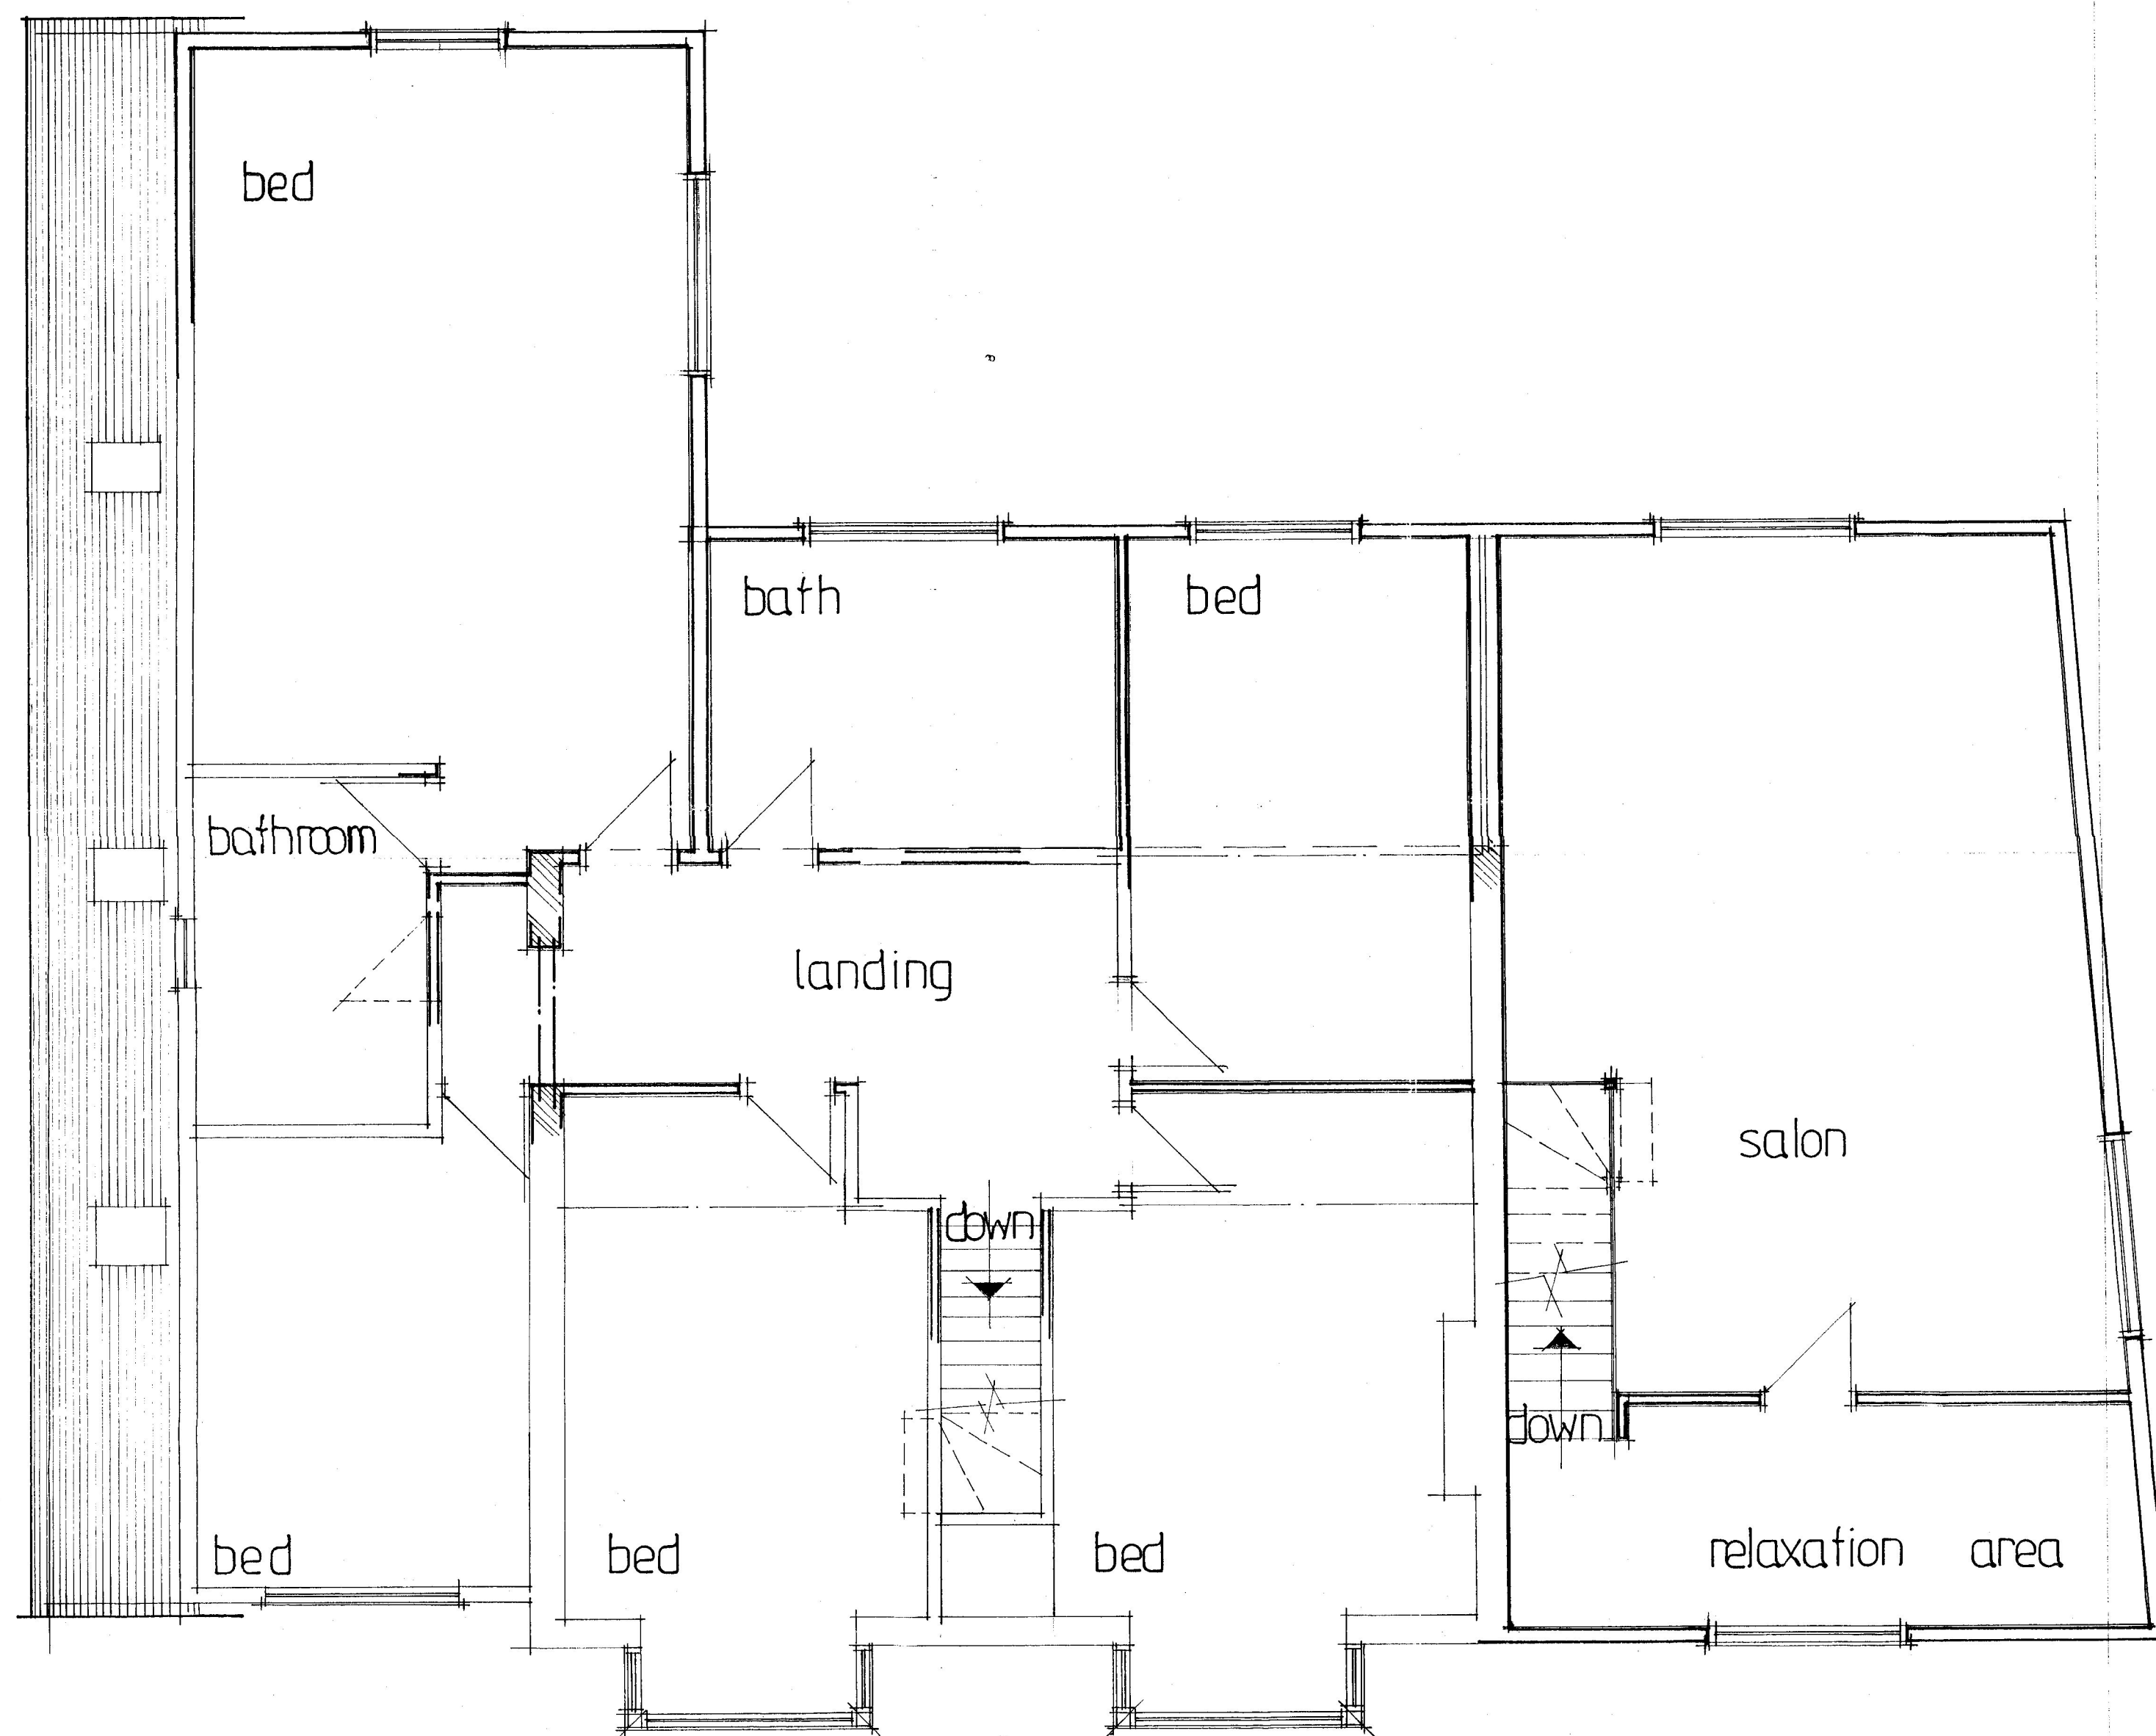

first floor plan

1:50 0 1 2 3 4 5

Corporate Plan
08 FEB 2018

proposed alterations & extensions to
6, ST. MARY'S ROAD,
DYMCHURCH.

DS/2040/5