


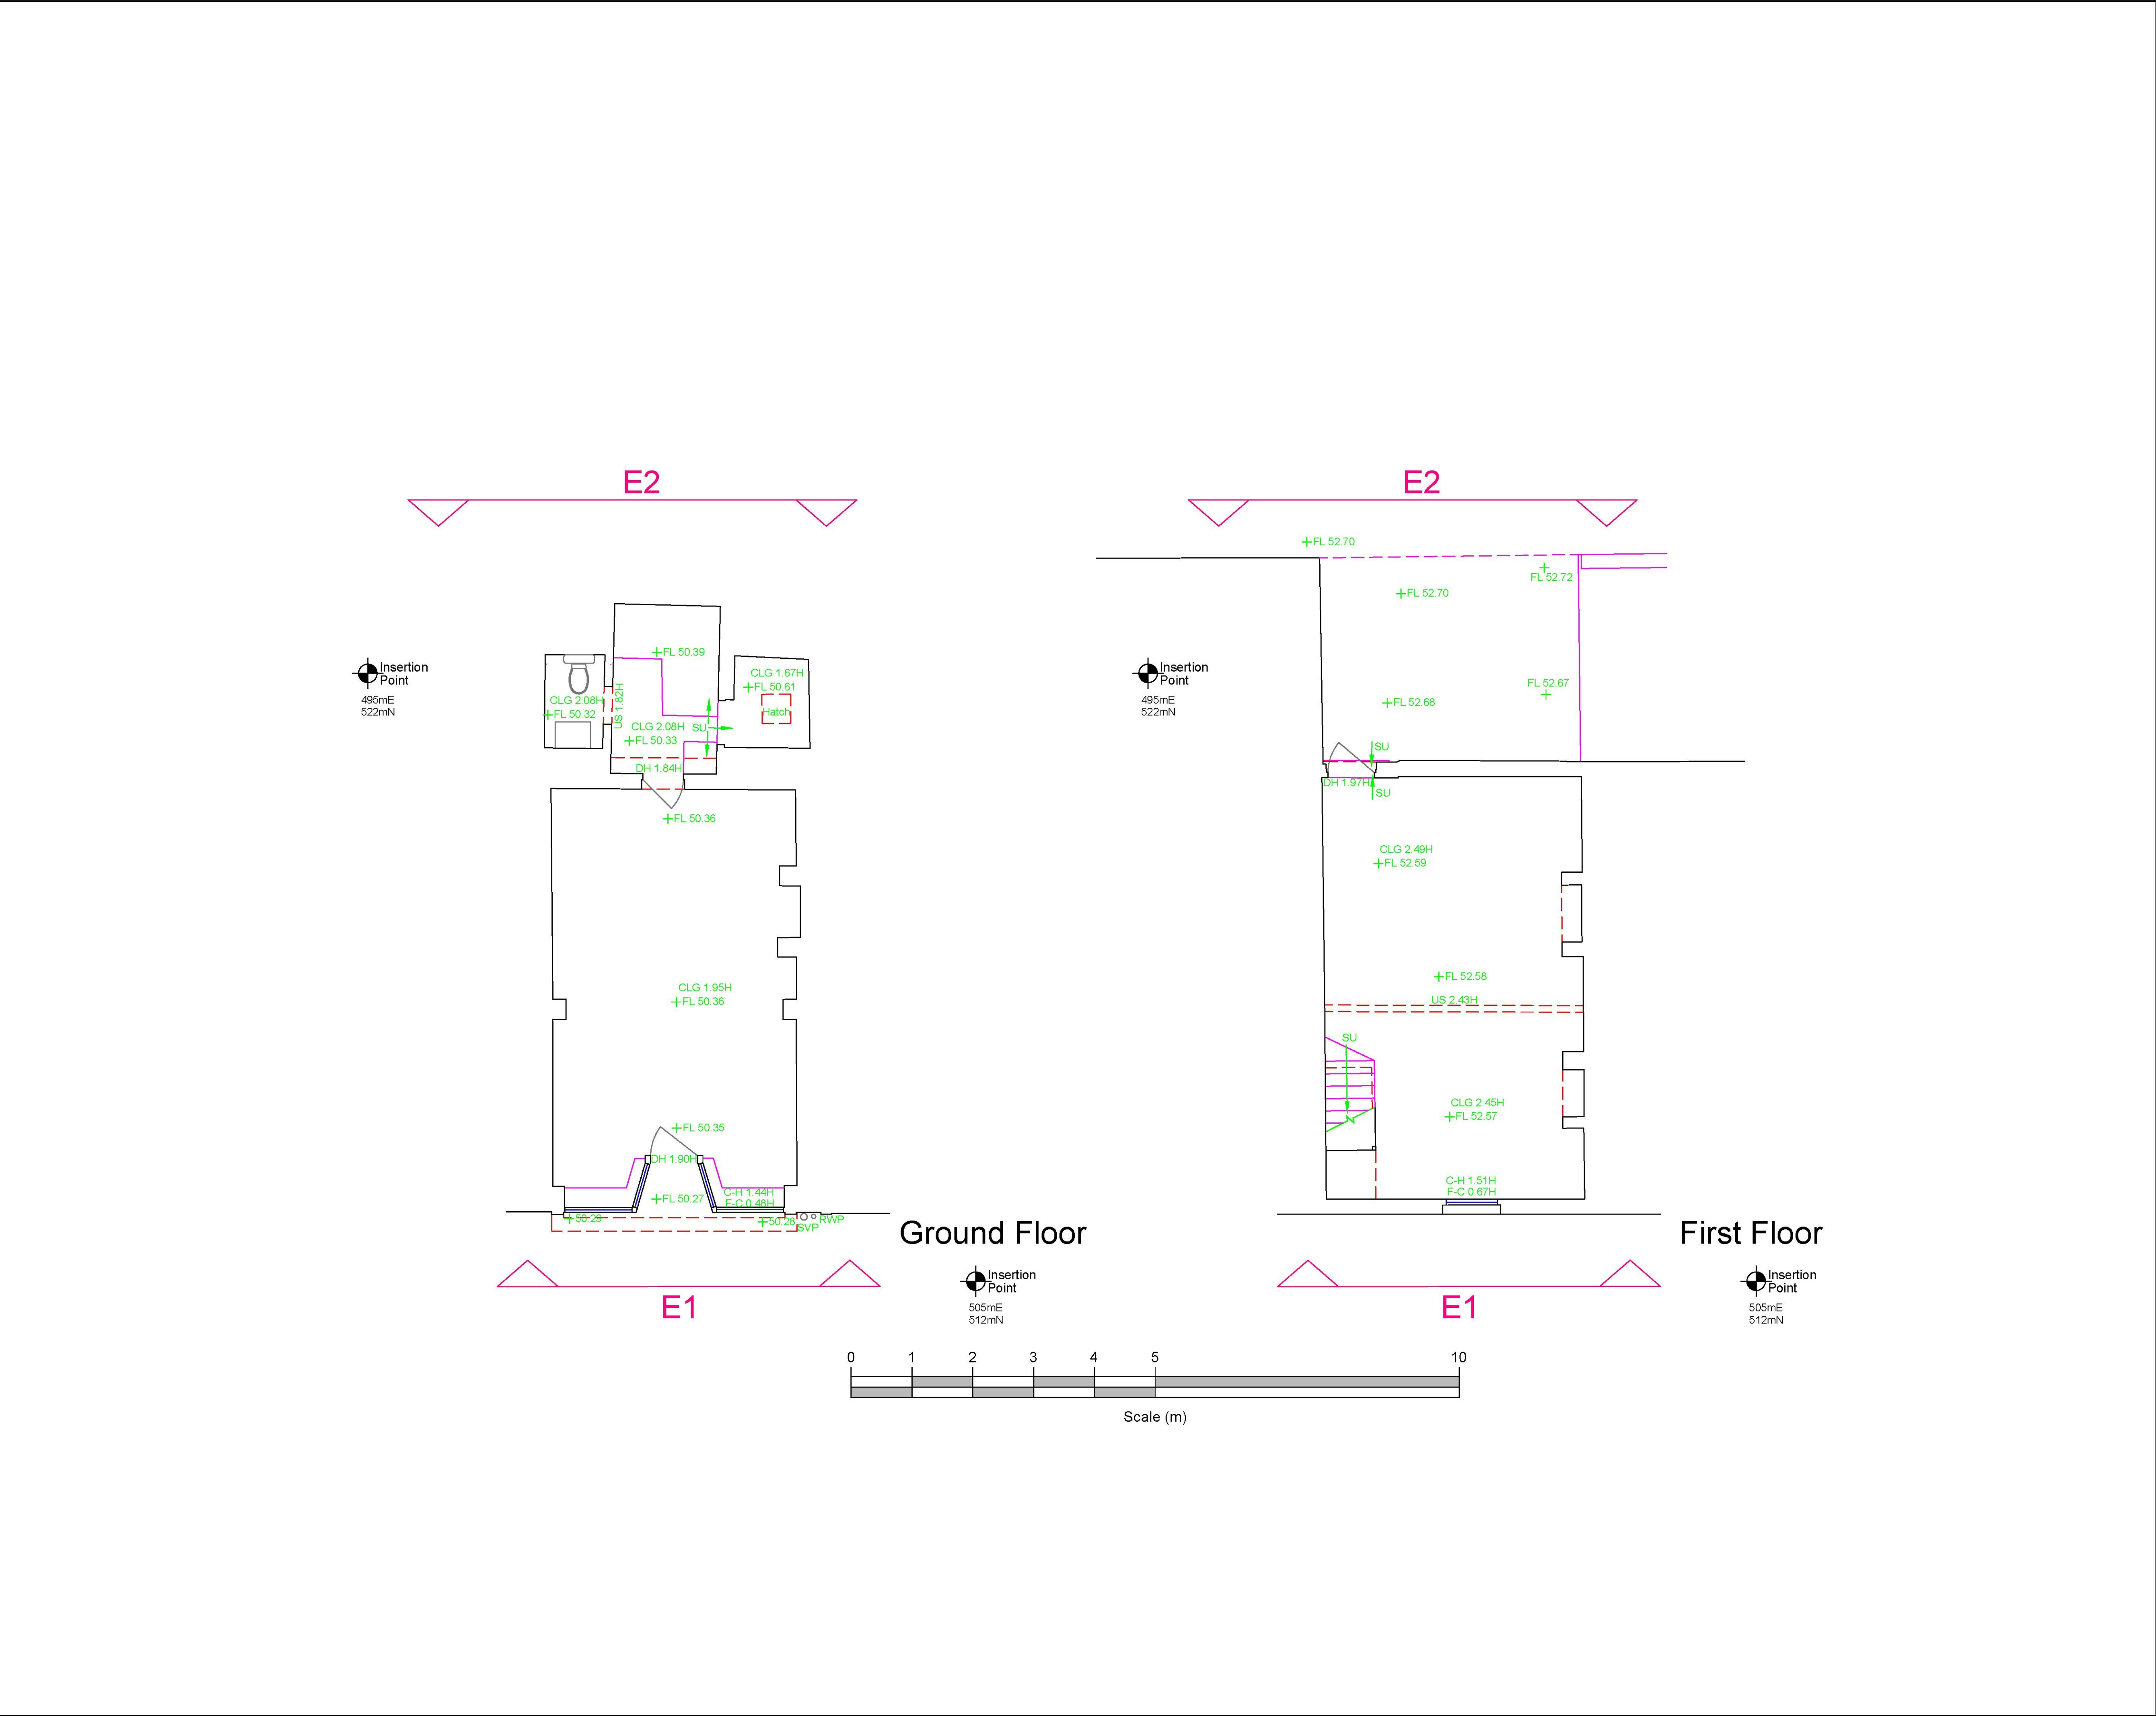

LEGEND

- ACL Arch Center Level / Height above floor
 - ASL Arch Spring Level / Height above floor
 - C-H Window Cill to Window Head Dimension
 - CLG Ceiling Level / Height above floor
 - DH Door Head Level
 - F-C Floor to Window Cill Dimension
 - FL Floor Level
 - RU Ramp Up
 - SCLG Suspended / False Ceiling Level / Height above floor
 - S Sub Level
 - SU Steps Up
 - TH Threshold Height above floor
 - THL Threshold Level
 - TWL Top of Wall Level
 - US Underside Level / Height above floor
 - USB Underside of Beam level / Height to underside above floor
 - USL Underside of Joist level / Height to underside above floor
 - WACL Window Arch Center Level
 - WASL Window Arch Spring Level
 - WCL Window Cill Level
 - WHL Window Head Level
- ~ Sloped Roof
- ~ Sloped Ceiling (Points up)
- ~ Arched / Vaulted Ceiling
- Building Line / Wall Line
- Detail / Steps
- Overhead Detail
- Partitions
- Glazing

NOTES


All levels and coordinates are arbitrary.
All dimensions are in meters.
Do not scale from this drawing.
Where built-in cupboards are present, the inside has been measured as the wall line and noted.
Boring in and turning has not been measured except where the wall line behind it cannot be established.
All measurements are taken to existing finishes or faces which are constant and represent an average face or wall line.
All window head and window cill levels are internal measurements.
Wall lines in the shops represent the furthest visible points and no fabrications have been shown.
Ceiling height measurements are taken to a point which best represents the general room height.



INDICATIVE

Drawing Revisions

Rev No	Date	Details
Original	See below	Original survey carried out

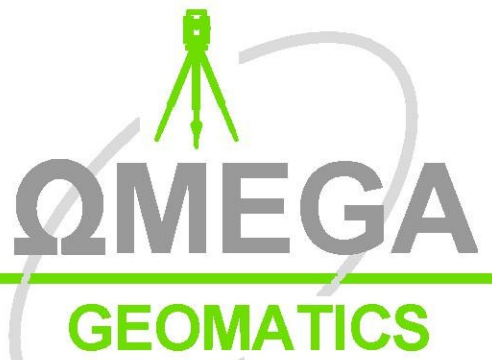

Specialist Geospatial Surveyors



Unit 5 Hoath Business Centre
Hoath Lane
Gillingham
Kent ME8 0BF
Tel: +44 (0)1634 751 002
Web: www.OmegaGeo.co.uk
Enquiries: survey@OmegaGeo.co.uk

CLIENT	ON ARCHITECTURE
PROJECT	NO.56 HIGH STREET, DYMCHURCH, ROMNEY MARSH, TN29 0NL
TITLE	MEASURED BUILDING SURVEY
ORIGINAL SURVEY DATE	JAN 2018
SCALE	1:50 @ A1
DWG. No.	1 OF 2
JOB Ref.	18-0371
CAD FILE	MBS_02

© Omega Geomatics Ltd
This drawing and any intellectual property within it remain the property of Omega Geomatics Ltd and should not be copied or passed to any third parties without prior consent from Omega Geomatics Ltd.