


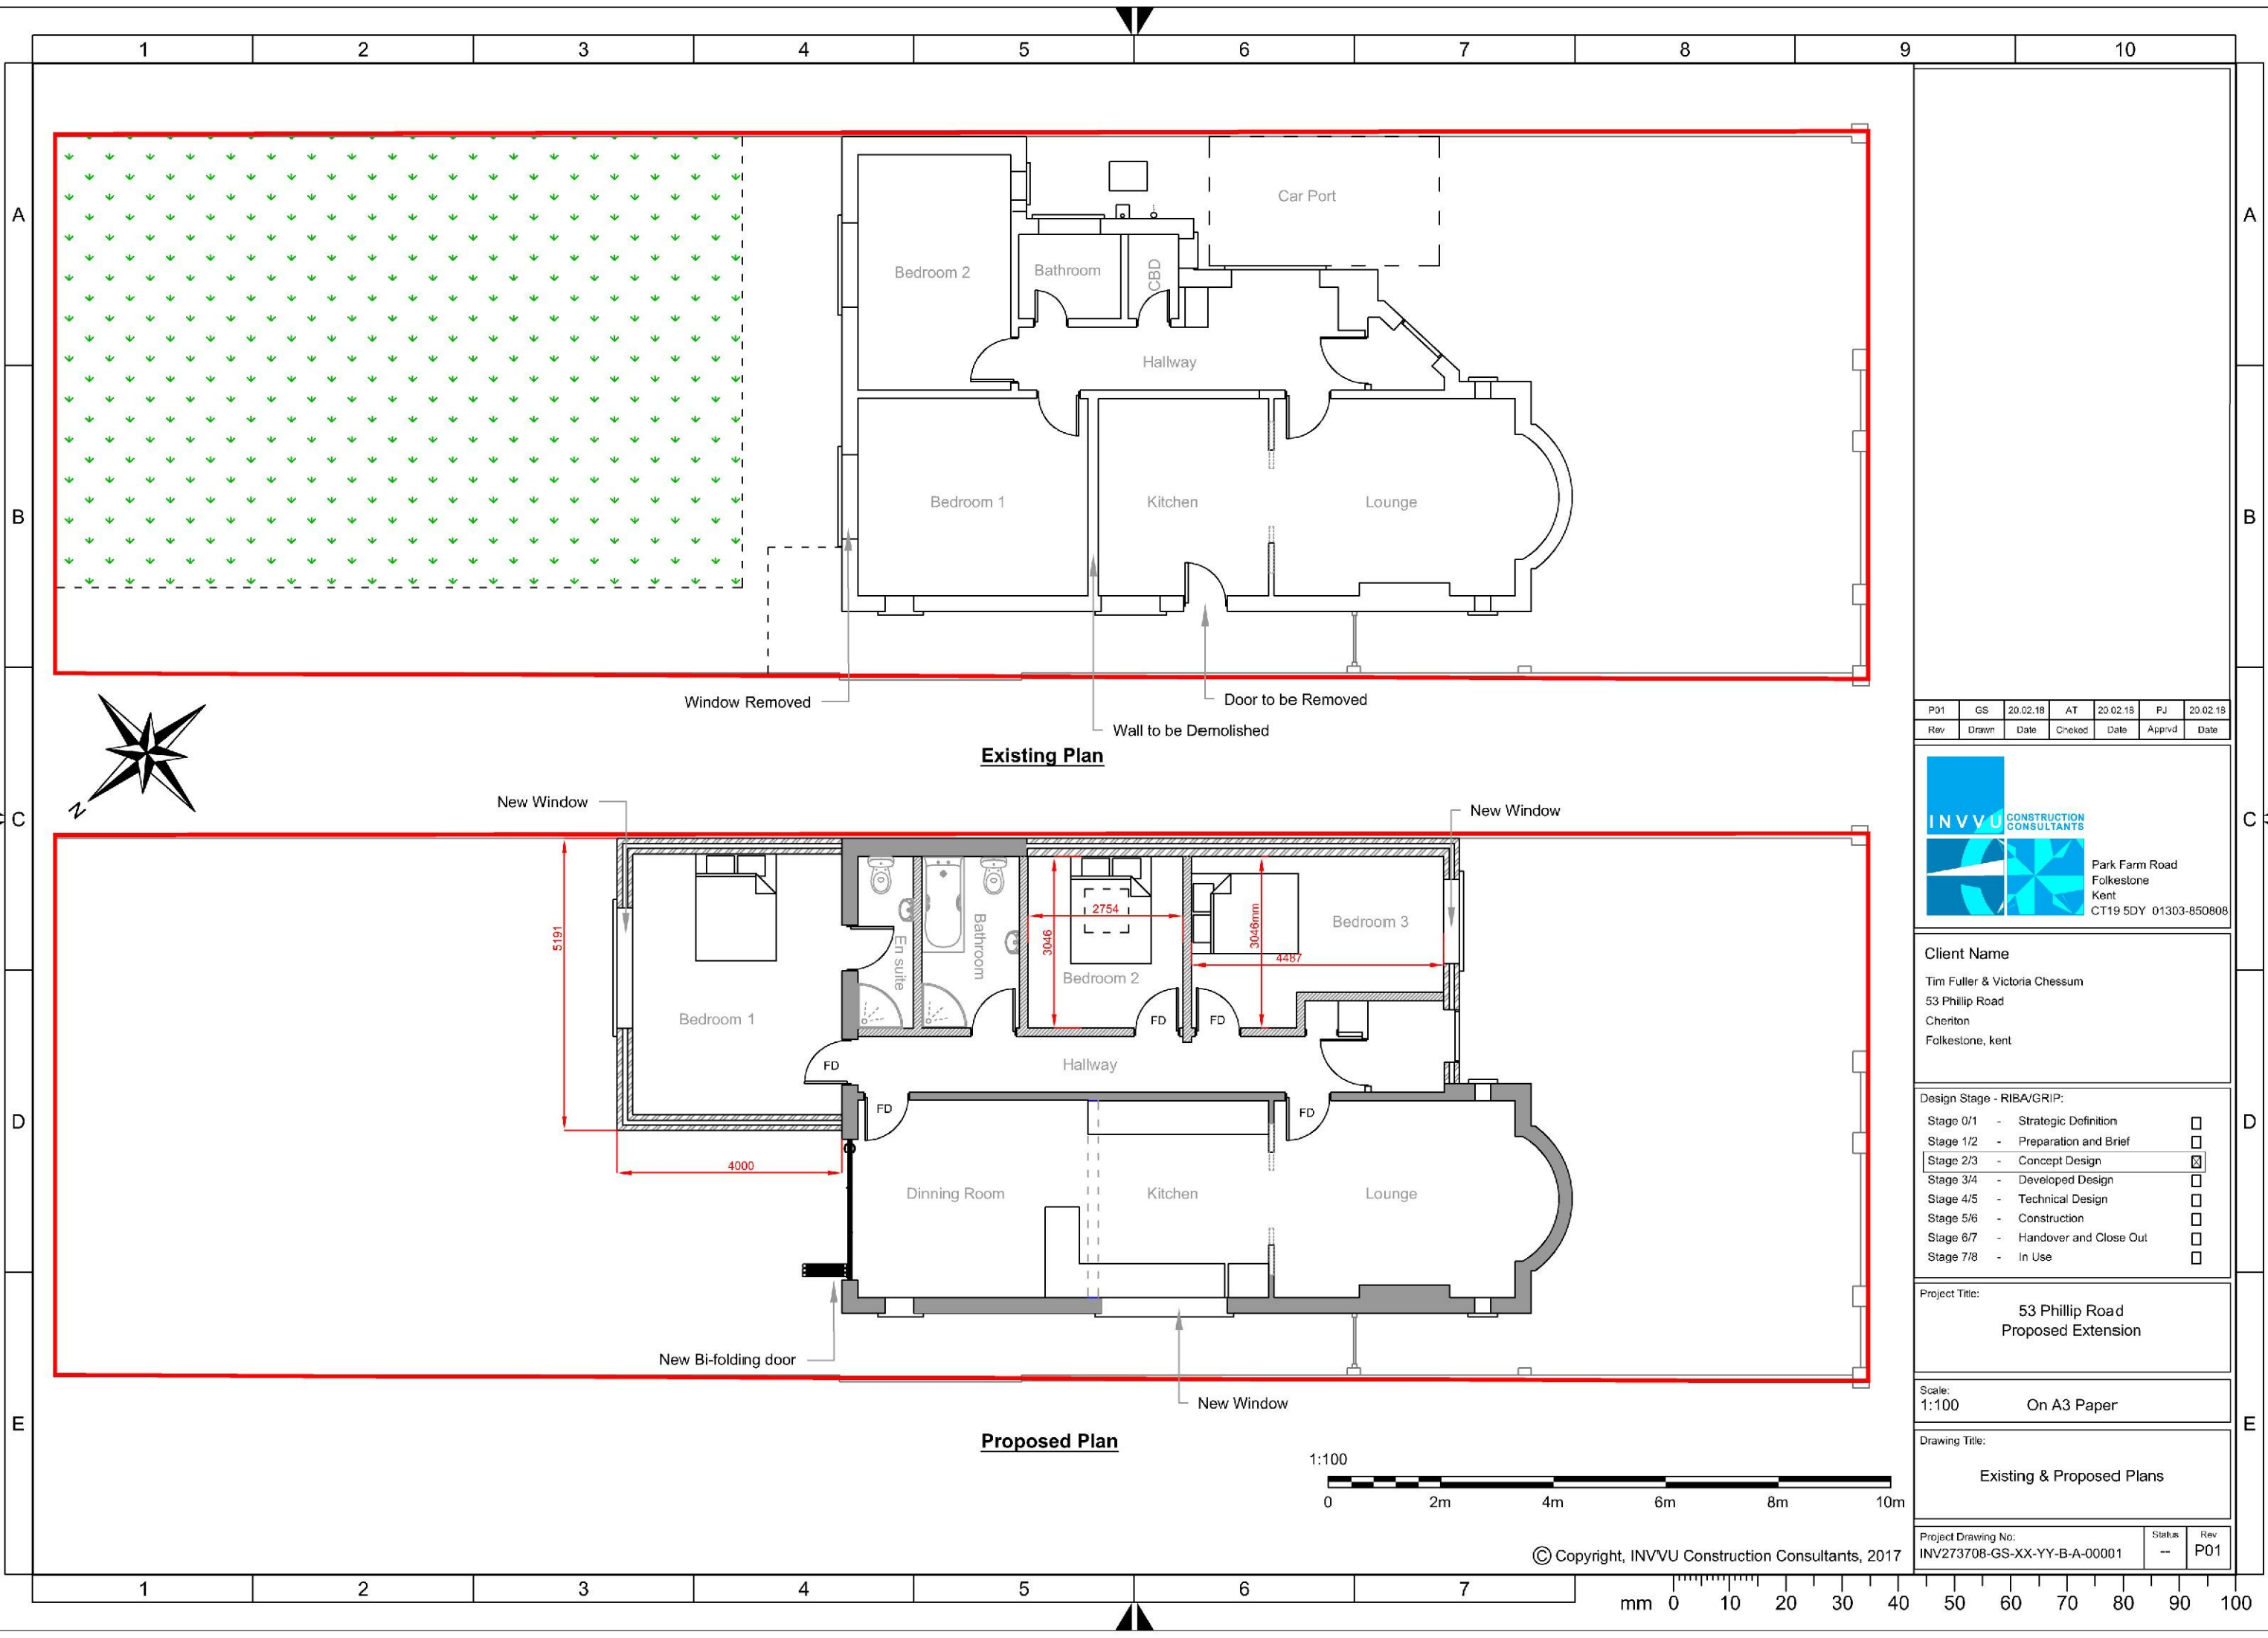

P01	GS	20.02.18	AT	20.02.18	PJ	20.02.18
Rev	Drawn	Date	Checked	Date	Apprvd	Date



CONSTRUCTION CONSULTANTS

Park Farm Road
Folkestone
Kent
CT19 5DY 01303-850808

Client Name

Tim Fuller & Victoria Chessum
53 Phillip Road
Cheriton
Folkestone, kent

Design Stage - RIBA/GRIP:

Stage 0/1	- Strategic Definition	☐
Stage 1/2	- Preparation and Brief	☐
Stage 2/3	- Concept Design	☒
Stage 3/4	- Developed Design	☐
Stage 4/5	- Technical Design	☐
Stage 5/6	- Construction	☐
Stage 6/7	- Handover and Close Out	☐
Stage 7/8	- In Use	☐

Project Title:

53 Phillip Road
Proposed Extension

Scale:

1:100 On A3 Paper

Drawing Title:

Existing & Proposed Plans

Project Drawing No:	Status	Rev
INV273708-GS-XX-YY-B-A-00001	--	P01