



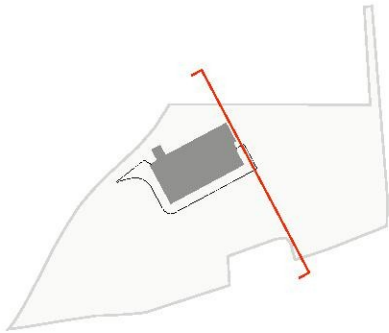

- 1. BACK LITE RECESS
- 2. CAST CONCRETE PANNEL
- 3. ALUMINIUM CLADDING
- 4. RAGSTONE TILES
- 5. FLAMELESS GLAZING
- 6. TAPERED GLASS BALISTRADE
- 7. CHIMNEY FLUME
- 8. GREEN SEEDUM ROOF
- 9. STUCCO
- 10. SLIM FRAME GLAZING

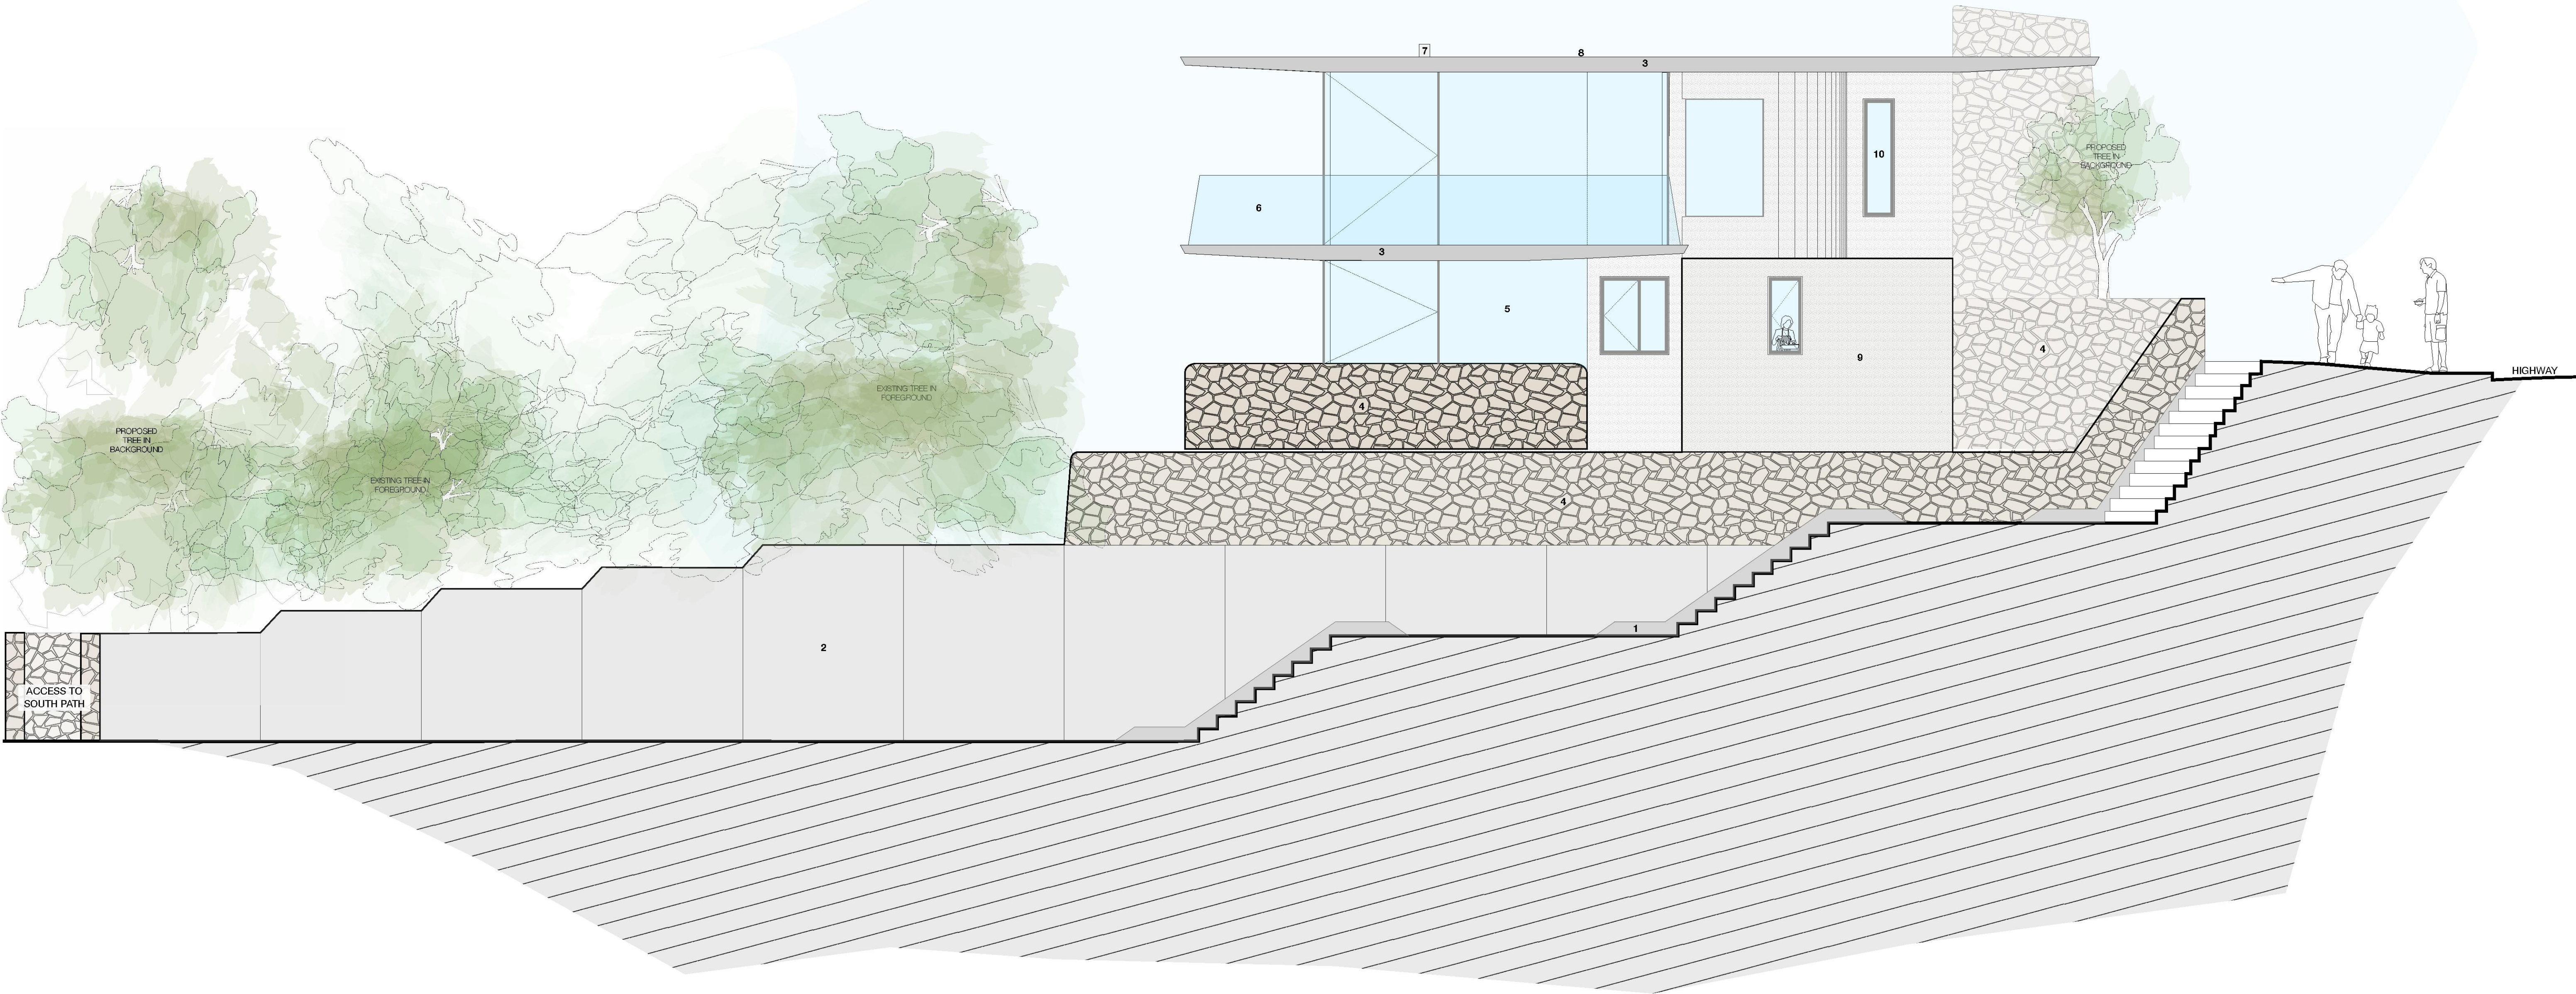

DRAWING: ELEVATION  
DRAWING NO: 1615 DWG 413  
REV: -  
DATE: JUNE 2018  
DRAWN CHECKED: HP/  
SCALE: 1:50  
PAGE SIZE: A1

09. PLANNING  
DESIGN PHASE

DO NOT SCALE FROM THIS DRAWING. DO NOT USE FOR CONSTRUCTION.  
COMPLIANCE WITH PLANNING CONSENT & CONDITIONS TO BE RESPONSIBILITY OF THE CONTRACTOR. SITE COMPLIANCE WITH BUILDING CONTROL TO BE DUTY OF THE CONTRACTOR. ALL DIMENSIONS TO BE CHECKED ON SITE.  
FOR SCREENING OR DO NOT CONTRACT DRAWING OFFICE. THIS DRAWING IS ONLY FOR THE PURPOSE OF THE DESIGN. IN THE EVENT OF ANY DISCREPANCY BETWEEN THIS DRAWING AND THE SITE, THE SITE SHALL PREVAIL. ANSHAM ARCHITECTS WILL SEEK DAMAGES FOR MISTAKE.  
ANSHAM ARCHITECTS RETAINS COPYRIGHT OF THIS DRAWING AND WILL SEEK DAMAGES FOR MISUSE. UNAUTHORIZED USE SHOULD BE REPORTED TO THE DRAWING OFFICE AND ANY SUCH USE IS NOT FORWARDED.  
REFER TO STRUCTURAL ENGINEERING DETAILS FOR STRUCTURAL DETAILS. CONSTRUCTION REGULATIONS APPLY. SEE HSE GUIDANCE FOR DETAILS.

0m 5m