


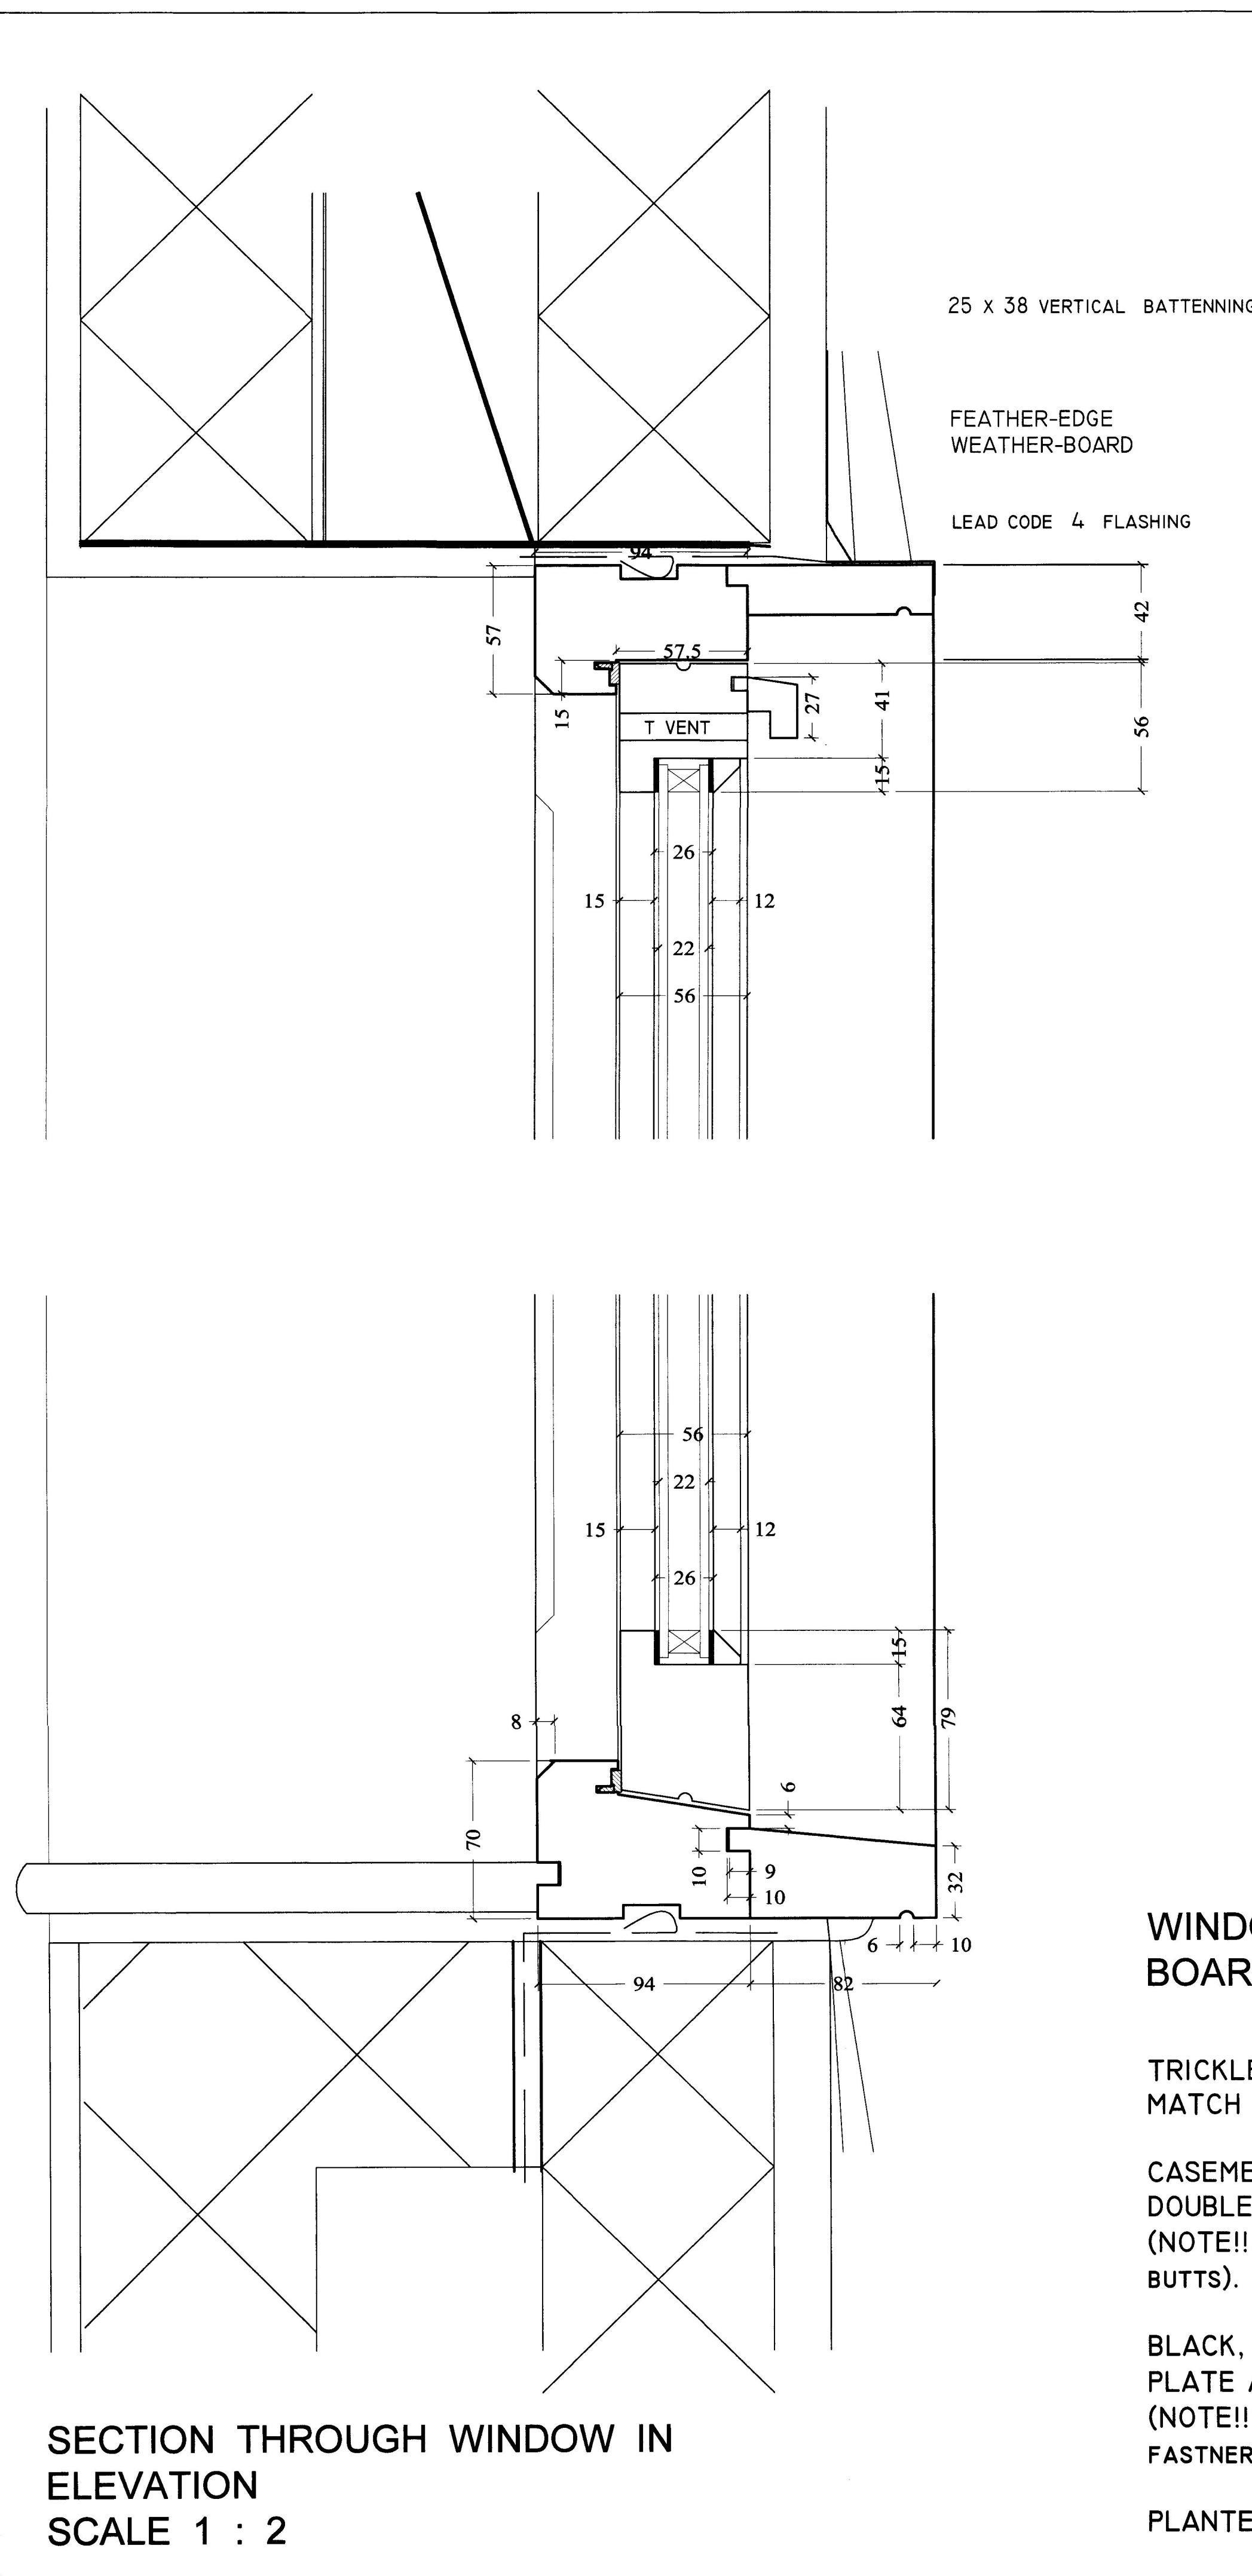



WINDOWS INTO MASONRY WITH BOARDING

TRICKLE VENTS TO WINDOWS TO BE STAINED TO MATCH THE COLOUR OF THE FINISH ON THE JOINERY

CASEMENTS HUNG ON A PAIR OF 3 INCH DOUBLE-WASHERED BRASS BUTTS.
(NOTE!! IF WINDOW EXCEEDS 1.2M HIGH USE 1.5 PAIRS OF BUTTS).

BLACK, CAST, CASEMENT FASTNERS WITH MORTICE PLATE AND STAYS (MONKEY TAIL).
(NOTE!! IF WINDOW EXCEEDS 1.2M HIGH, USE 2 CASEMENT FASTNERS PER CLOSING EDGE).

PLANTED SUB-CILL, GLUED AND SCREWED.

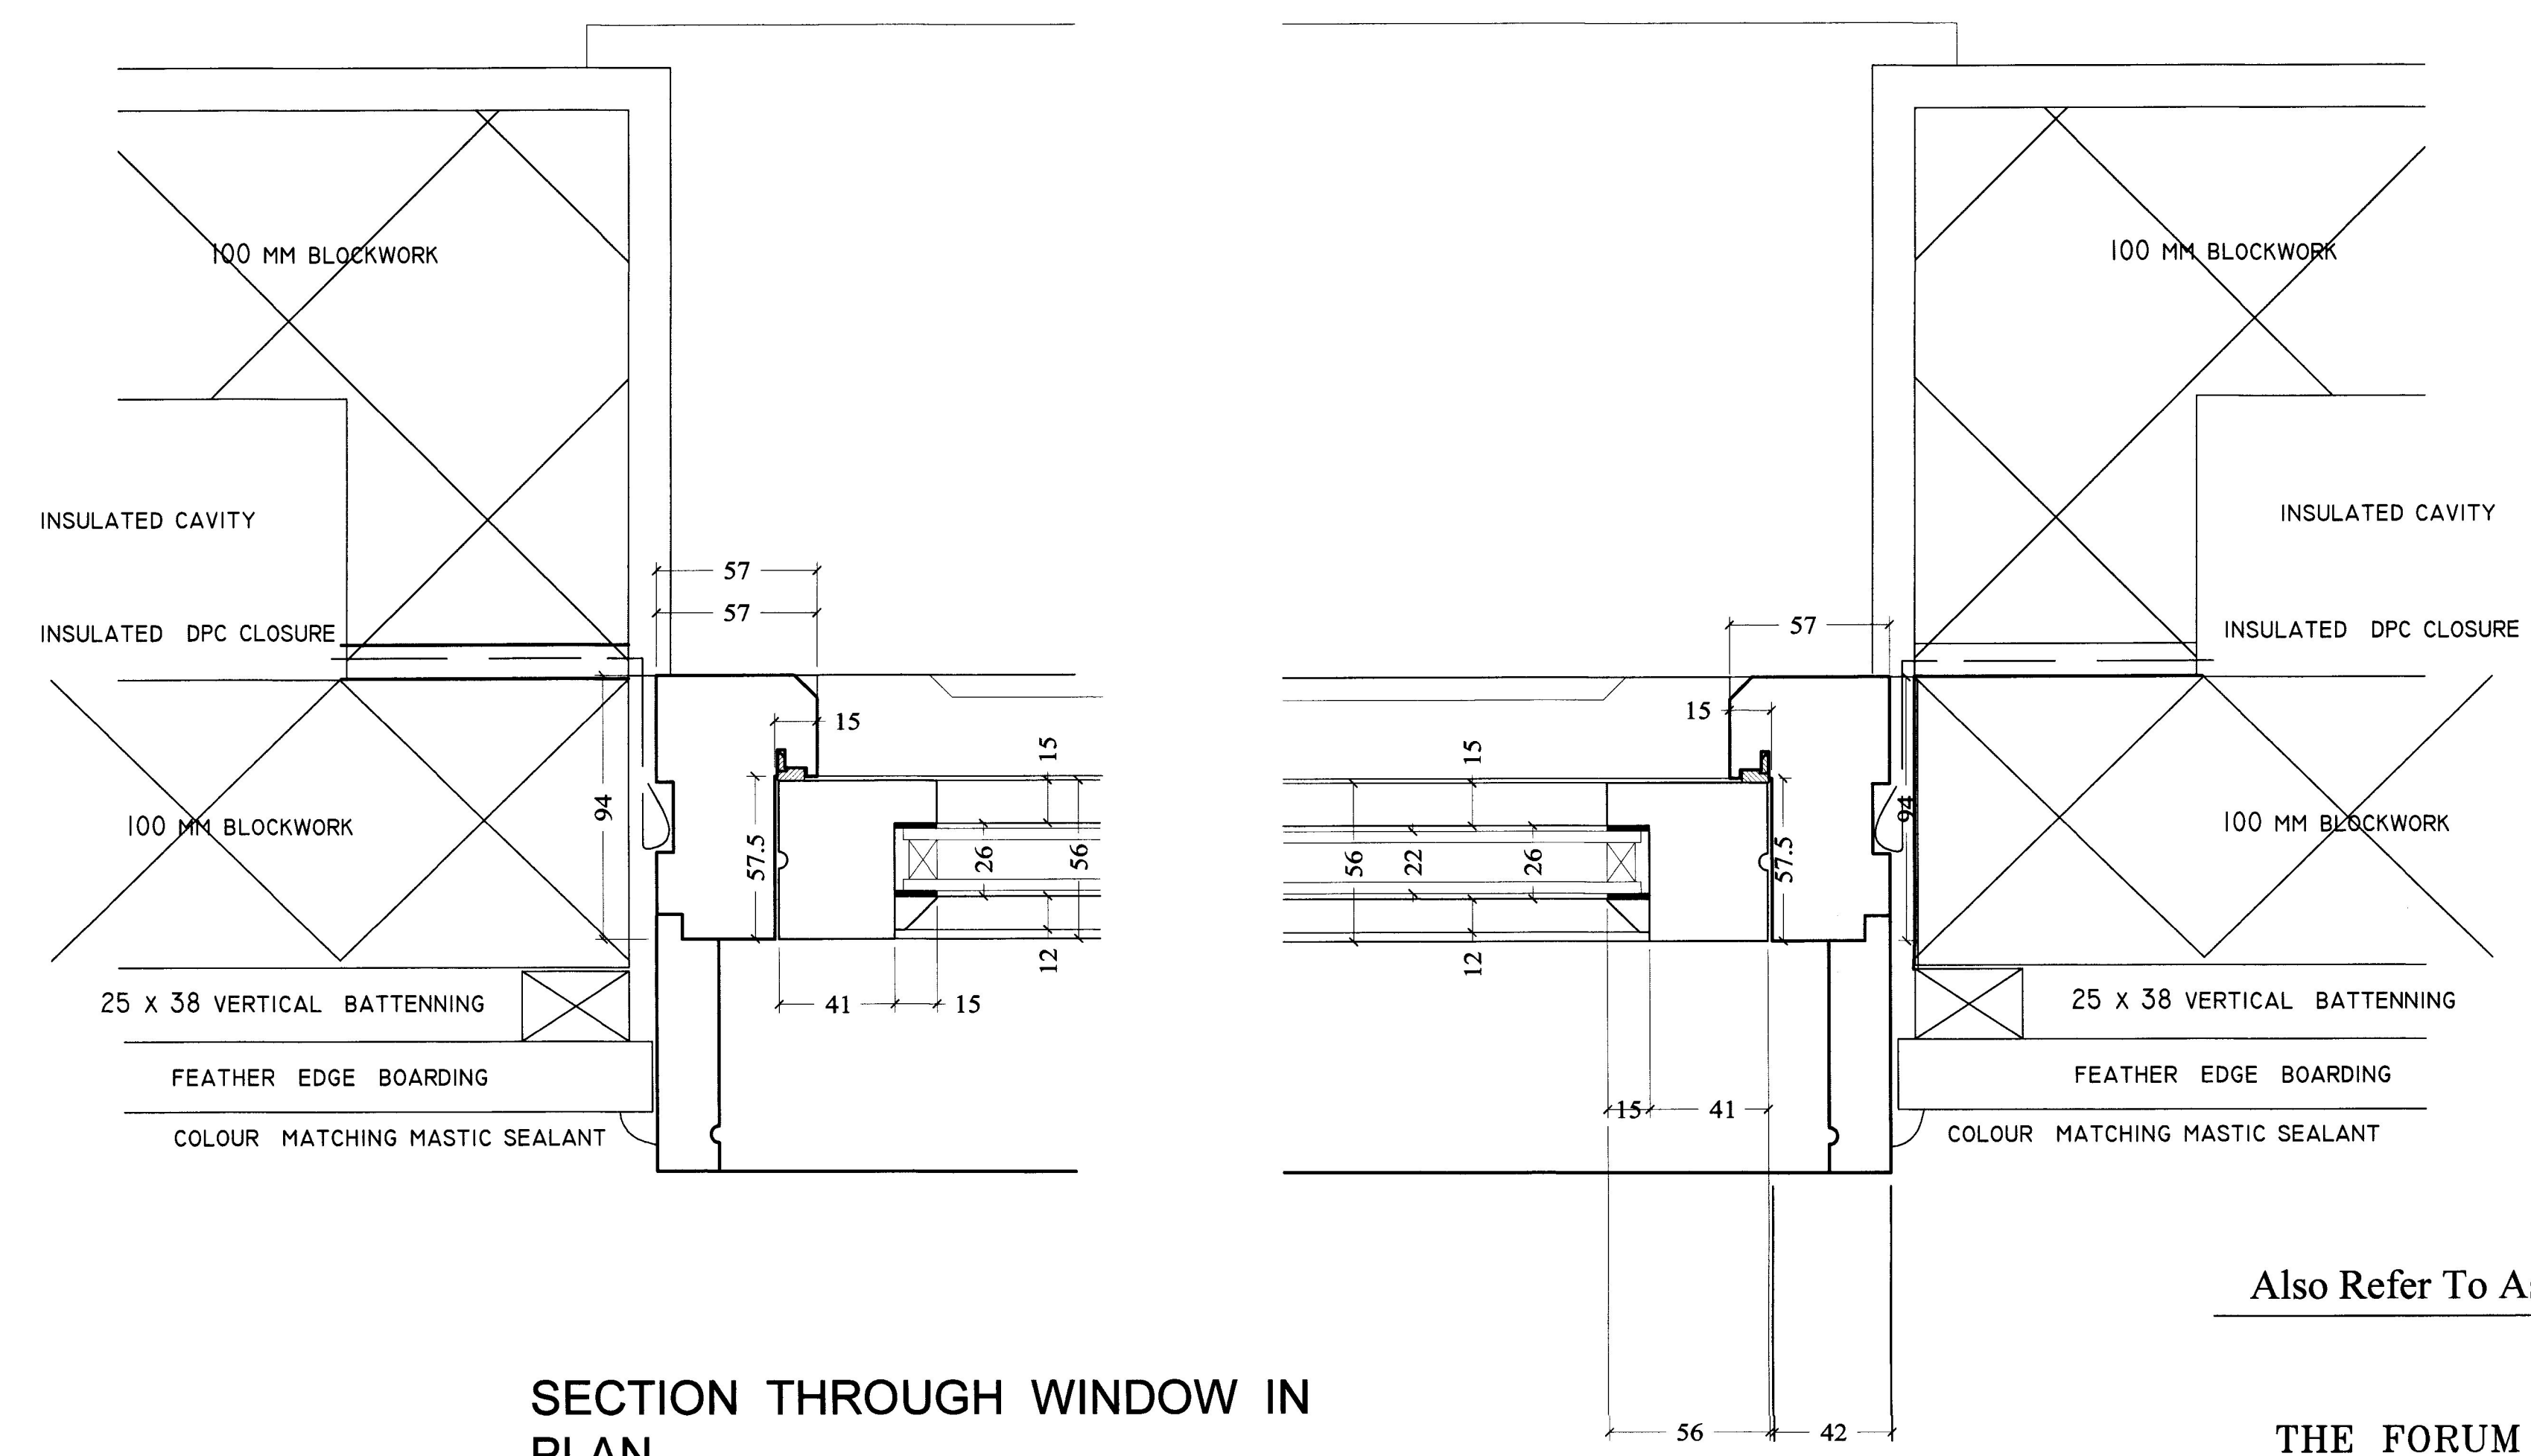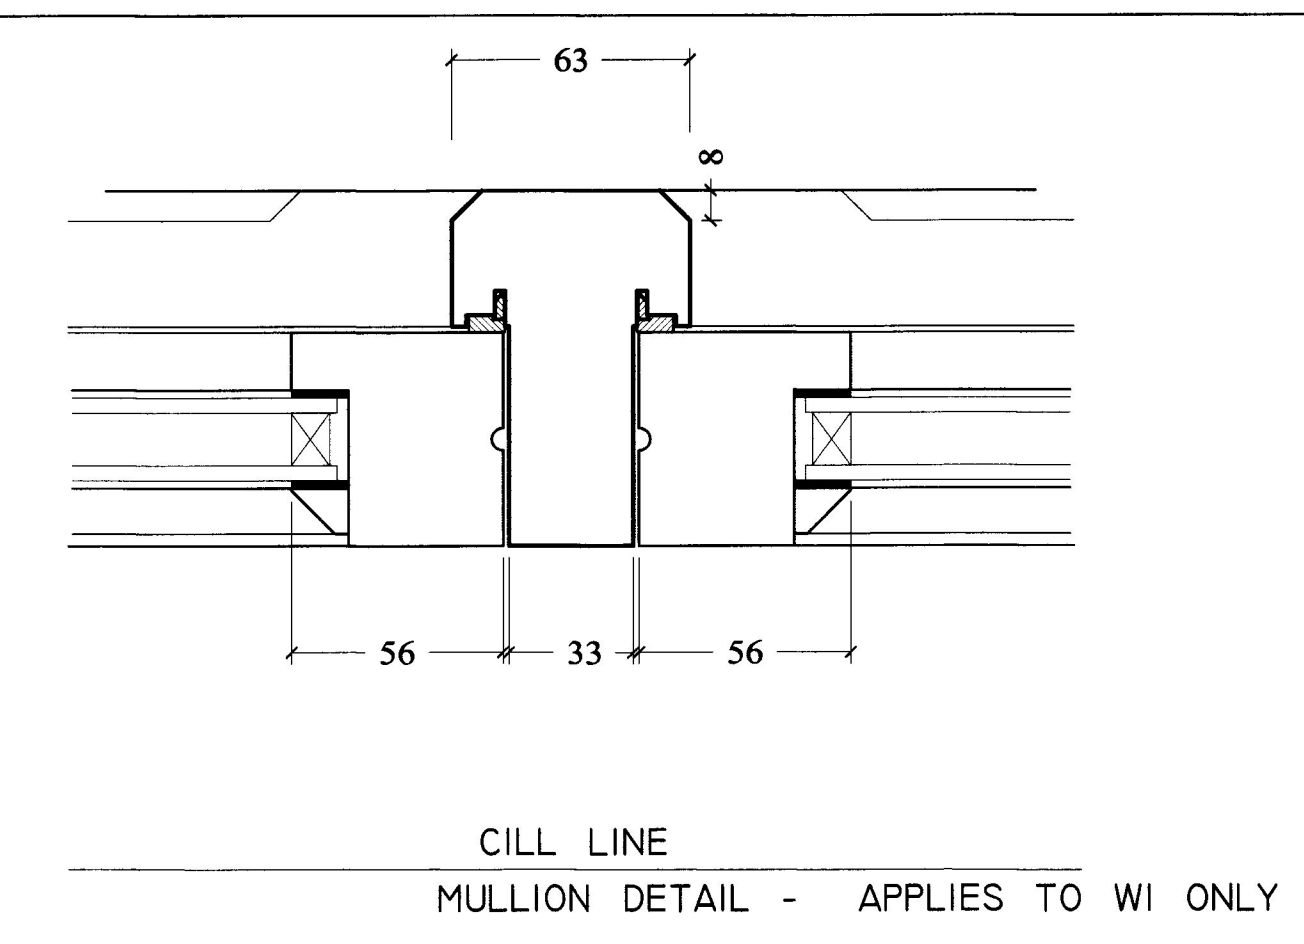

SECTION THROUGH WINDOW IN PLAN SCALE 1 : 2

4/14/4 DOUBLE GLAZED UNIT, ARGON-FILLED, "LOW E" GLASS TO ACHIEVE A 'U' VALUE OF 1.60 W/M2K.

REFER TO ELEVATIONAL DRAWING FOR DETAILS.

THIS SECTION DETAILING APPLIES TO WI LOCATED WITHIN THE KITCHEN.

APPROXIMATE SIZE IS 1080 MM WIDE X 1000 MM DEEP.

ALSO APPLIES TO W3 + W4 LOCATED FIRST FLOOR TOILETS - SIZED AS 685 MM WIDE X 1000 MM DEEP. NO MULLION TO THESE WINDOWS AND OUTER PANE TO BE OBSCURE STYPPOLYTE PATTERN.

CONFIRM SITE DIMENSIONS PRIOR TO MANUFACTURE.

DIMENSIONS ON SITE AND ALL EQUIPMENT SIZES TO BE VERIFIED PRIOR TO WORK COMMENCING.
DO NOT SCALE FROM PRINTED DRAWINGS.
DO NOT COPY THIS DRAWING OR ISSUE IT TO OTHERS WITHOUT PRIOR CONSENT IN WRITING FROM THE FORUM CONSULTANCY

ISSUE	REVISION	BY	CHECK	DATE

12 JUL 2018

Also Refer To Associated Drawings.

THE FORUM CONSULTANCY

LEMANIS HOUSE, STONE STREET, LYMPNE, Nr. ASHFORD, KENT CT21 4JN
TEL. 01303 260656 FAX. 01303 269889

EMAIL : forumenergy@btinternet.com WEB SITE : theforumconsultancy.co.uk

PROJECT

Proposed Rebuilding of Redundant Barn
Hoad Farm
Hoad Lane
Acrise, Nr Folkestone
Kent.

DRAWING TITLE

Joinery Details for Window W1, W3 & W4 as Proposed.

SCALES	DATE
1 : 2	July 2018.
DRAWN BY	CHECKED BY
A.I.	A.I.
DRAWING No.	REVISION
2016 / 03 / J01	