



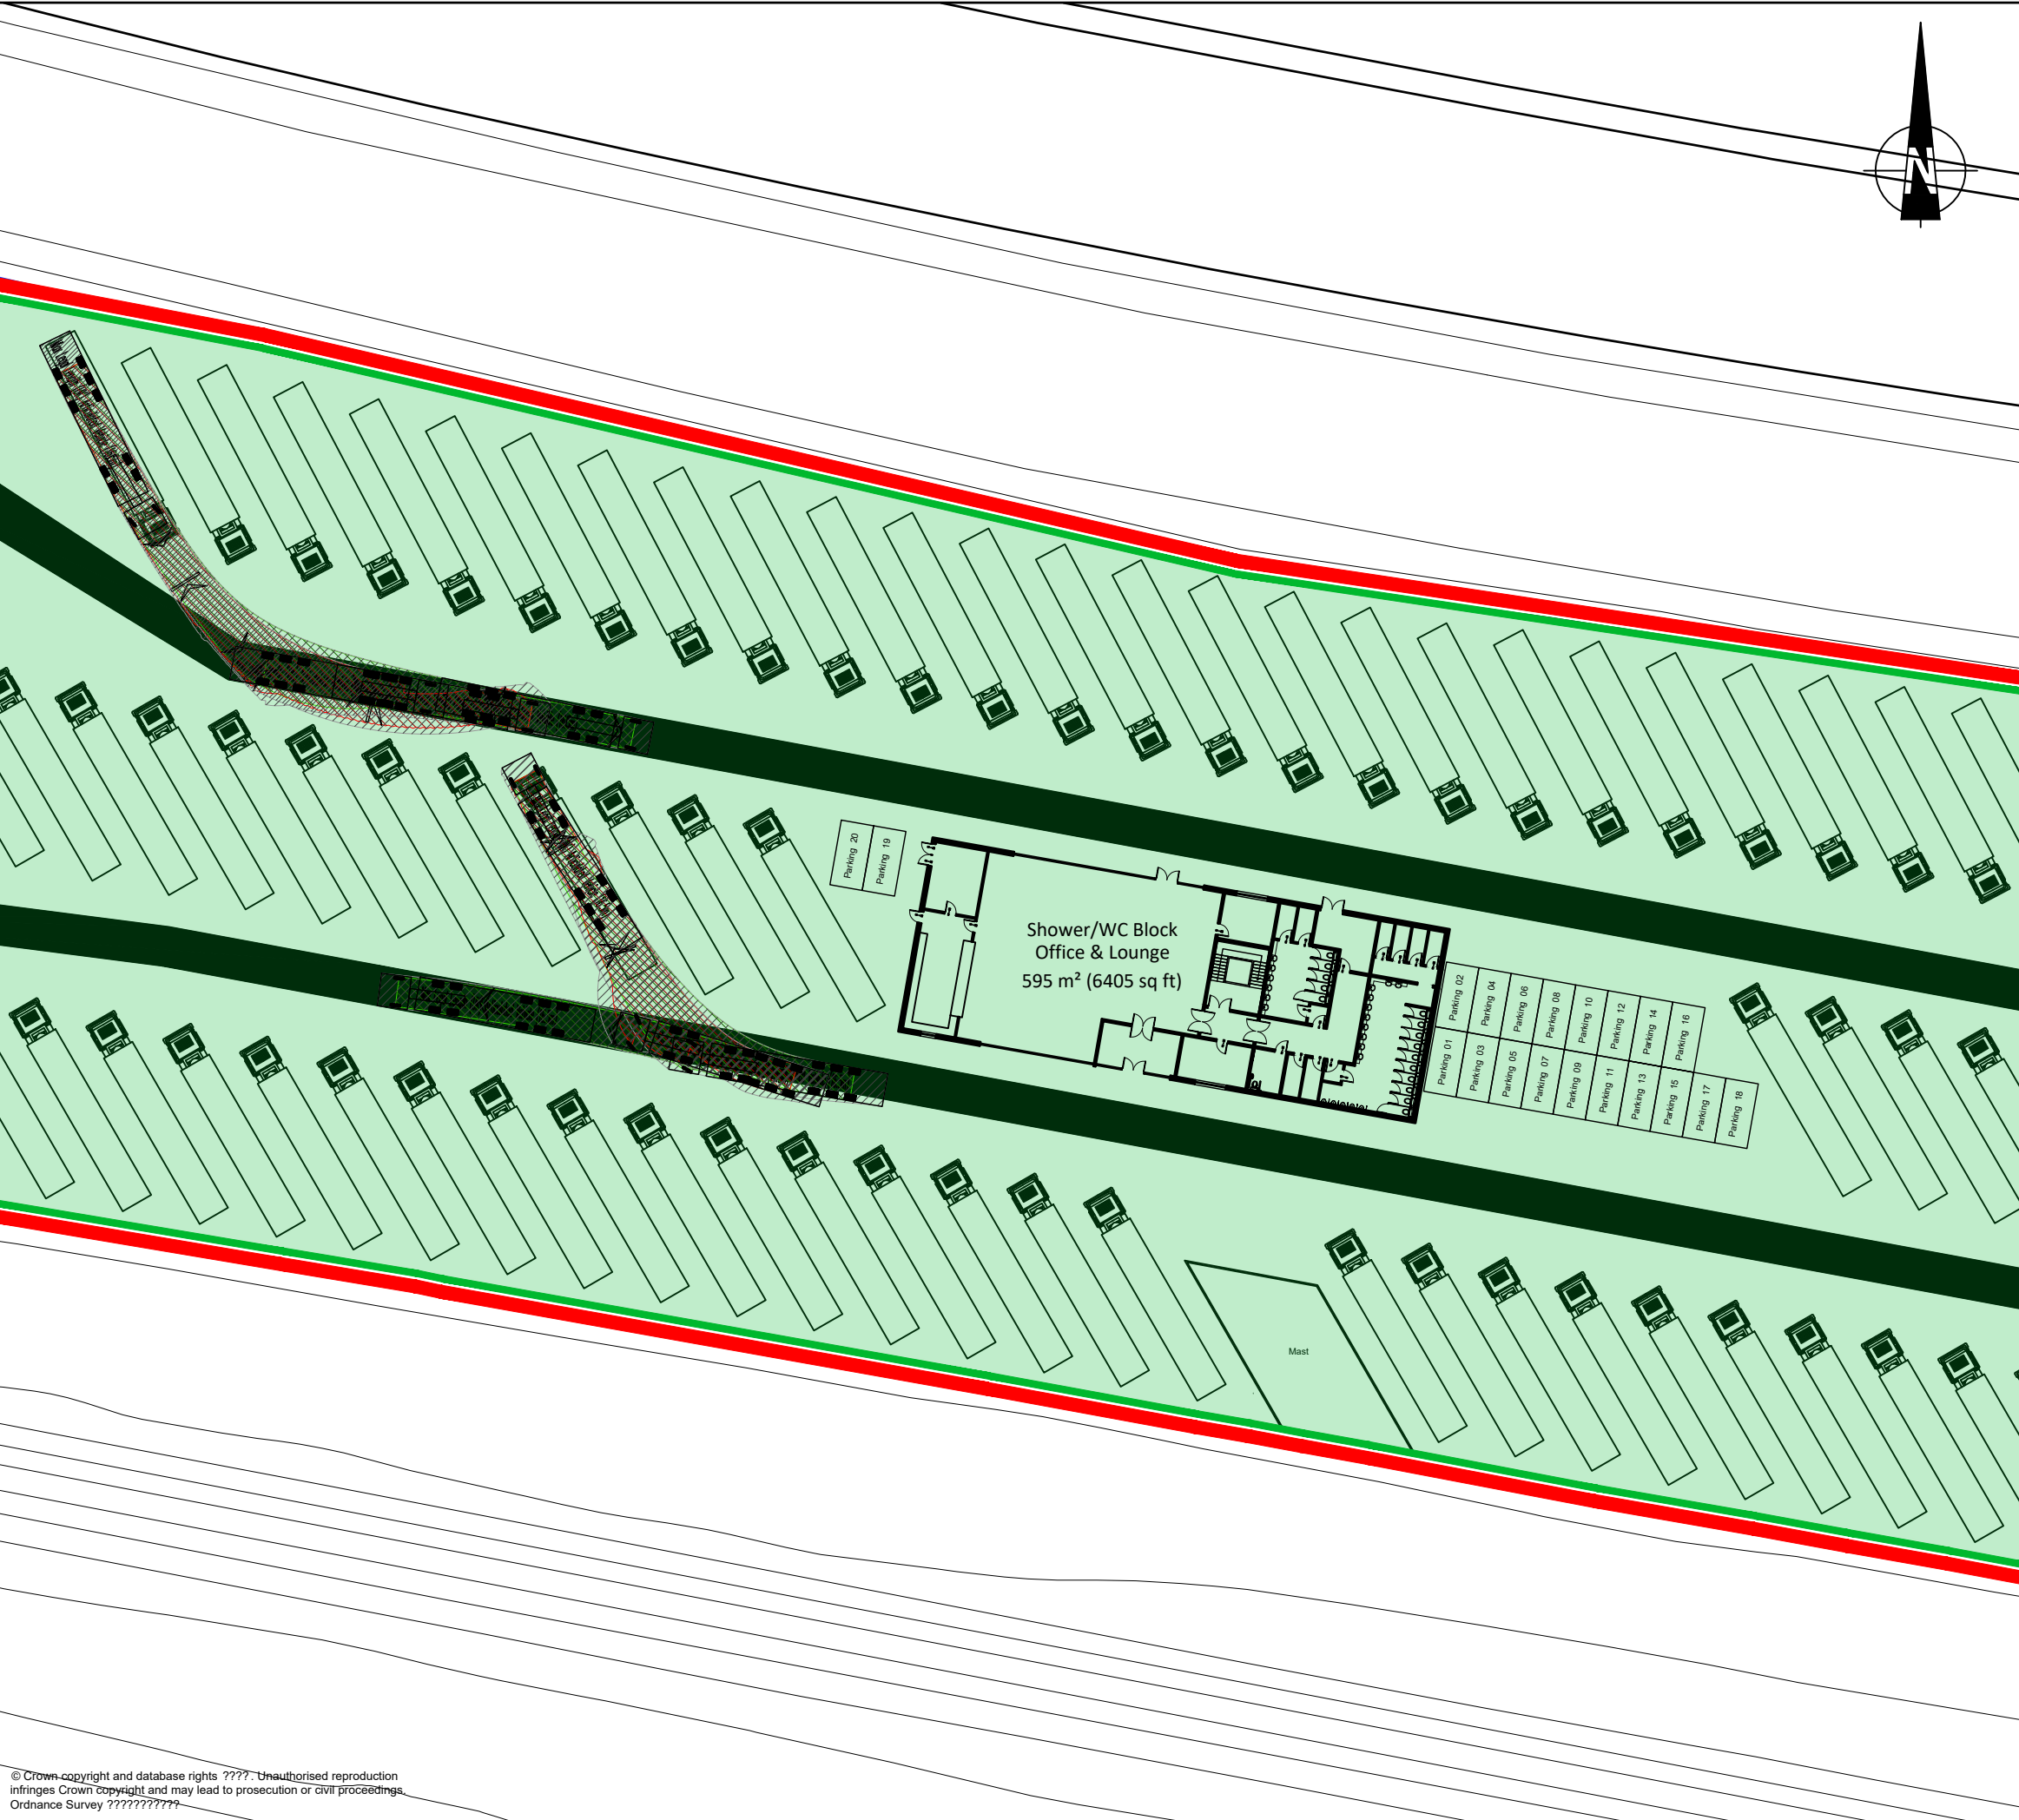

NOTES

- 1. DO NOT SCALE FROM THIS DRAWING
- 2. DRAWING UNITS IN METERS

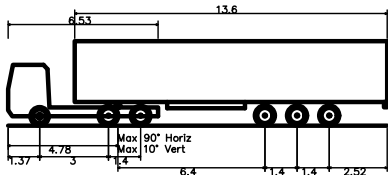

Max Legal Length (UK) Articulated Vehicle (16.5m)
Overall Length 16.500m
Overall Width 2.550m
Overall Body Height 3.681m
Min Body Ground Clearance 0.411m
Max Track Width 2.500m
Lock-to-lock time 6.00s
Curb to Curb Turning Radius 6.530m

A	UPDATED MASTERPLAN	14.10.20	FM	JSL
Mark	Revision	Date	Drawn	Chkd

SCALING NOTE: Do not scale this drawing - any errors or omissions shall be reported to Stantec without delay.
UTILITIES NOTE: The position of any existing public or private sewers, utility services, plant or apparatus shown on this drawing is believed to be correct, but no warranty to this is expressed or implied. Other such plant or apparatus may also be present but not shown. The Contractor is therefore advised to undertake their own investigation where the presence of any existing sewers, services, plant or apparatus may affect their operations.

Drawing Issue Status

FOR INFORMATION

FORMER EUROTUNNEL
EXHIBITION BUILDING
HGV VEHICLE TRACKING

Client

Date of 1st Issue

A3 Scale

Drawing Number

Designed -

Checked JSL

Revision A

Drawn FM

Approved JSL

stantec.com/uk

Copyright reserved
The copyrights to all designs and drawings are the property of Stantec. Reproduction or use for any purpose other than that authorised by Stantec is forbidden.

ASHFORD
Tel: 01233 527 250