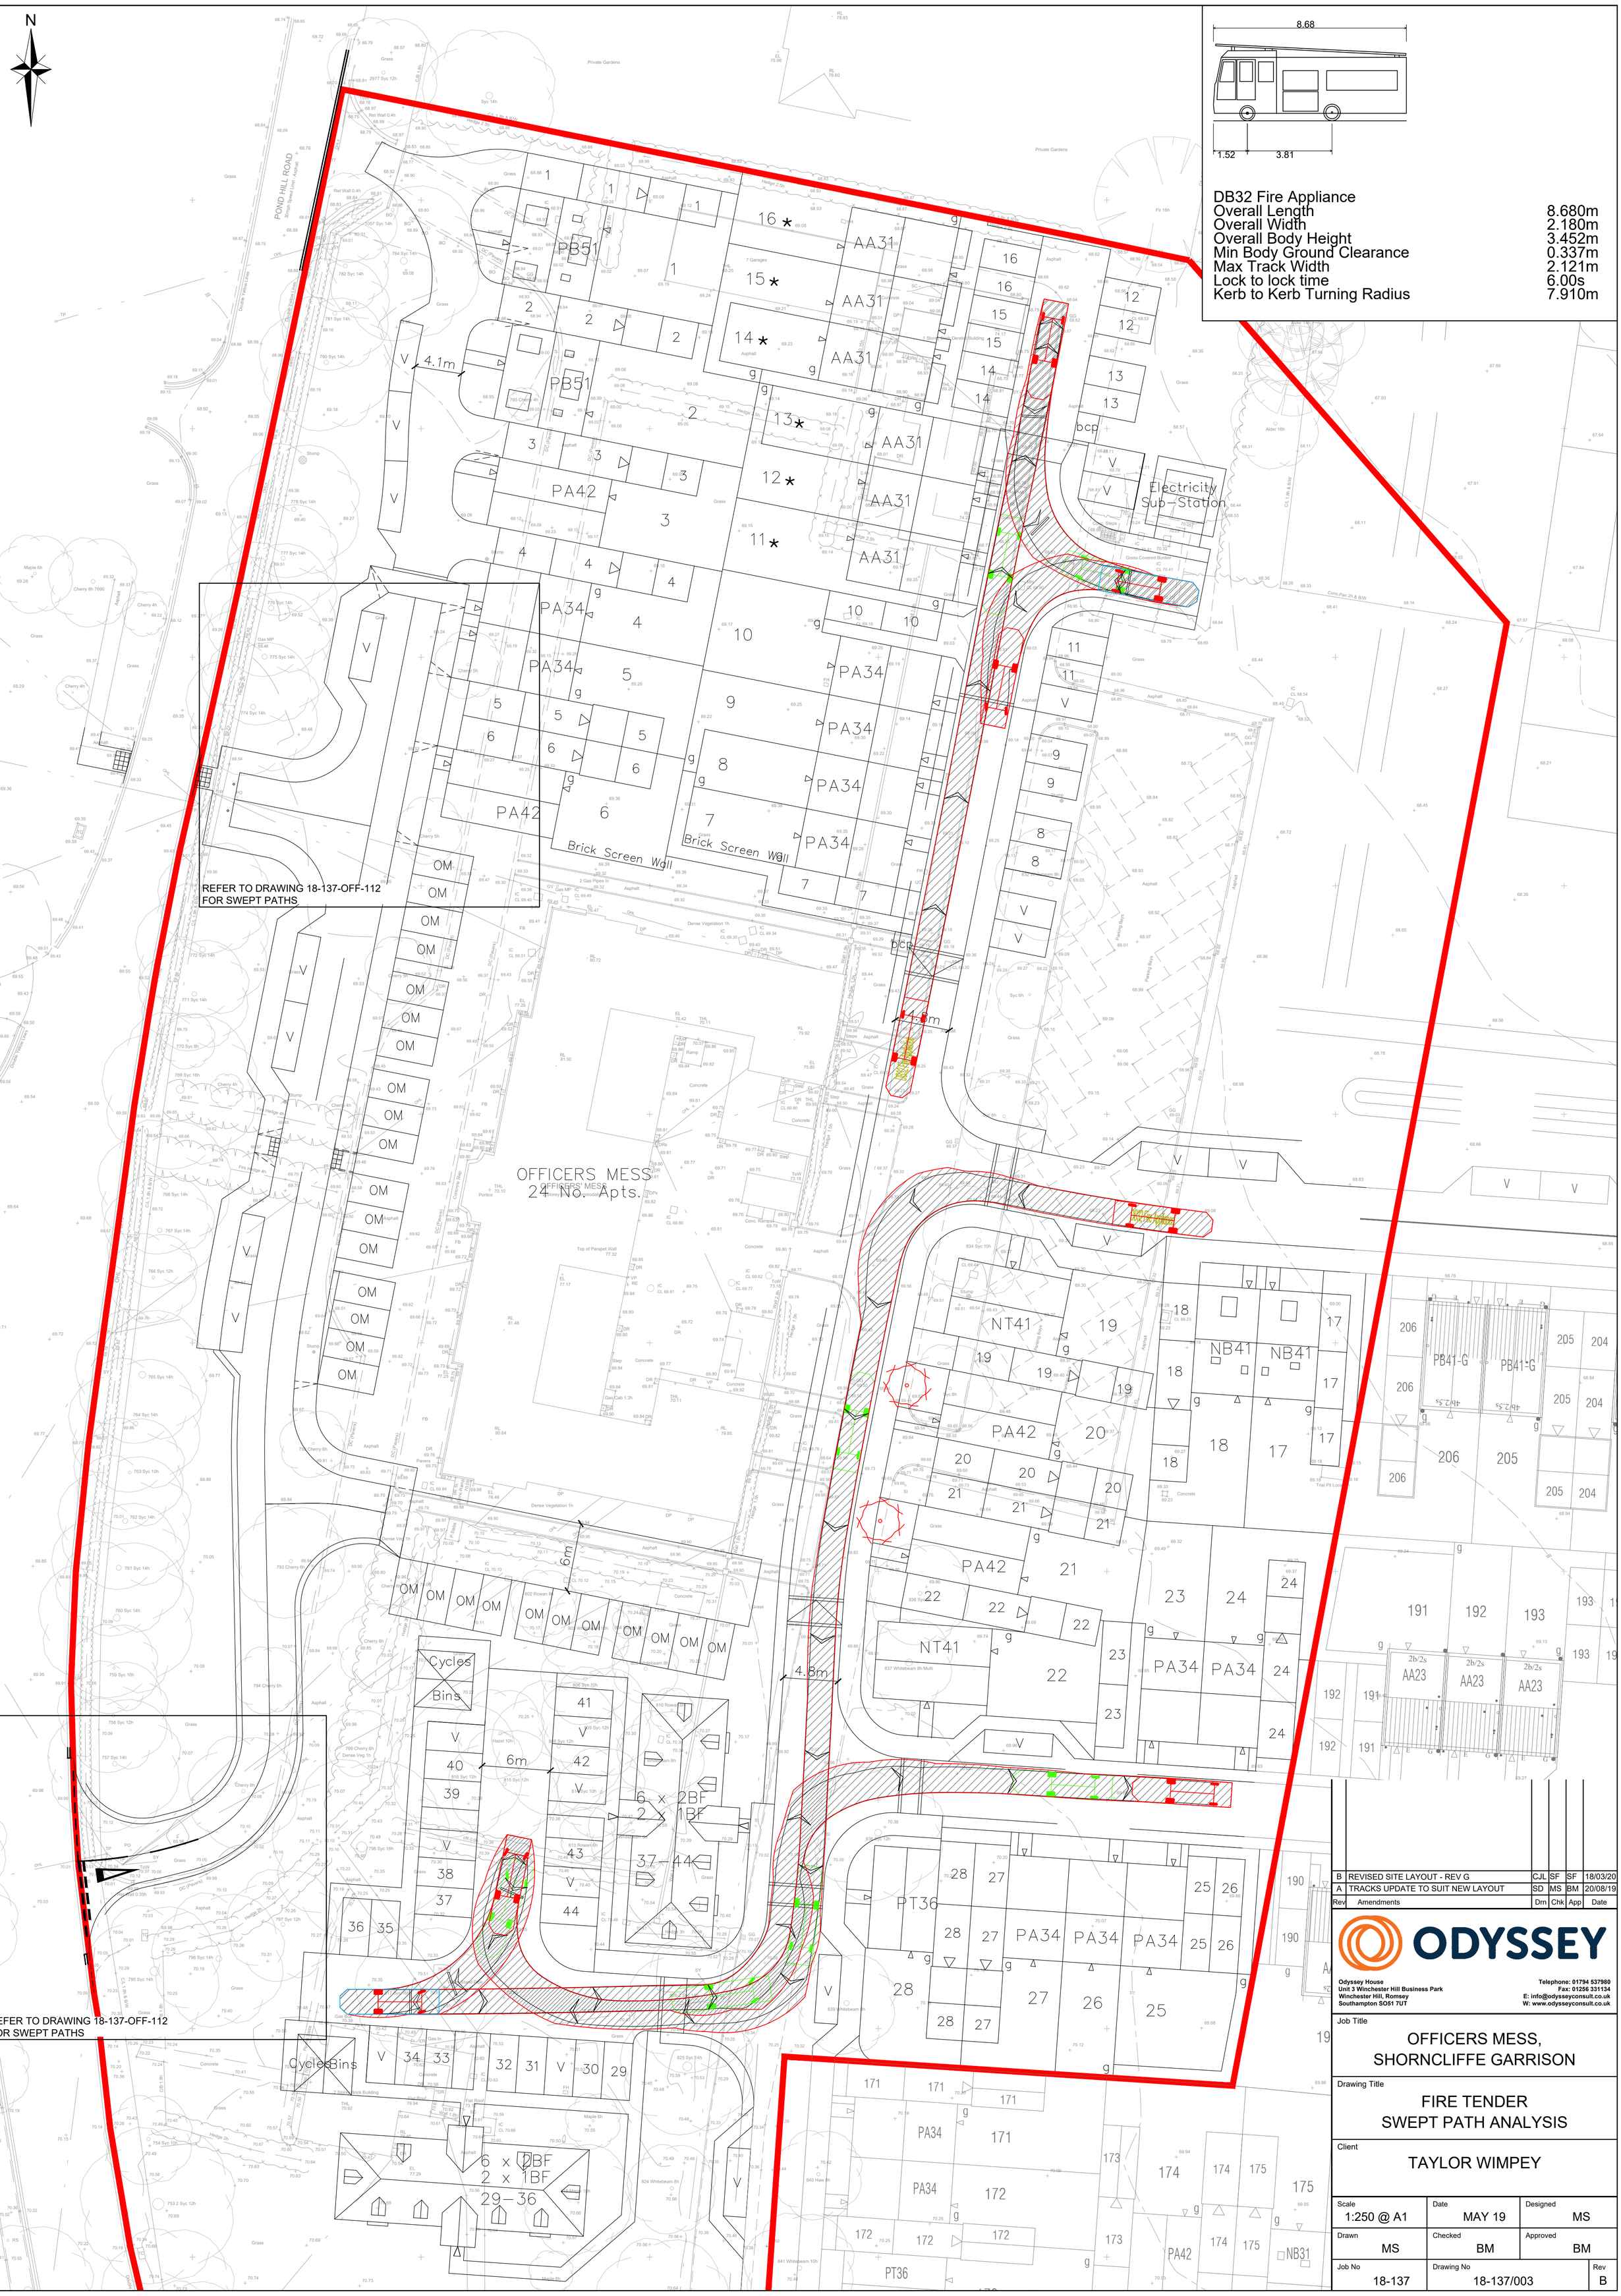

Rev	Amendments	Drn	Chk	App	Date
B	REVISED SITE LAYOUT - REV G	CJL	SF	SF	18/03/20
A	TRACKS UPDATE TO SUIT NEW LAYOUT	SD	MS	BM	20/08/19

ODYSSEY

Odyssey House
Unit 3 Winchester Hill Business Park
Winchester Hill, Romsey
Southampton SO51 7UT

Telephone: 01794 537980
Fax: 01256 331134
E: info@odysseyconsult.co.uk
W: www.odysseyconsult.co.uk

Job Title

OFFICERS MESS,
SHORNCLIFFE GARRISON

Drawing Title

FIRE TENDER
SWEPT PATH ANALYSIS

Client

TAYLOR WIMPEY

Scale	Date	Designed
1:250 @ A1	MAY 19	MS
Drawn	**Checked**	**Approved**
MS	BM	BM
Job No	**Drawing No**	**Rev**
18-137	18-137/003	B

N:\18-137 - Shorncliffe Garrison - Engineering Future Phases\Tech\Acad\Drawings\OFF-000 Series 2D Layout Drawings\18-137-003 Fire Tender Swept Path.dwg