

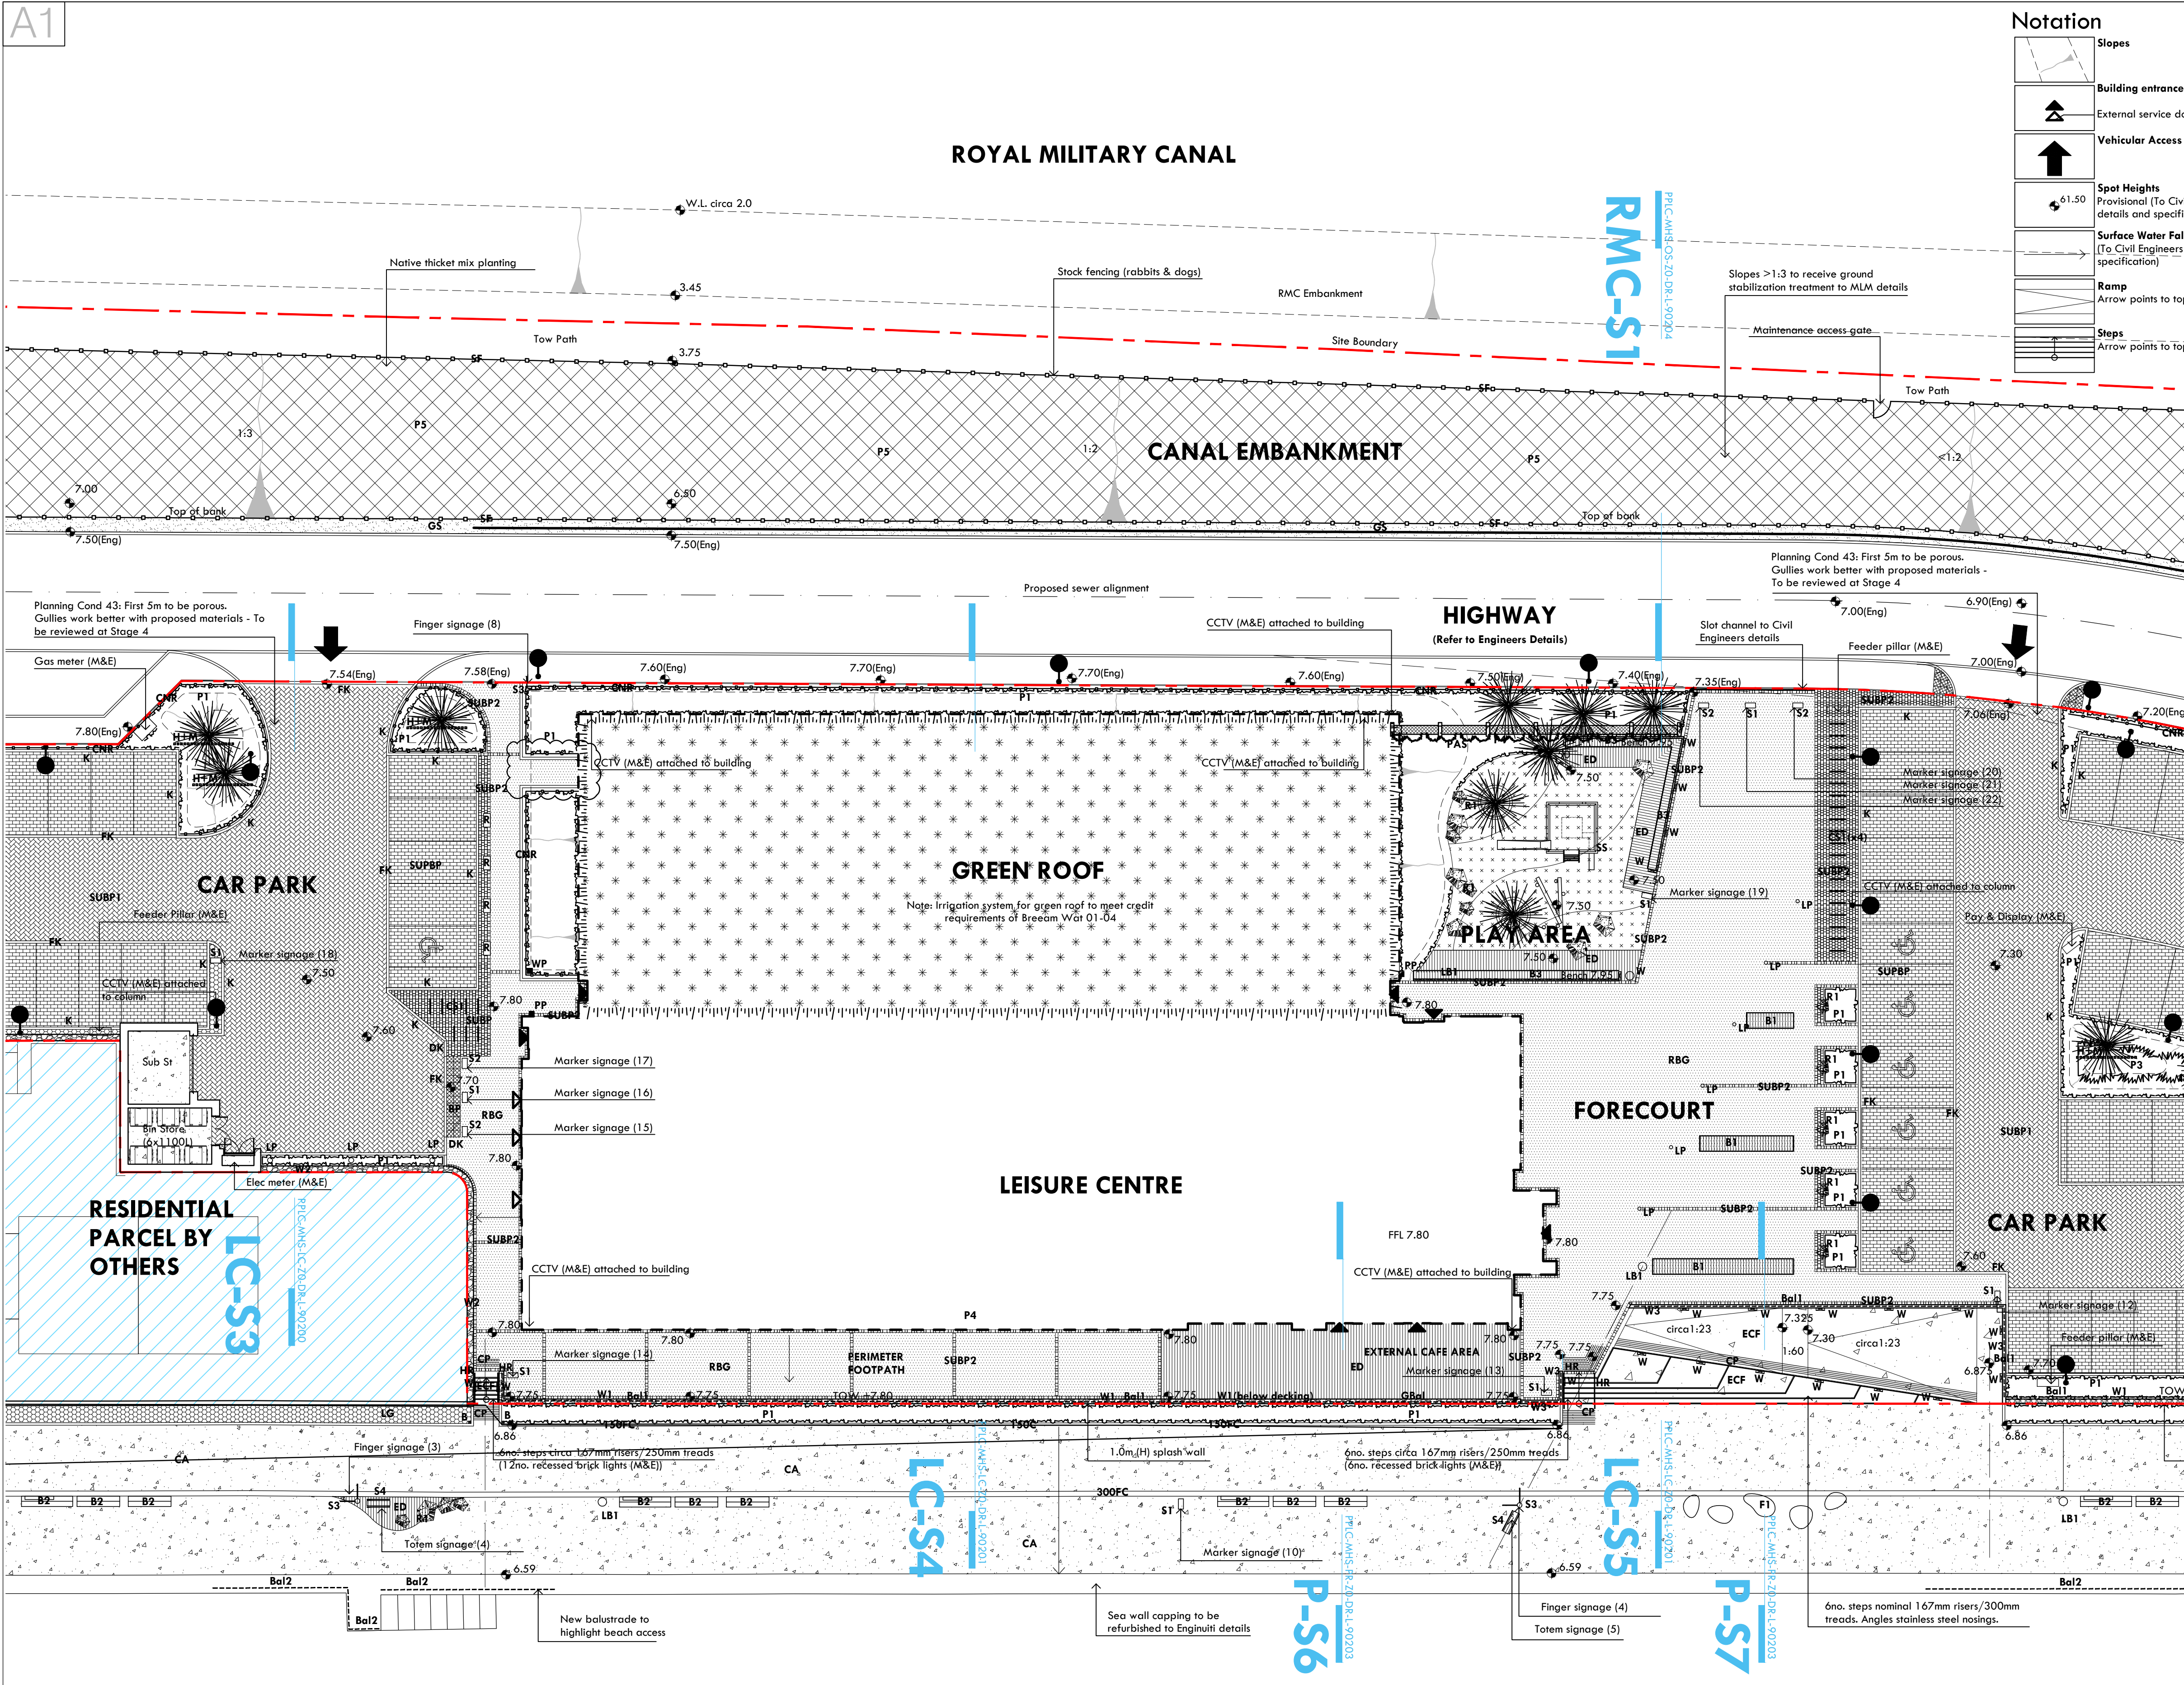


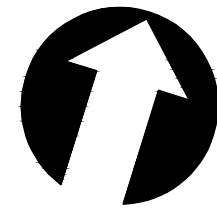

GENERAL ARRANGEMENT 02

DO NOT SCALE this drawing, figured dimensions only are to be used.
© This drawing is the sole copyright of markhantonstudio.
Any discrepancies between this drawing and other information should be reported to markhantonstudio for clarification.

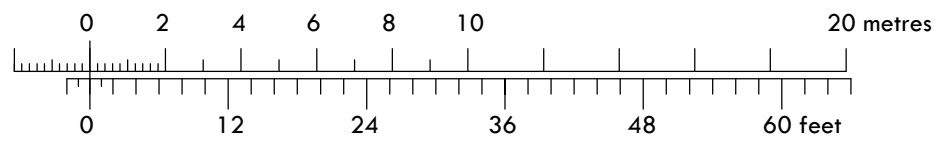

REVISION				
NO.	DESCRIPTION	DATE	BY	CHECK
P01	Stage 4a issue	09.07.2021	MAH	MAH
P02	Western & Linear Park Stage 4a Preliminary Issue	13.08.2021	MAH	MAH
P03	Bin store/ sub-station area amended	01.09.2021	MAH	MAH

PROJECT	Princes Parade Leisure Centre
CLIENT	Folkstone & Hythe DC
DRG NO.	PPLC-MHS-ZZ-20-DR-L-90102
STATUS	Stage 4a
SCALE	1:200@A1
REV	P02
DRAWN BY	MAH
CHECKED	MAH
DATE	09.07.2021

MARK HANTON STUDIO.

Landscape Architecture / Urban Design
Unit 2a Blair Close
Bramble Lane
Wye
Ainstford
Kent, TN25 5HB
Telephone: 01233 812444
E-mail: info@markhantonstudio.co.uk
Website: www.markhantonstudio.co.uk