


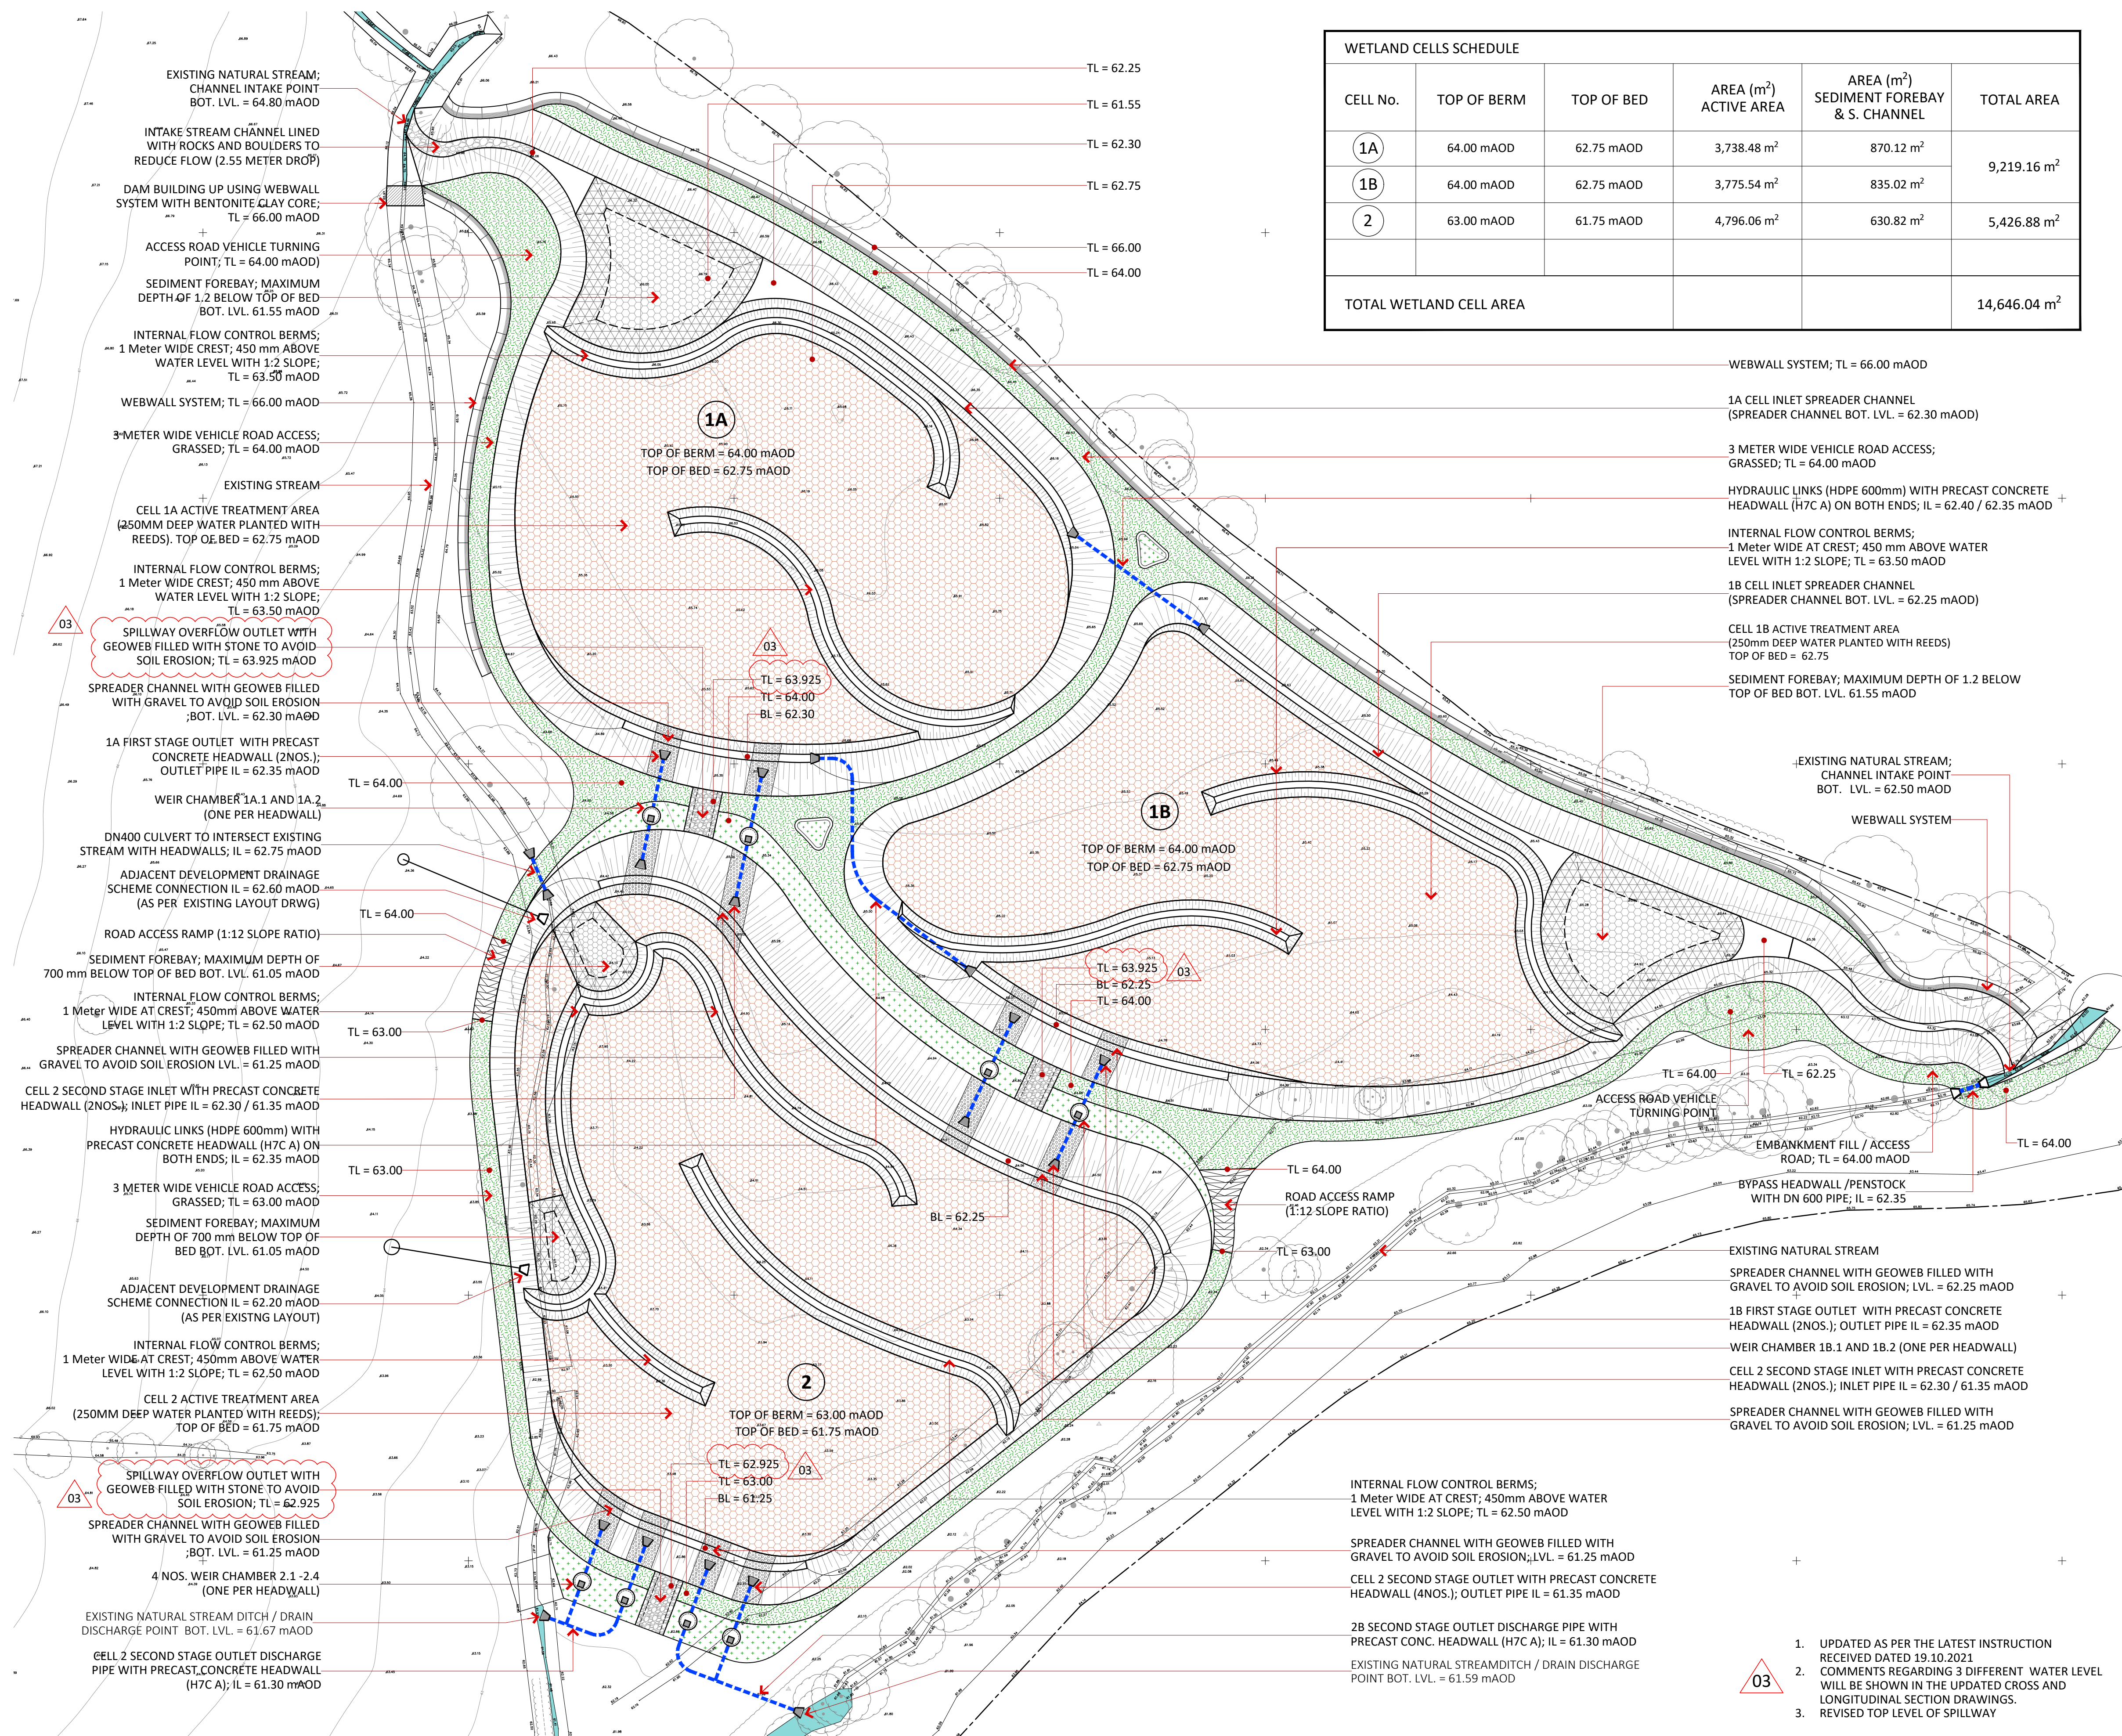

WETLAND CELLS SCHEDULE					
CELL No.	TOP OF BERM	TOP OF BED	AREA (m ²) ACTIVE AREA	AREA (m ²) SEDIMENT FOREBAY & S. CHANNEL	TOTAL AREA
1A	64.00 mAOD	62.75 mAOD	3,738.48 m ²	870.12 m ²	9,219.16 m ²
1B	64.00 mAOD	62.75 mAOD	3,775.54 m ²	835.02 m ²	
2	63.00 mAOD	61.75 mAOD	4,796.06 m ²	630.82 m ²	5,426.88 m ²
TOTAL WETLAND CELL AREA					14,646.04 m ²

- Notes:**
- 1.This drawing is the property of Water Design Engineers Ltd. It must not be copied or reproduced without written consent.
 - 2.This drawing has been produced for the purposes of supporting the planning application for the proposed works - it is NOT to be used for construction
 - 3.All stated materials and dimensions are nominal - to be confirmed at the detailed design and construction phase

Liability Statement:

The purpose of this general arrangement drawing is to provide details of the intended layout, configuration and operation of the proposed works. It should only be reviewed with reference to the accompanying design and specification document (21014_WDE_ZX_SP-1000) to inform the local planning authority (LPA), the statutory consultees to the planning process and other third parties employed by the client whose scope is affected by the design and specification of the proposed works.


These plans and the materials specified are subject to change at the detailed design and construction phase.

THIS DRAWING IS NOT TO BE USED FOR CONSTRUCTION

Water Design Engineers Ltd cannot be held liable in the event that this drawing is used for construction or tendering purposes without first being provided an opportunity to review, edit (as appropriate) and re-issue the drawing as 'approved for construction'.

Any technical queries, comments, requested amendments or notification of other design works, either by the LPA, the statutory consultees to the planning process and/or other third parties employed by the client - which may affect the proposed works outlined on this drawing - must be clearly communicated to Water Design Engineers Ltd in writing.

Water Design Engineers Ltd cannot be held liable in the event that changes by other parties (either direct or circumstantial) are effected which may render the proposed works unfit for purpose.

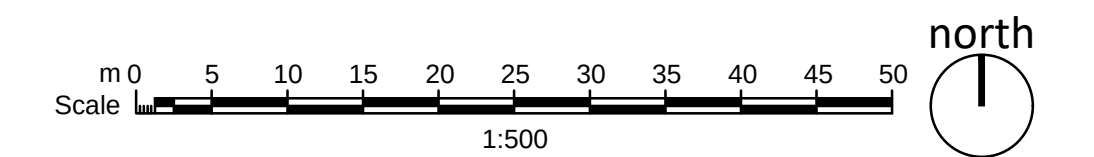

No	Date	Reason	DRN	CHK	APR
03	22.10.2021	For Planning- As per Client's Comments	EB	DO	GR
02	11.10.2021	For Planning- As per Client's Comments	EB	DO	GR
01	03.09.2021	For Planning	EB	DO	GR
00	02.09.2021	Preliminary	EB	DO	GR



WATER DESIGN ENGINEERS
Pioneering

Welwyn, Pinewood Rd
High Wycombe
HP12 4DD

T : + 44 (0) 144 278 0676
E : info@waterdesign-engineers.co.uk
W : www.waterdesign-engineers.co.uk

Project		
SELLINGDE NUTRIENT MITIGATION WETLAND		
Drawing		
WETLAND TREATMENT CELL DETAILED PLAN AND LEVELS LAYOUT		
Scale	Date	Drawn
1:500 @ A1	02 SEPTEMBER 2021	EB
Drawing No.	Revision	
21014_WDE_ZX_DR-2001	03	
☐ Preliminary ☒ Issued for Planning Approval ☐ Issued for Construction ☐ Detailed Design ☐ Issued for Tender ☐ As Built		
Drawing sheet size - A1		
Copyright Reserved ©		