


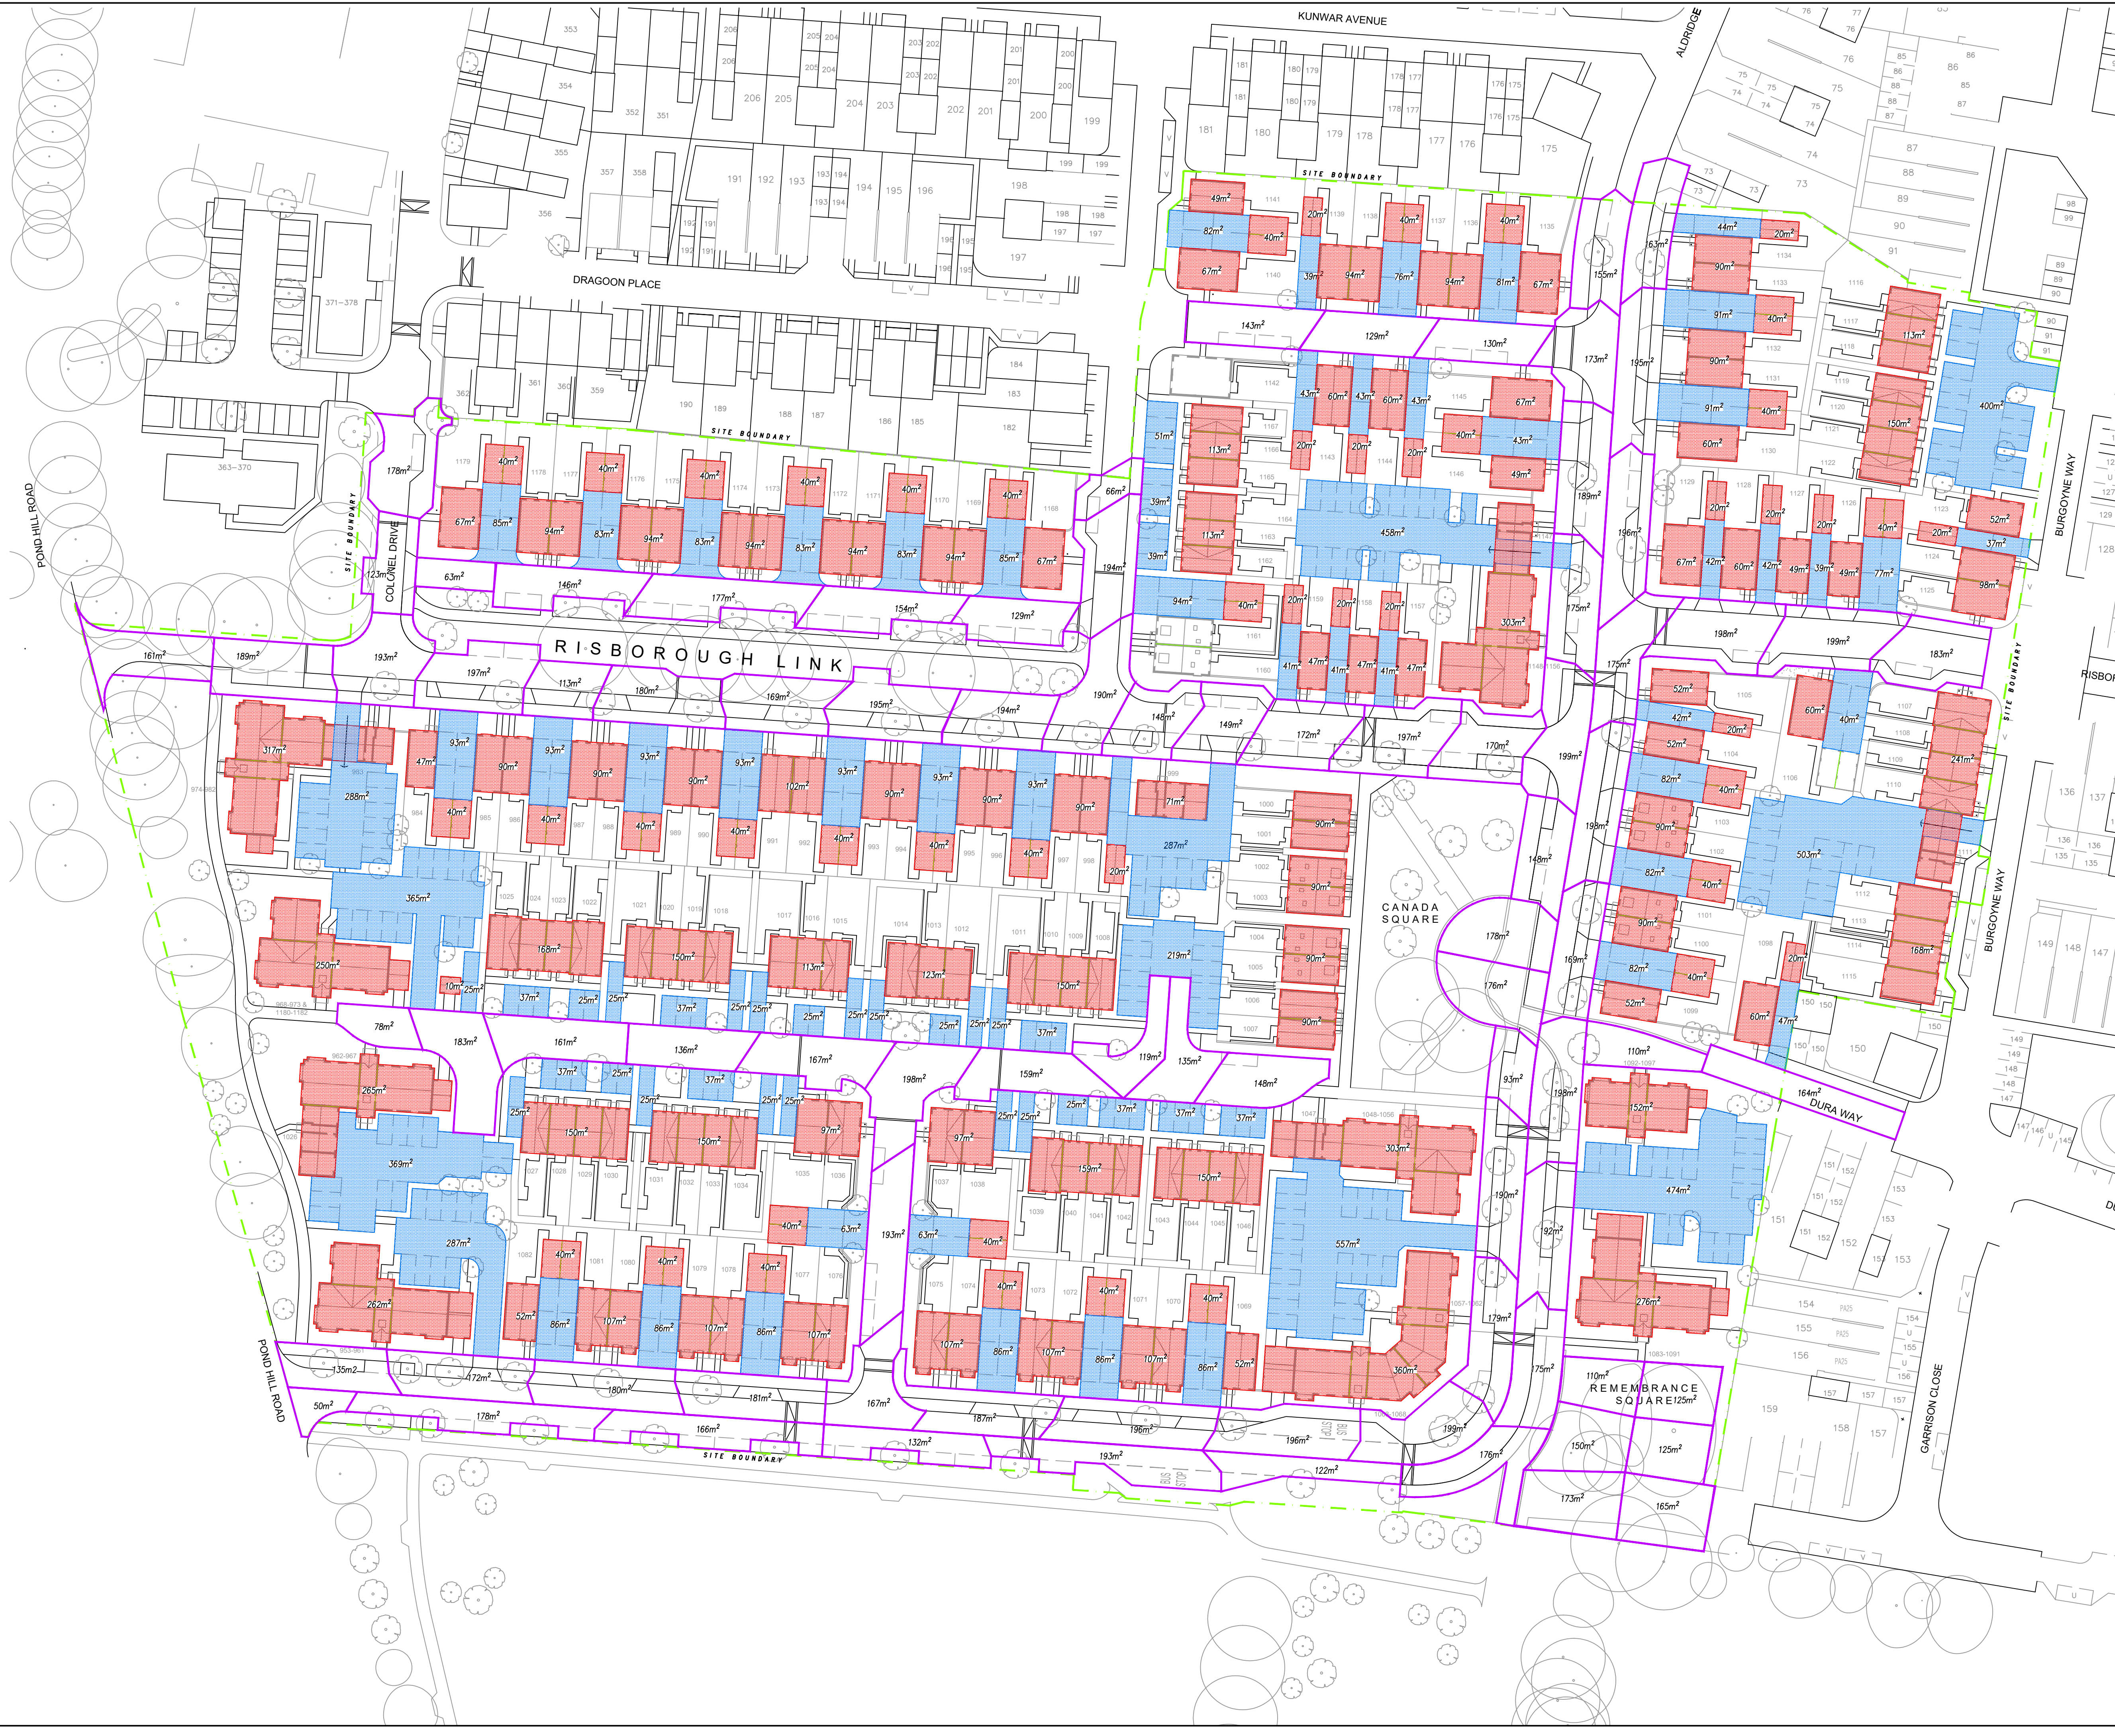

NOTES

1. THIS DRAWING TO BE READ IN CONJUNCTION WITH ALL RELEVANT DRAWINGS AND SPECIFICATION.

LEGEND

- DRIVEWAY + PARKING CATCHMENT AREAS
- BUILDING ROOF CATCHMENT AREAS
- HIGHWAY CATCHMENT AREAS

P01	ISSUED FOR COMMENT/APPROVAL	LD	DSM	16.02 2022
Rev.	Description	By	Chkd.	Date

PRELIMINARY

G.D.C. Partnership Consulting Engineers

THIRD FLOOR
29 LONDON ROAD
BROMLEY
KENT, BR1 1DG (UK)
Tel: +44(0)20 8460 2160
Fax: +44(0)20 8313 3122
www.gdcpartnership.co.uk

Client

Taylor Wimpey

Project

RISBOROUGH BARRACKS
PHASE 3 SHORNCLIFFE GARRISON

Title

IMPERMEABLE AREAS

Drawn	LD	Chkd.	WTF	Appd.	DSM
Scale	1:500 @A1	Drg. No.			Rev.
Project No.	8763	1609/13/1041			P01

GDC ACAD FILE No. 8763-GDC-1609-13-1041