

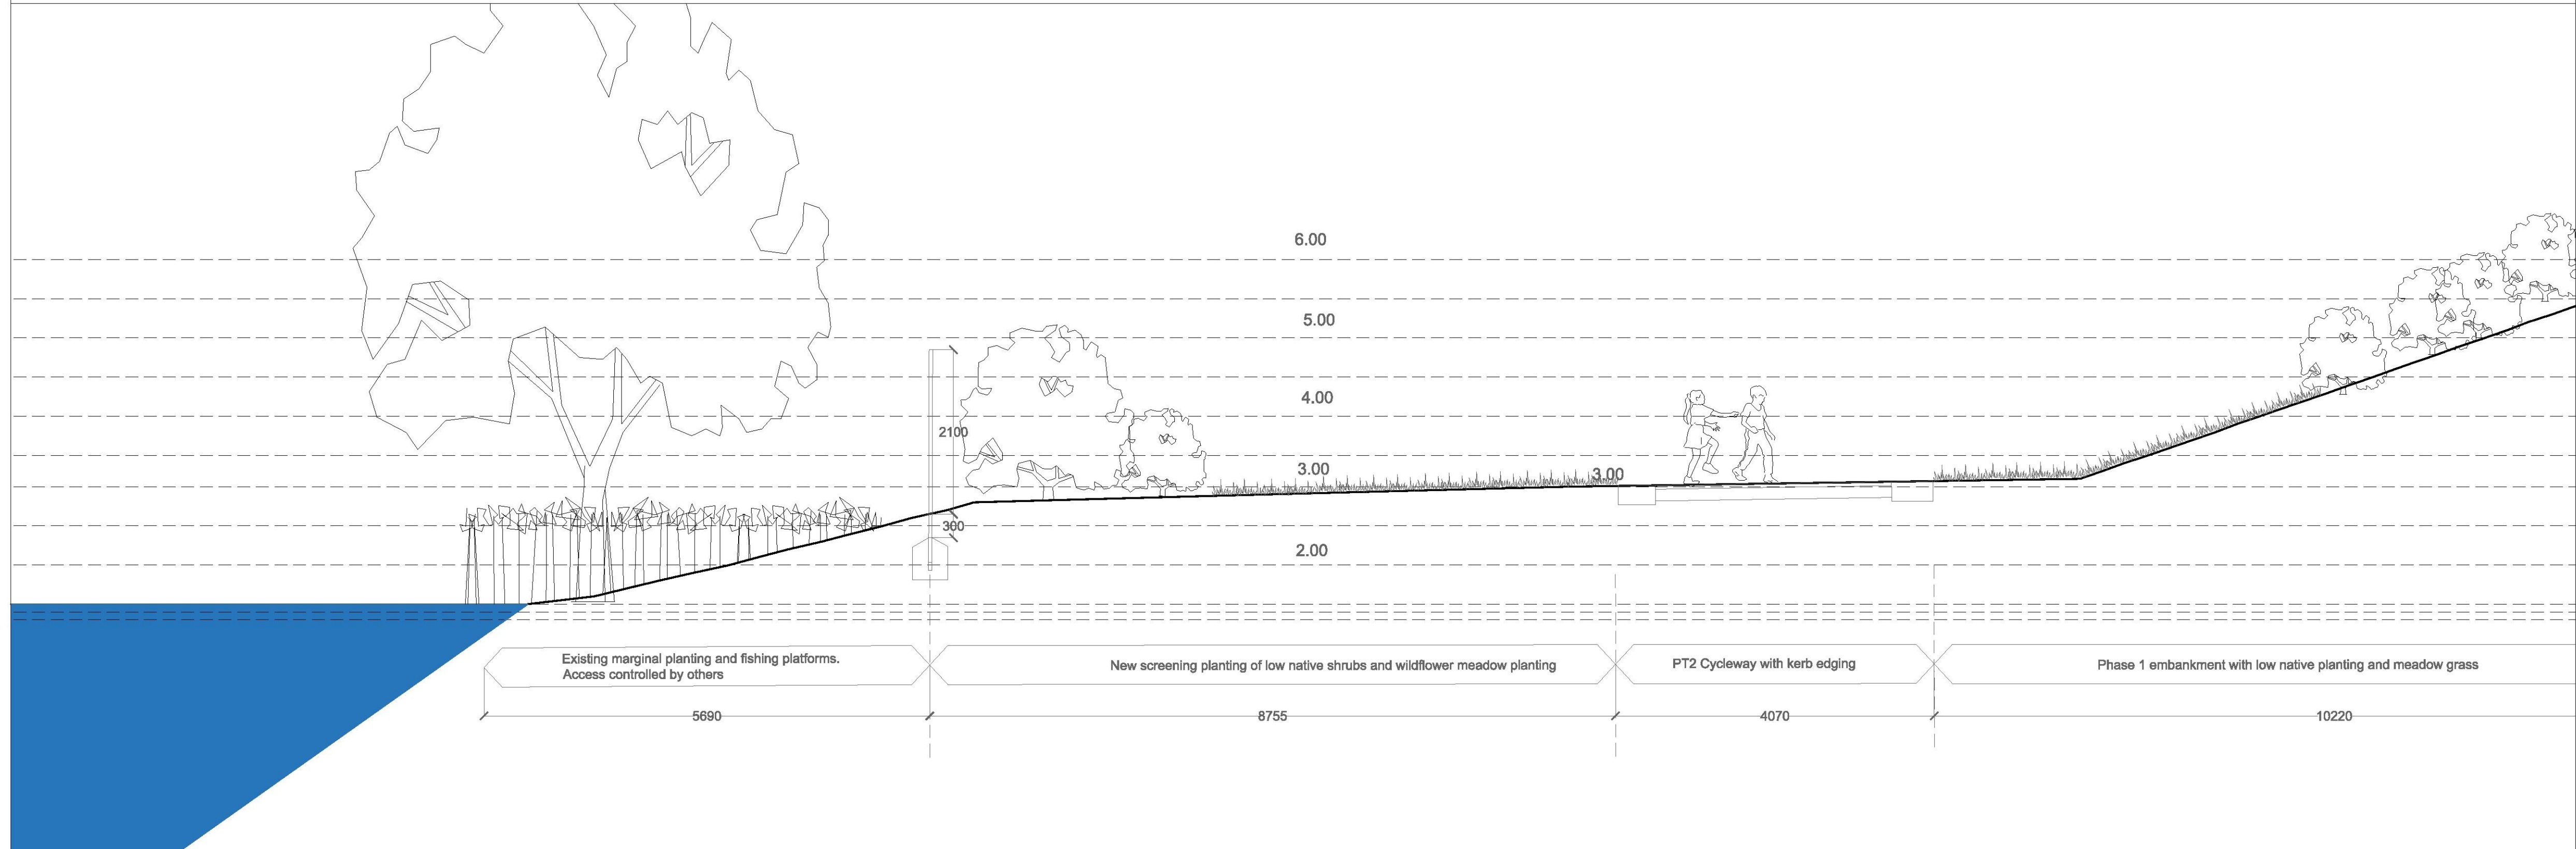


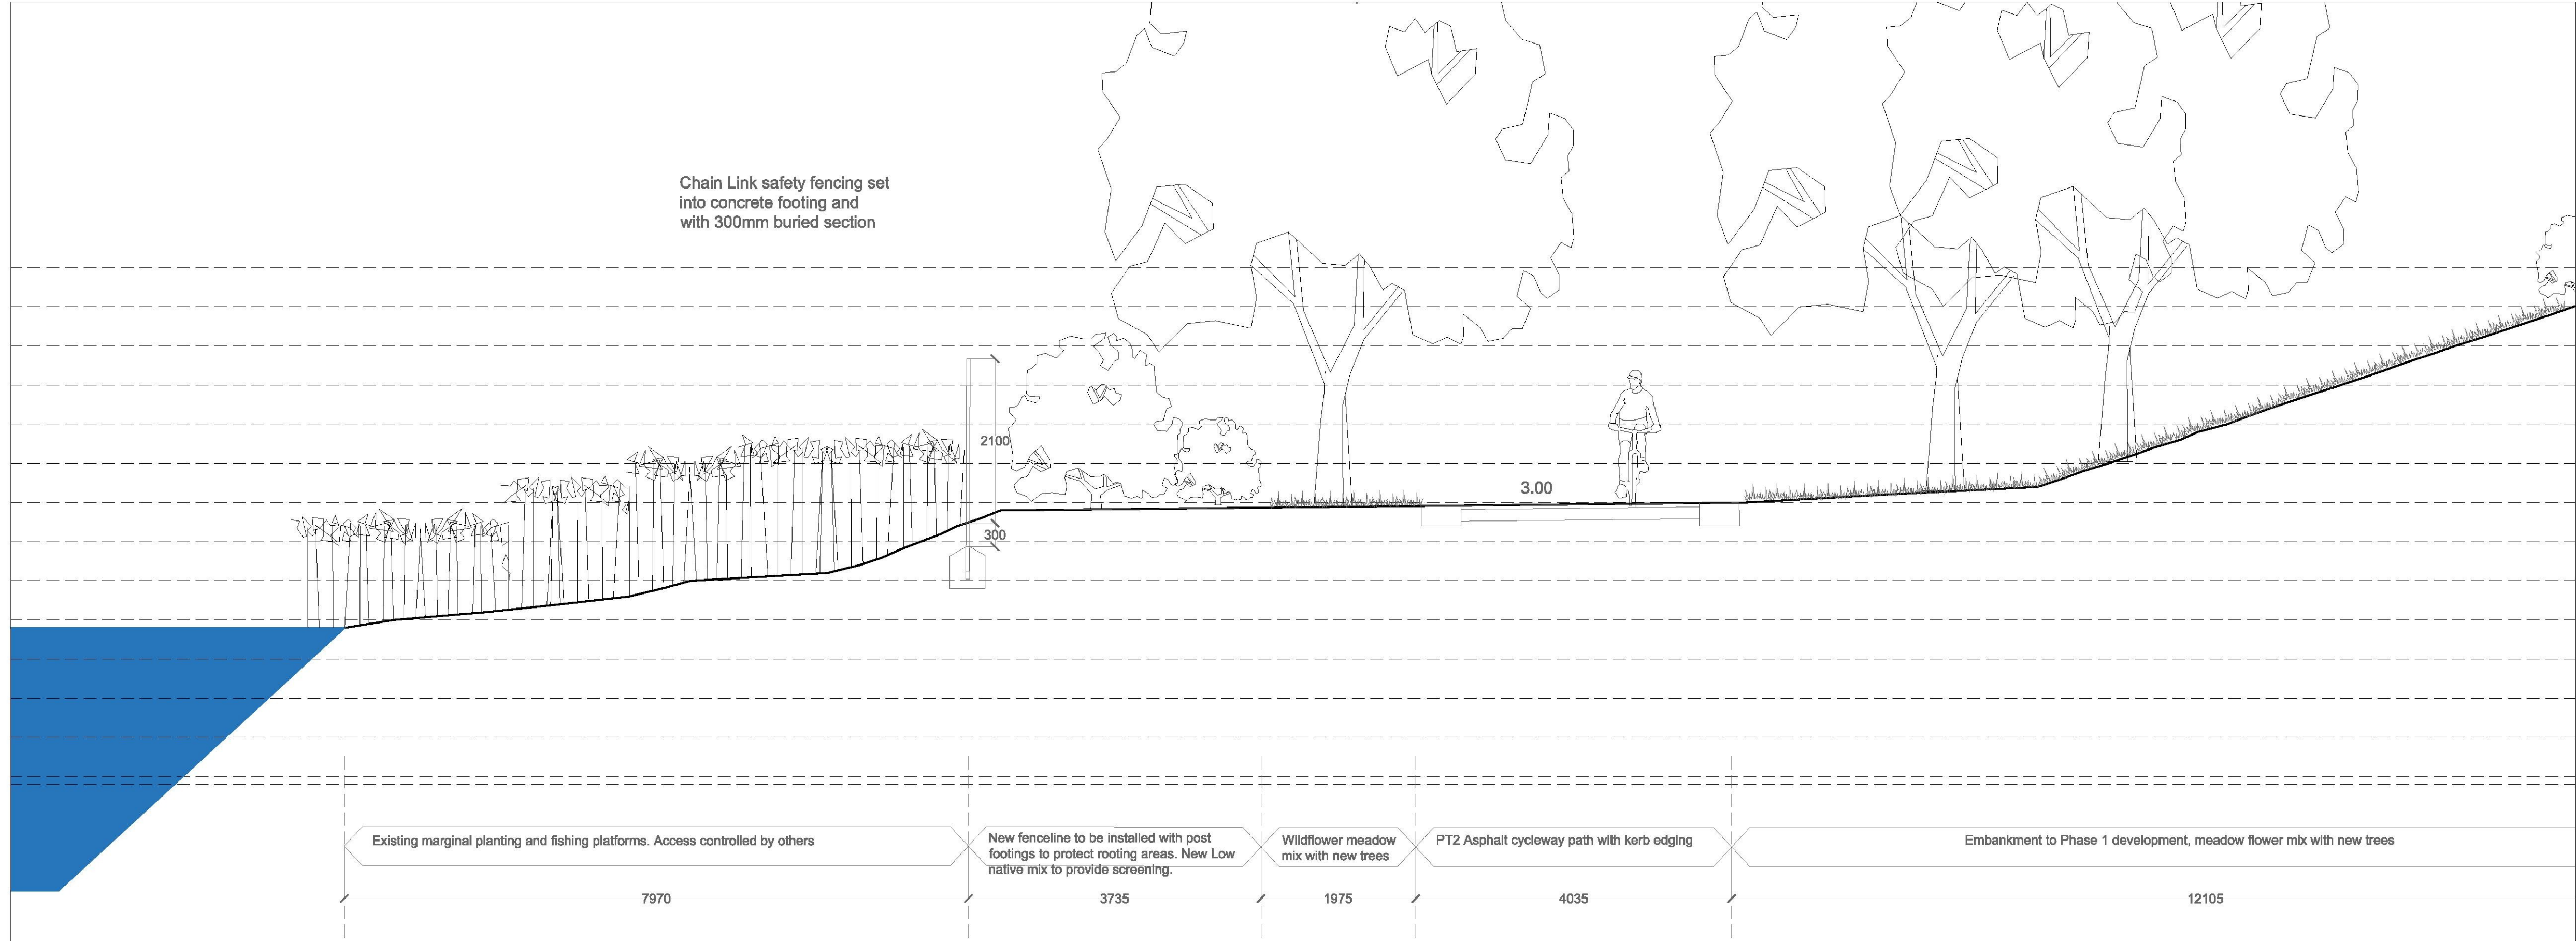

Notes
1. This drawing is the property of fabrik ltd. It must not be copied or reproduced without written consent.
2. Only figured dimensions are to be taken from this drawing. All contractors must visit site and be responsible for taking and checking all dimensions related to the works shown on the drawing.

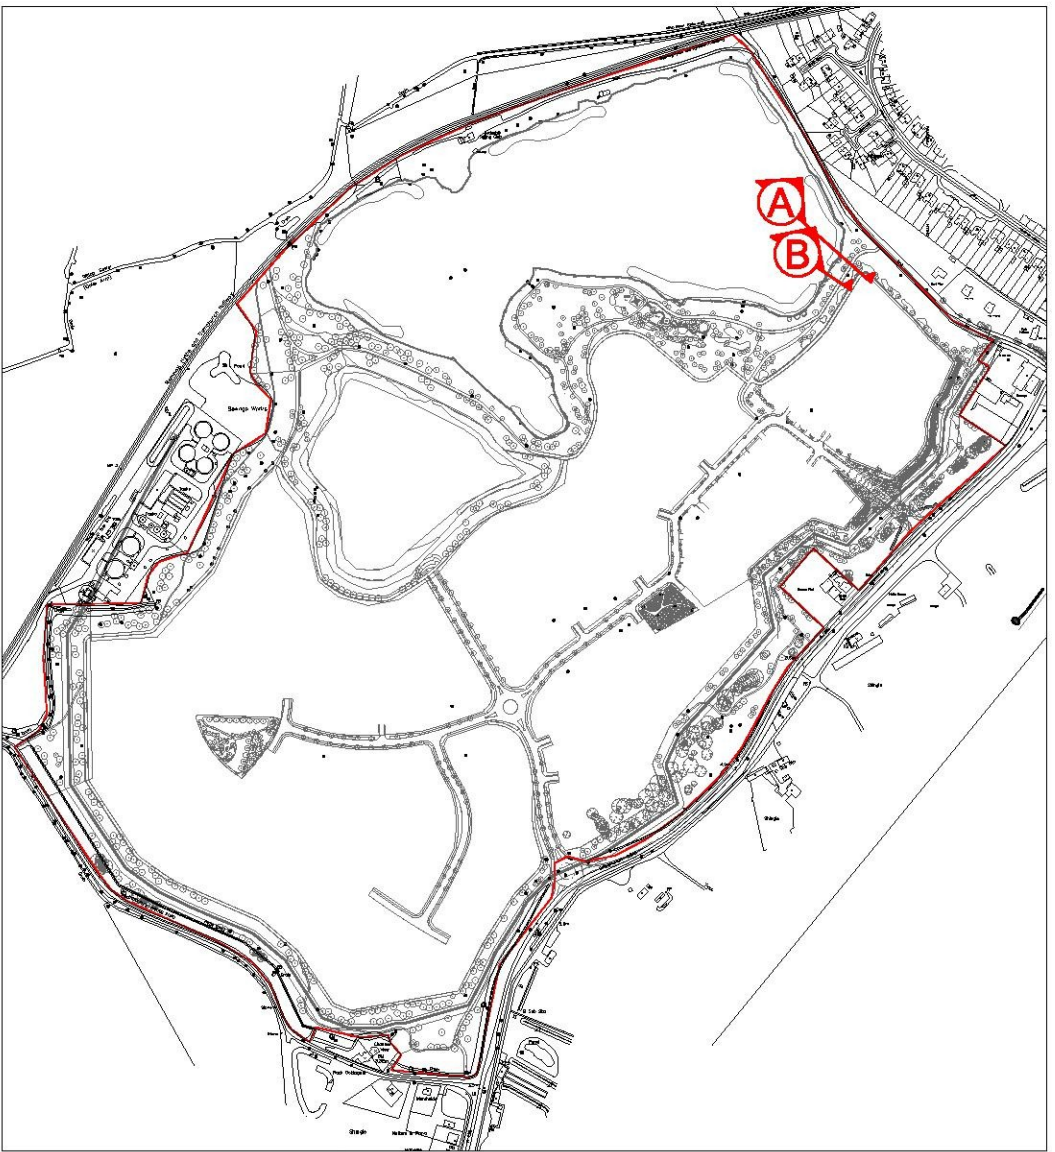

Location Plan NTS

-	07.07.16	Issued for Planning	DN
No.	Date	Reason	Name
Revisions			
External References:			
-			

fabrik
First Floor
4-8 Emerson Street
London
SE1 8DU

T : 0207 620 1453
F : 0207 261 9126
E : london@fabrikuk.com
W : www.fabrikuk.com

Project
Martello Lakes, Hythe
for Camland Developments Limited

Drawing
Site sections:
Lakeside - Sheet 1 of 2

Scale
1:100 @ A1

Date
May '16

Drawn
EJ

Drawing No.
D2058 L.410

Revision
-

☐ Preliminary	☐ Issued for Design/Information
☒ Issued for Planning Approval	☐ Issued for Tender
☐ Issued for Construction	☐ As Built