


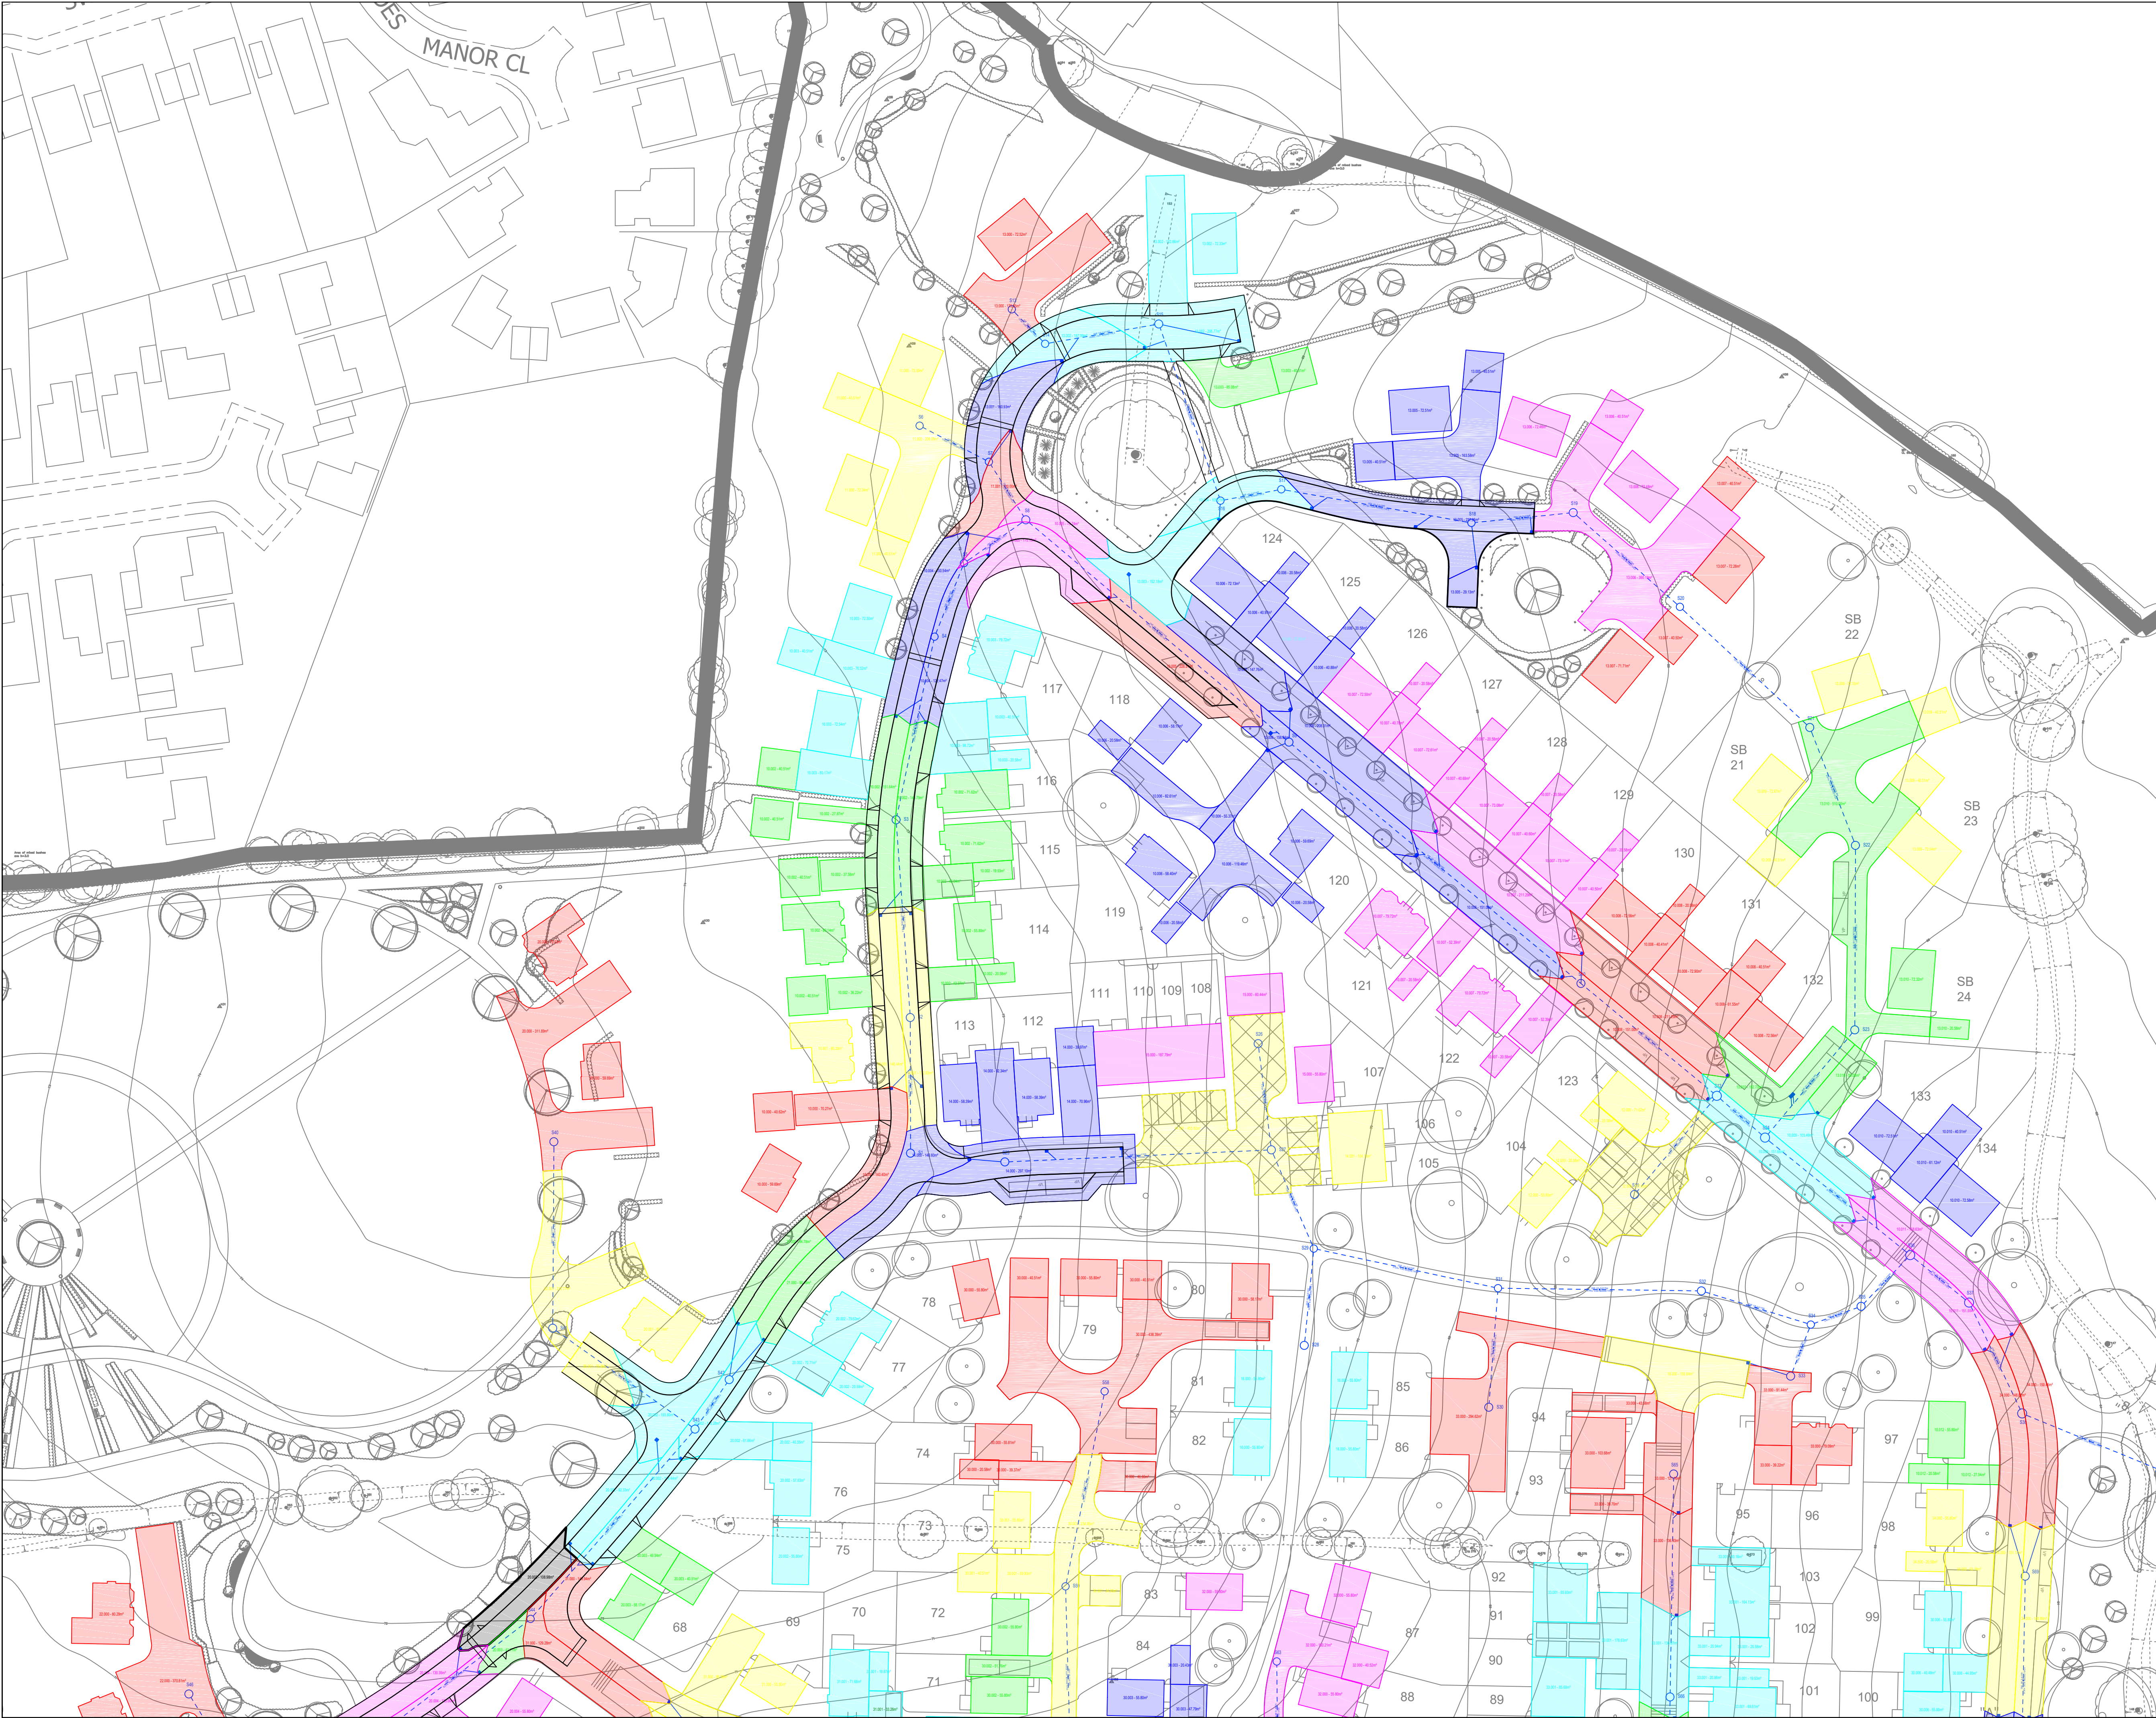

CONSTRUCTION (DESIGN AND MANAGEMENT) REGULATIONS 2015

DESIGN HAZARD INFORMATION FOR CONSTRUCTION:

In addition to the hazard/risks normally associated with the types of works proposed, note the following:

1. No additional risks associated with the proposed works has been identified.

SPECIFICATION:

The specification shall be 'Specification for Highway Works' published by the Stationary Office as Volume 1 of the Manual of Contract Documents for Highway Works.

UNCHECKED

DRAFT WORK IN
PROGRESS ONLY

NOT ISSUED FOR
CONSTRUCTION,
COSTING OR
APPROVALS

Rev	Amendments	Dm	Chk	App	Date

Charles & Associates

Landmark House
Station Road
Brock
Hampshire
RG27 9HA
01753 634929

enquiries@c-a.uk.com
www.c-a.uk.com

Issued by

Park House
Park Farm
East Malling, Kent
Bradbourne Lane
Aylesford
Kent
ME20 6SN
01732 448120

Job Title

Rhodes Park, Sellindge
(Detailed Design)

Drawing Title

DRAINAGE CATCHMENT PLAN
SHEET 2

Client

Quinn Estates

Scale	1:500	Date	May 2021	Designed	PW
Drawn	PW	Checked	MR	Approved	GAC
Job No	21-009	Drawing No	21-009/XXX	Rev	-