



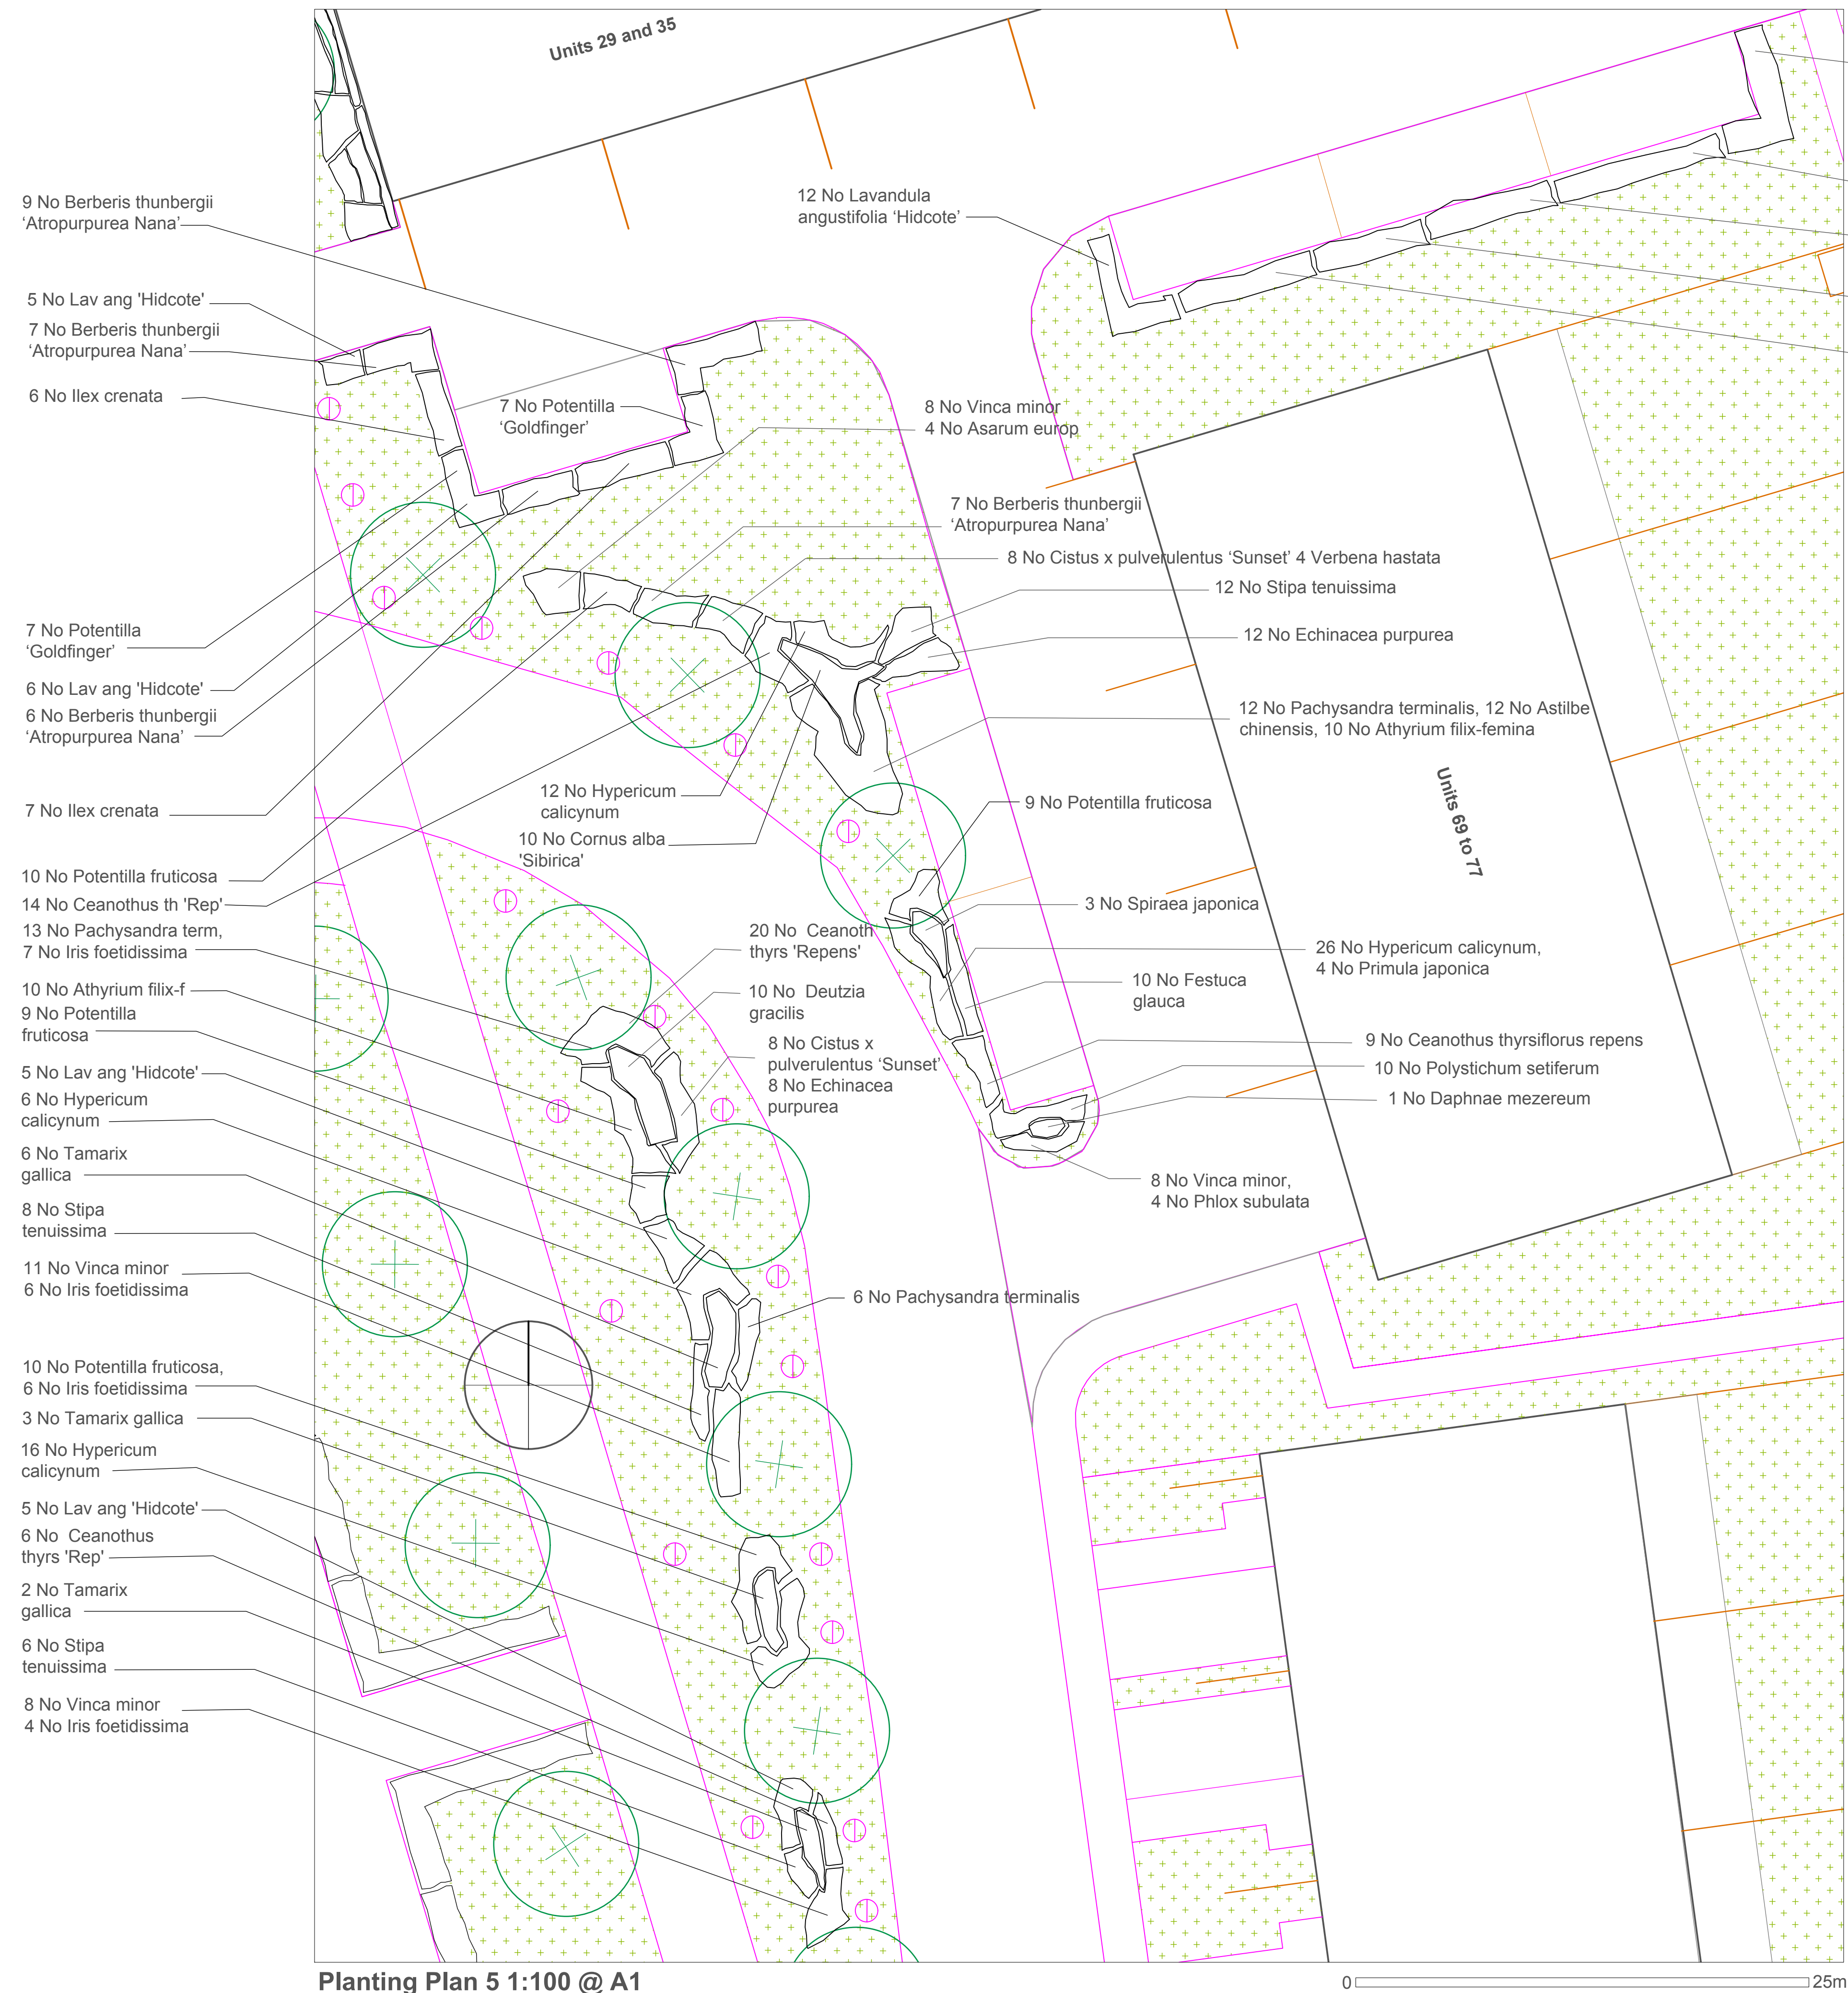

PLEASE NOTE
FOR PLANNING PURPOSES ONLY.
© COPYRIGHT Hla 2023
Do not rely on accurate measurements from this plan

Revisions
A NH 13-7-23 Various design changes

- 15 No Potentilla 'Goldfinger'
- 14 No Lavandula angustifolia 'Hidcote'
- 15 No Berberis thunbergii 'Atropurpurea Nana'
- 13 No Potentilla 'Goldfinger'
- 14 No Ilex crenata

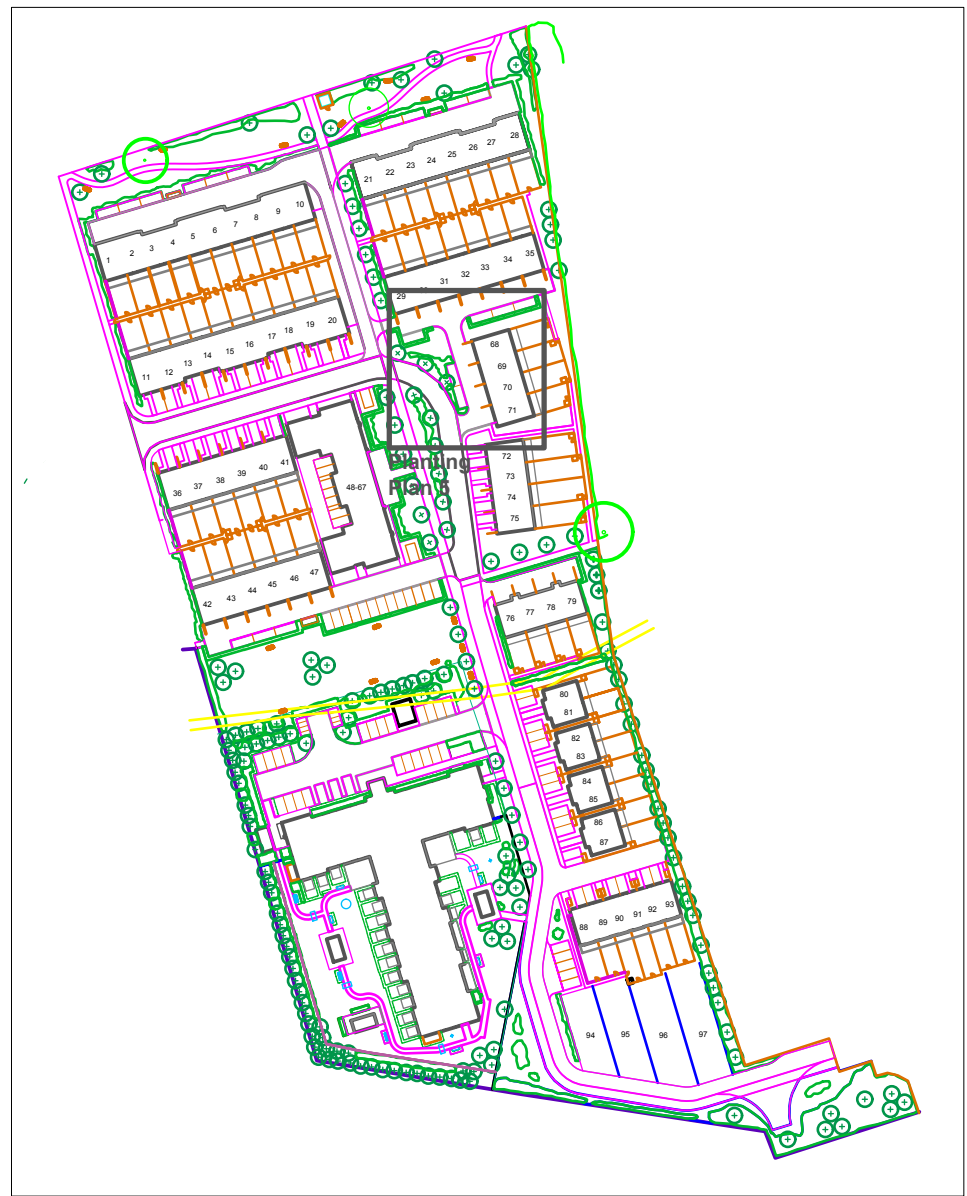

Key Plan 1:2000 @ A1

Key

Existing tree

New tree planting (see Trees and Grass Planting Plans)

New hedge planting

New shrub, scrub, perennial, climber and planting

New shrub, scrub, perennial, climber and planting (see Trees and Grass Planting Plans)

New bulb (see Trees and Grass Planting Plans)

Drawing	Planting Plan 5	Date	30-06-23
Project/Client	Smiths Medical Site, Boundary Road, Hythe, CT21 6JL	Scale	1:100@A1
Job	516	Drawing number	hla 516 013
Revision	A	Purpose	Planning

**Harper
Landscape
Architecture LLP**
101424 442842 m 07985 732311
e hla@hla.co.uk
www.harperlandscapearchitecture.co.uk