


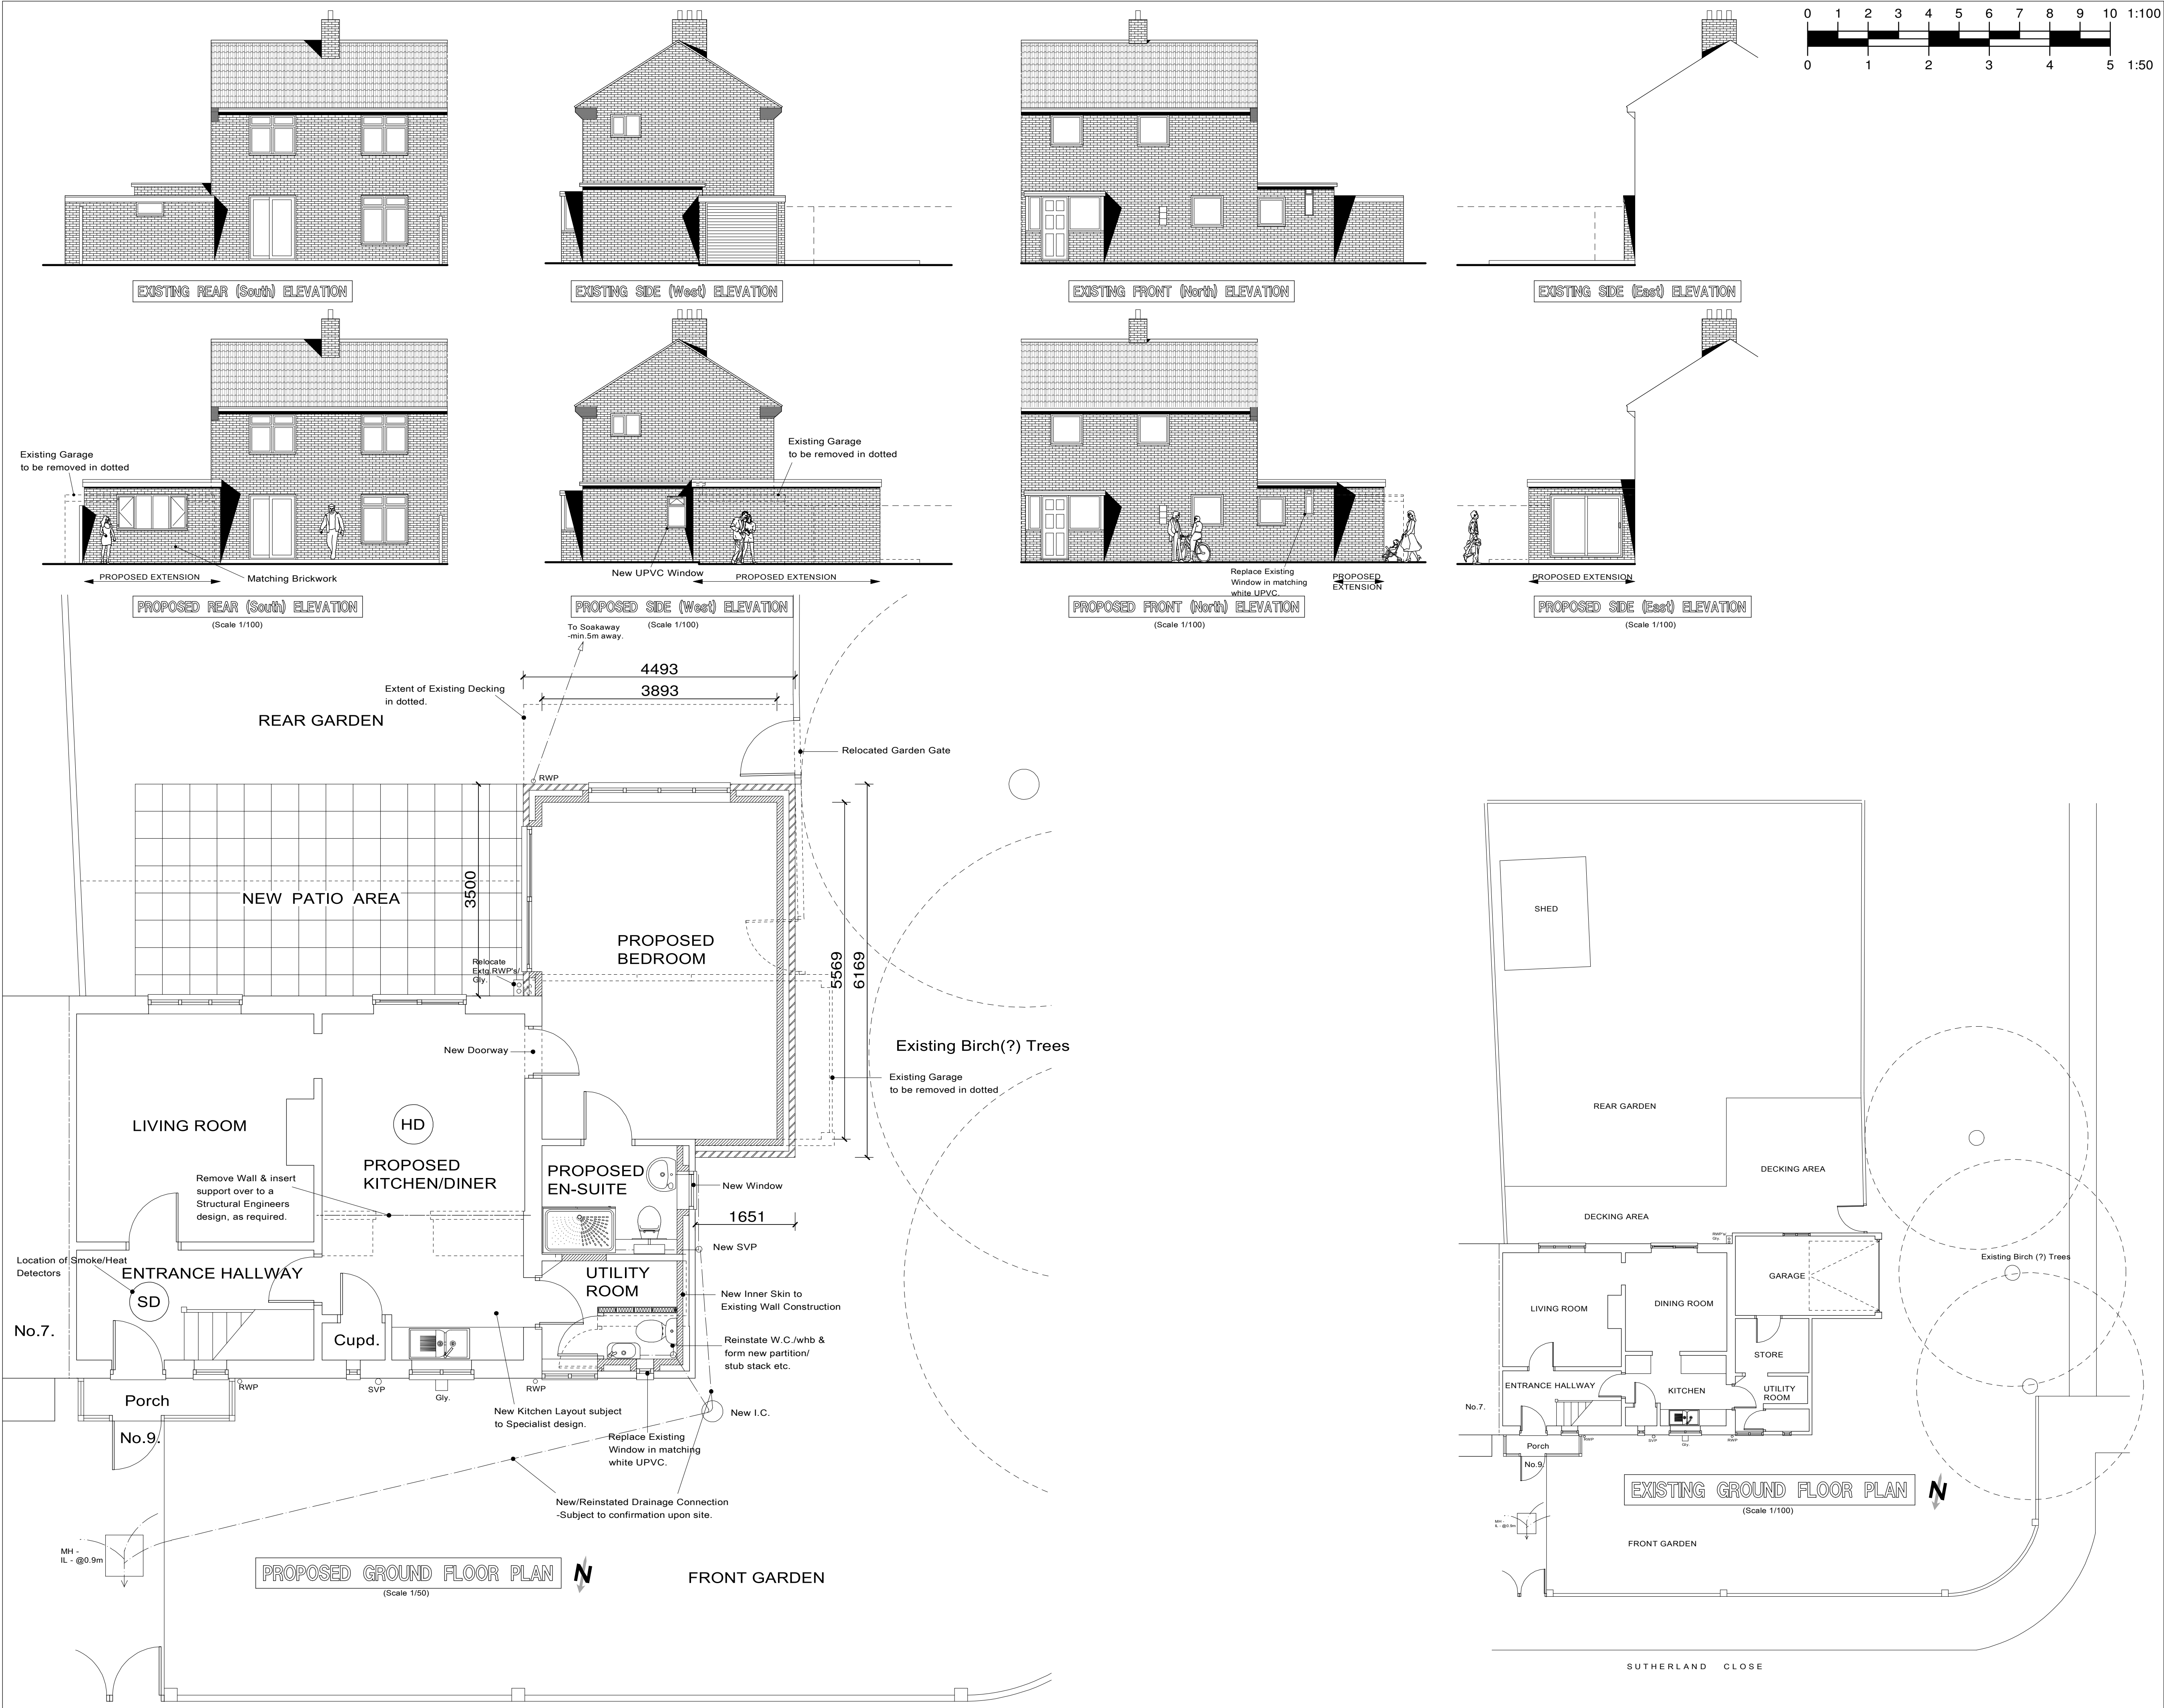

0102030m

Block Plan 1:500

Proposed Extension

No. 9

SUTHERLAND CLOSE

Block Plan

N

0102030405060708090100

Location Plan 1:1250

N

A U R C H

R O A D

SUTHERLAND CLOSE

F O R T R O A D

Site Location Plan

A	Date	Revisions

© Copyright

NOTES

All dimensions must be checked on site and not scaled from this drawing.

Drawing detailed for Planning Application purposes only.

Client

Ms. V. Cork

Job Title

Proposed Single-Storey Side/Rear Extension, following the Removal of the Existing Garage & Associated Alterations.

No.9, Sutherland Close, Hythe, Kent CT21 6JT.

\$

S.I. CHARTERED
BUILDING SURVEYORS

No.8 JOINTON ROAD
FOLKESTONE · KENT · CT20 2RG

TEL: (01303) 240088

e-mail: stuart@sicbs.co.uk

Scales

1/50. 1/100. 1/500. 1/1250. (@A1 size).

Date

Sept. '23.

Drawn by

SL

Dr. No.	Rev.
021/23/01	