


NOTE
Drawing Based on Survey Produced By South East Surveys
All Falls and levels to Comply with Part M Building Regulations
All Proposed Levels to be Checked on Site
Prior to Excavating and Reducing Levels

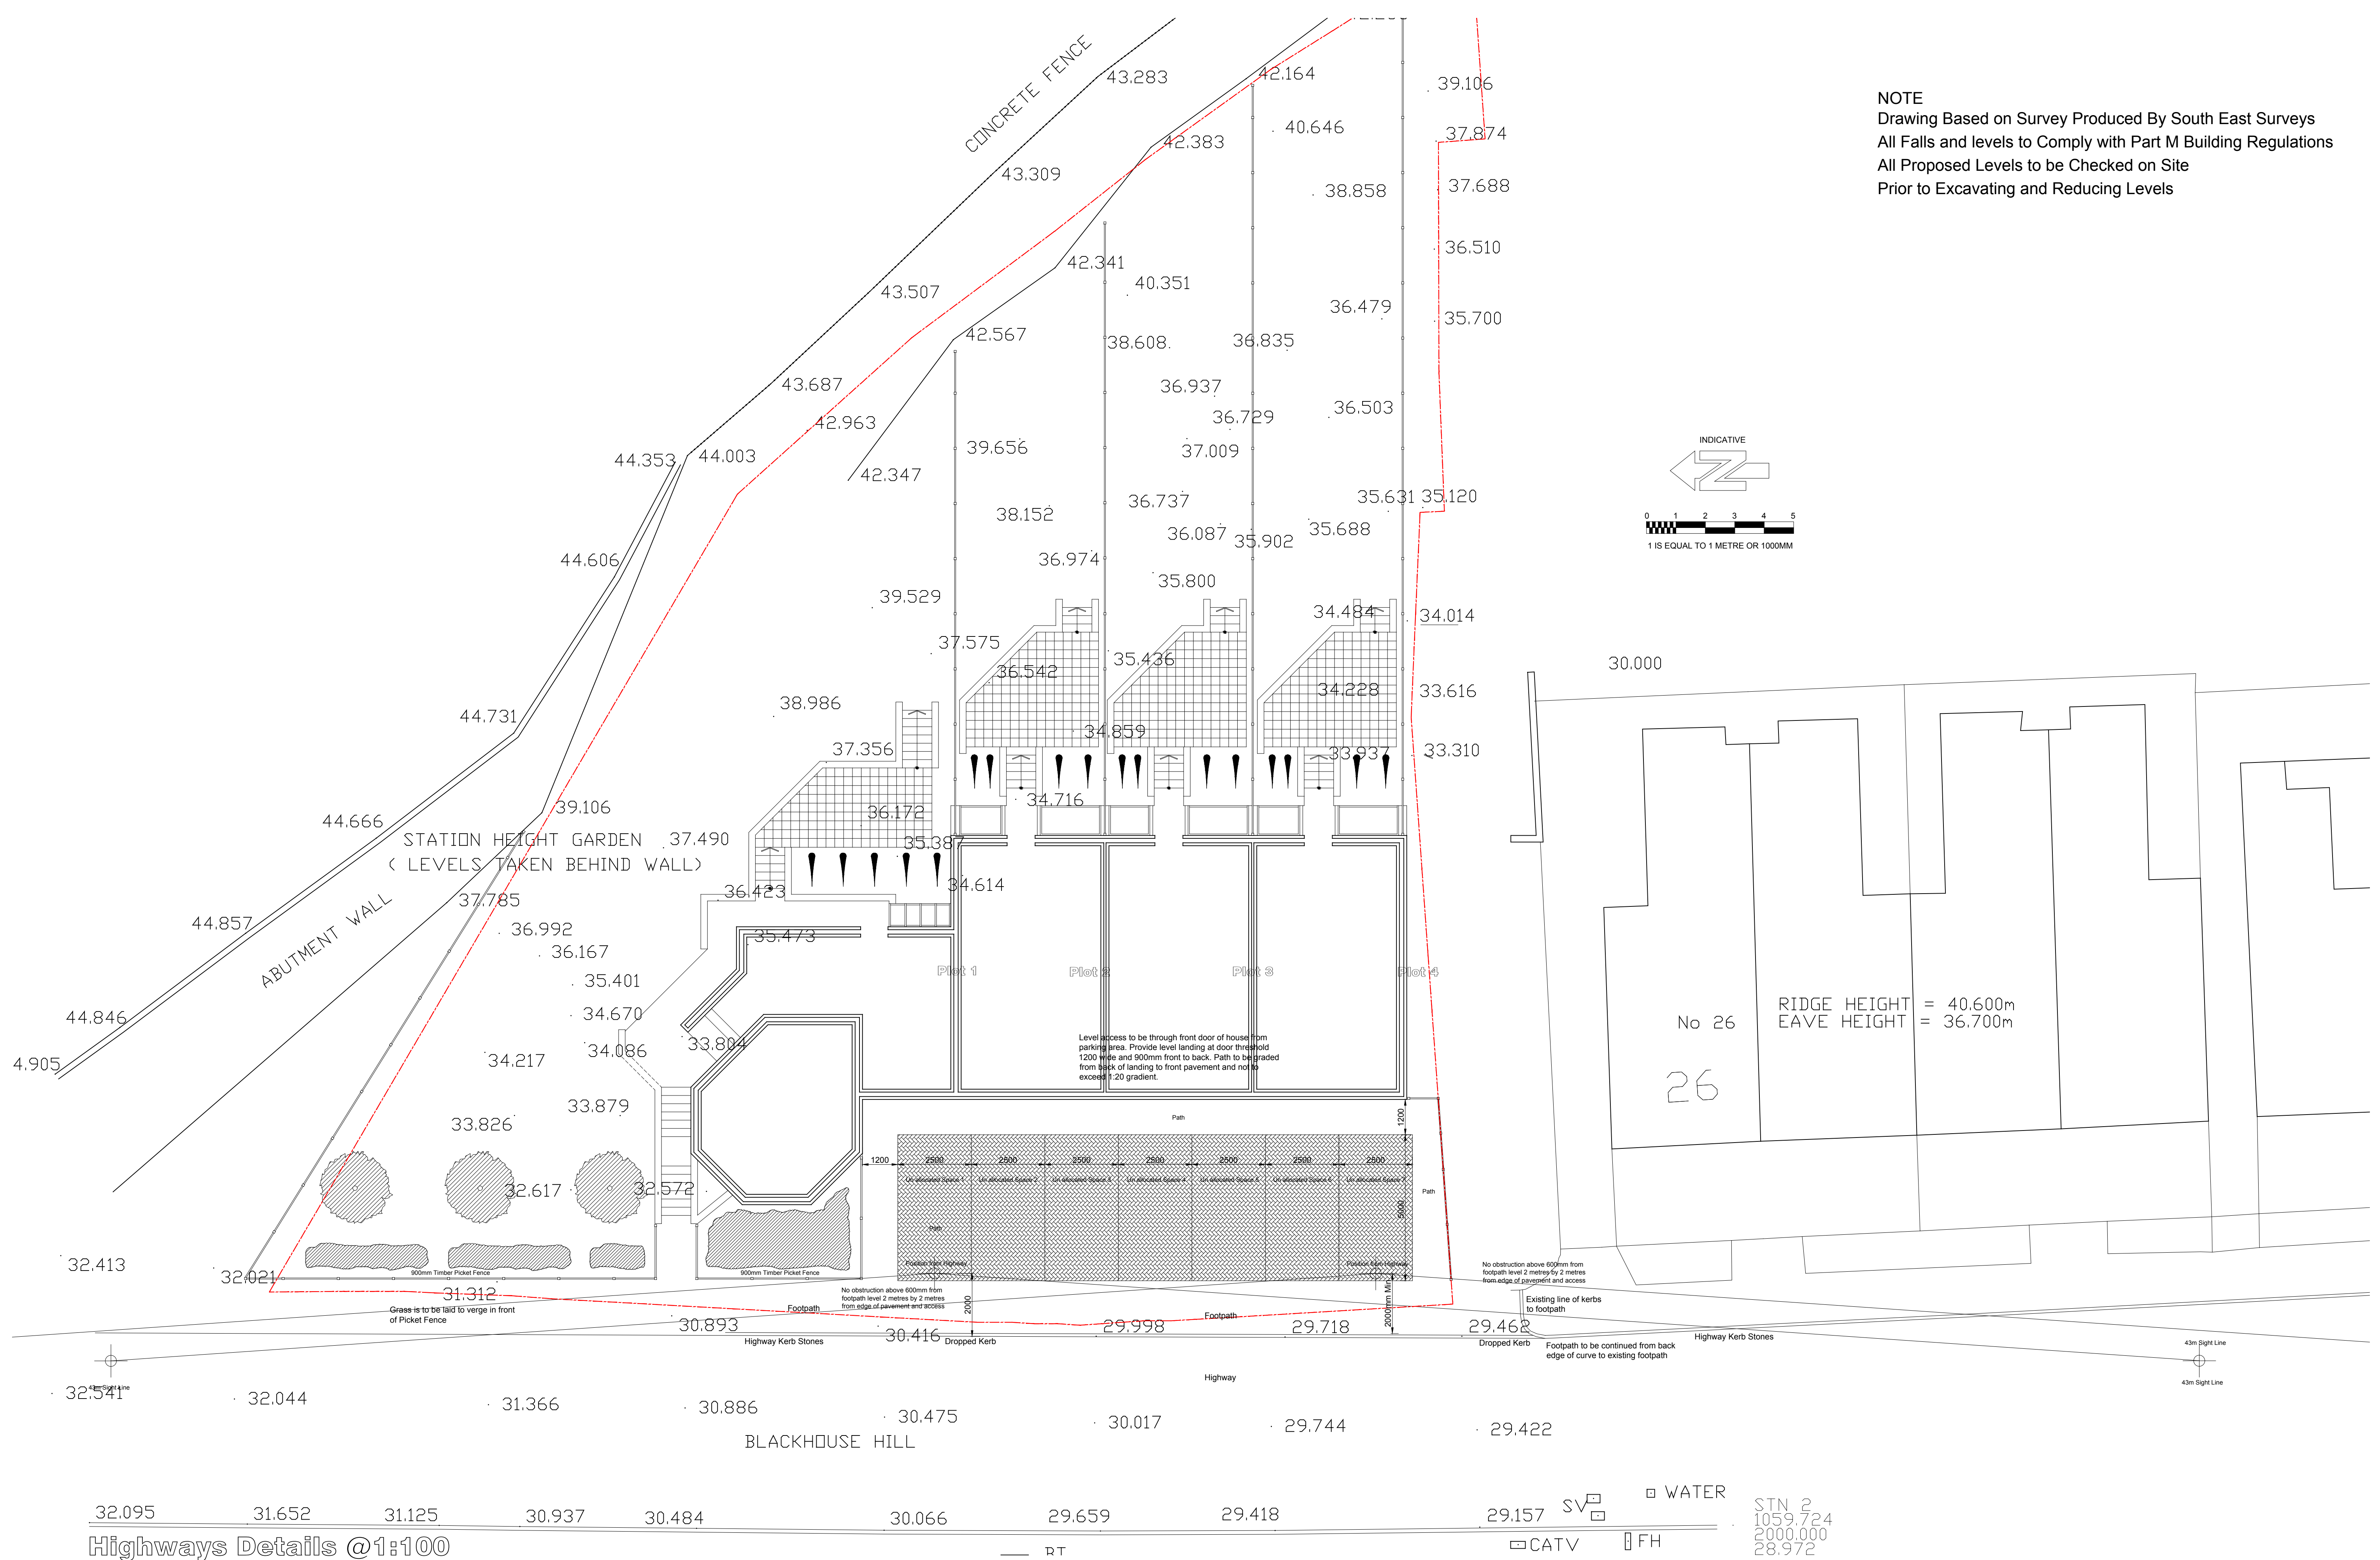

BlackHouse Hill, Hythe, Kent.

This drawing is the copyright of Mr D. Beeching and should not be copied or reproduced without written consent
All dimensions are to be checked on site prior to fabrication and the Architect notified of any discrepancy.
Do not scale from this drawing.

revisions

project Development of Four Terrace Houses BlackHouse Hill, Hythe, Kent				Mr. D. Beeching, BA (Hons), Dip Arch. Architectural Design 45 Station Road Lydd, Kent, TN29 9ED. Mob 07903 311351 e-mail d.beeching@db-architecture.co.uk	
client Mr Toman Wooding				drawing no 05.14.81	
title Highways					
scale @A1 1:100	date 18.11.23	drawn dbb	chk'd		