


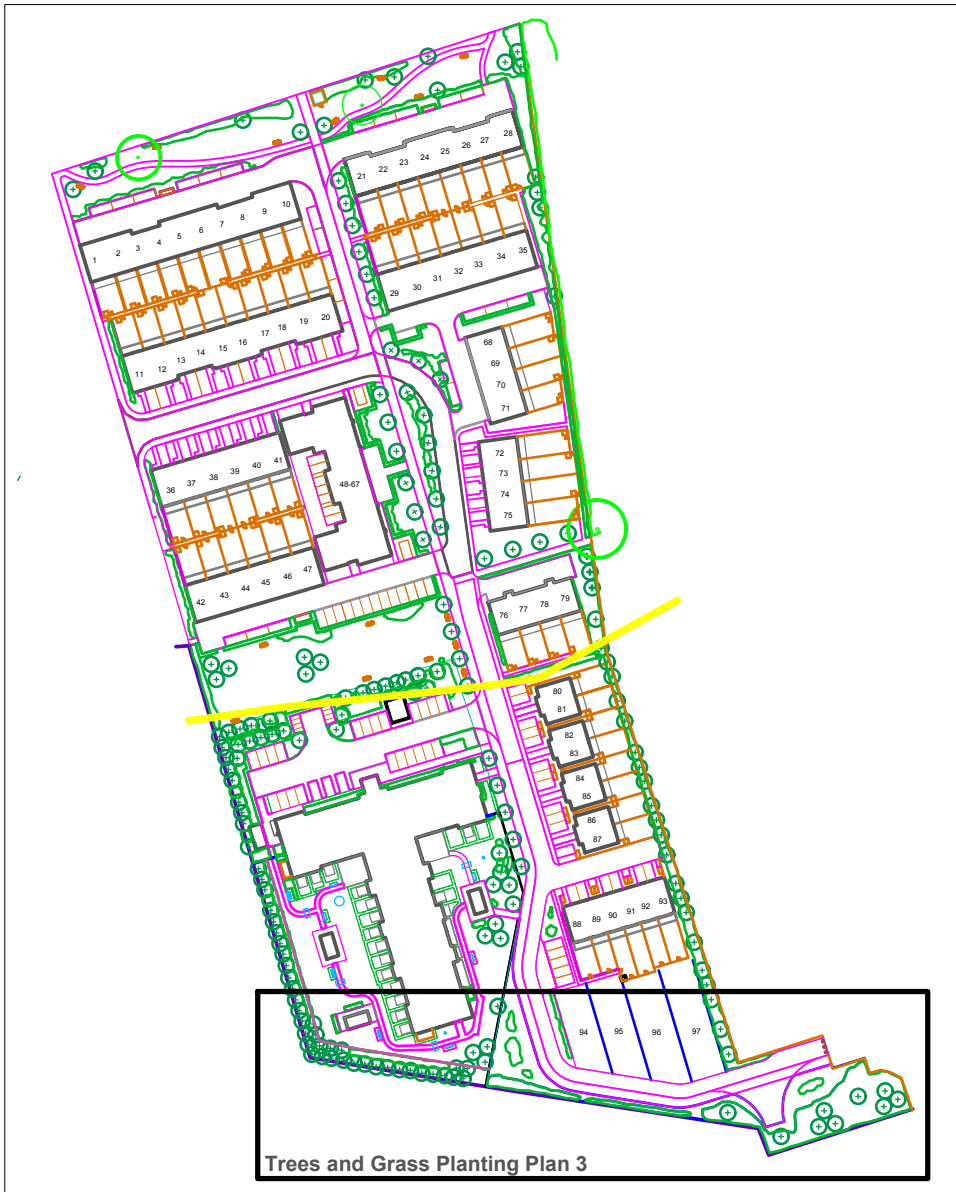

Key Plan 1:2000 @ A1

40 Bulb groups
25 bulbs per group
Total = 1,000 mixed species bulbs

Key

Existing tree


New tree planting (see Trees and Grass Planting Plans)

New hedge planting

New shrub, scrub, perennial, climber and planting

New shrub, scrub, perennial, climber and planting (see Trees and Grass Planting Plans)

New bulb (see Trees and Grass Planting Plans)

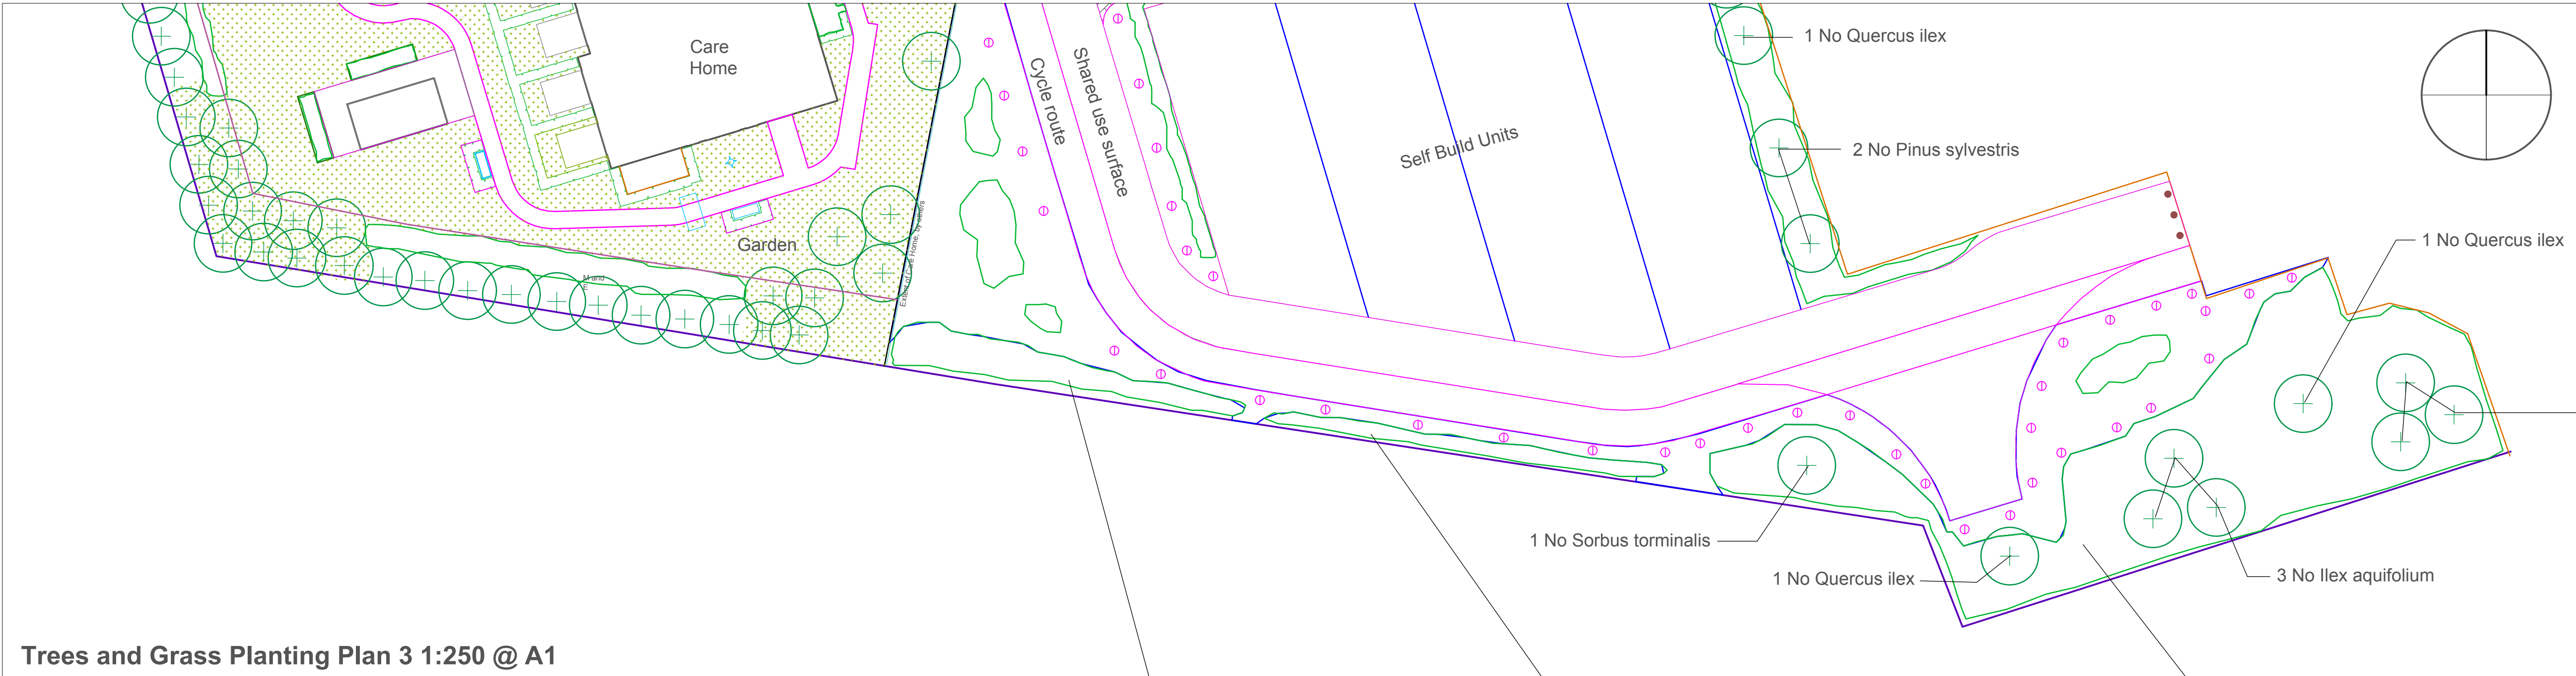


Trees and Grass Planting Plan 3 1:250 @ A1

- Ecology mix (buffer) planting
- 3 No Acer campestre
 - 3 No Cornus sanguinea
 - 3 No Crataegus monogyna
 - 3 No Hippae rhamnoides
 - 3 No Ilex aquifolium
 - 3 No Lonicera periclymenum
 - 3 No Pinus sylvestris
 - 3 No Quercus ilex
 - 3 No Quercus robur
 - 3 no Sorbus aucuparia
 - 3 No Tamarix gallica
 - 3 No Taxus baccata
 - 3 No Viburnum opulus

- Ecology mix (buffer) planting
- 2 No Acer campestre
 - 2 No Cornus sanguinea
 - 2 No Crataegus monogyna
 - 2 No Hippae rhamnoides
 - 2 No Ilex aquifolium
 - 2 No Lonicera periclymenum
 - 2 No Pinus sylvestris
 - 2 No Quercus ilex
 - 2 No Quercus robur
 - 2 no Sorbus aucuparia
 - 2 No Tamarix gallica
 - 2 No Taxus baccata
 - 2 No Viburnum opulus

- Ecology mix (buffer) planting
- 34 No Acer campestre
 - 34 No Cornus sanguinea
 - 34 No Crataegus monogyna
 - 34 No Hippae rhamnoides
 - 34 No Ilex aquifolium
 - 34 No Lonicera periclymenum
 - 34 No Pinus sylvestris
 - 34 No Quercus ilex
 - 34 No Quercus robur
 - 34 no Sorbus aucuparia
 - 34 No Tamarix gallica
 - 34 No Taxus baccata
 - 34 No Viburnum opulus

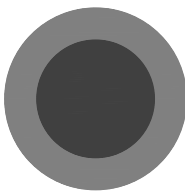

Drawing Trees and Grass Planting Plan 3	Date 30-06-23
Project/Client Smiths Medical Site, Boundary Road, Hythe, CT21 6JL Roddy New Homes Limited	Scale 1:250@A1
Job 516	Drawing number hla 516 09
Revision C	Purpose Planning