



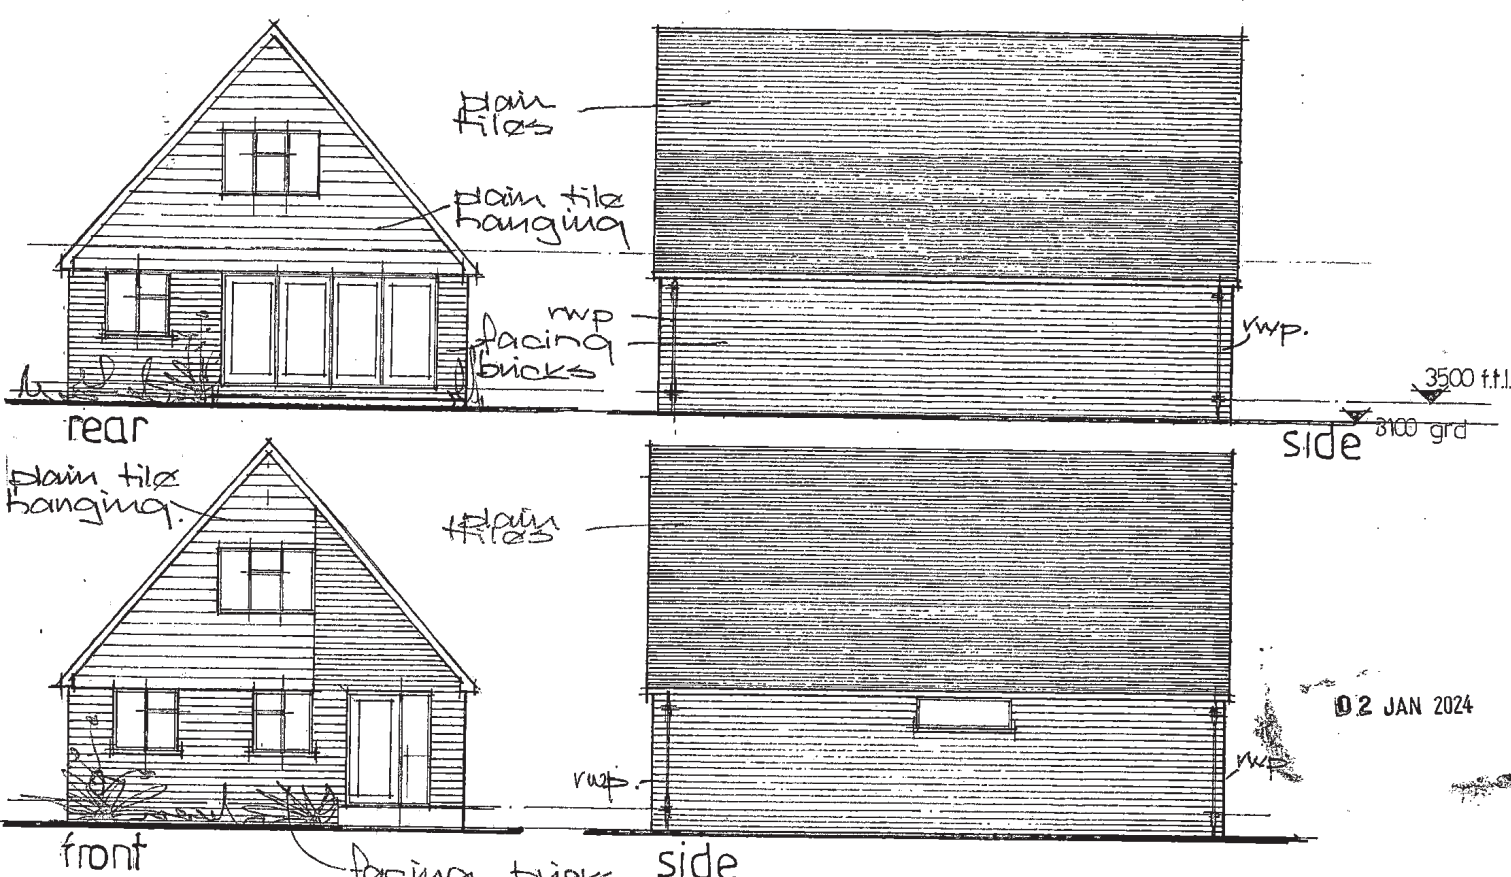

ELEVATIONS

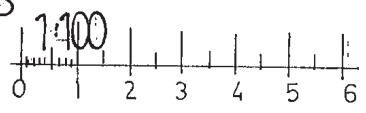

proposed residential development
at: BRICK KILN FIELDS
COCKREED LANE,
NEW ROMNEY DS/2419/4

02 JAN 2024