



Flat Blocks B2 Plots 969 - 977

Rev:	Date:	
A:	02-03-22	PLATE ON SUPPORTING STEEL AMENDED IN LINE WITH STR. ENGINEERS LATEST MARK-UP.
B:	11-04-22	BLOCK B3 OMITTED. STONE GABLE VENTS OMITTED AND REPLACED WITH PROJECTING BAND COURSES.
C:	05-05-23	PLOT NUMBERS AMENDED TO SUIT NEW SITE REPLAN. BLOCKS CHANGED TO AIRCRETE WITH PARTY WALL ROBUST DETAILS CHANGED TO SUIT

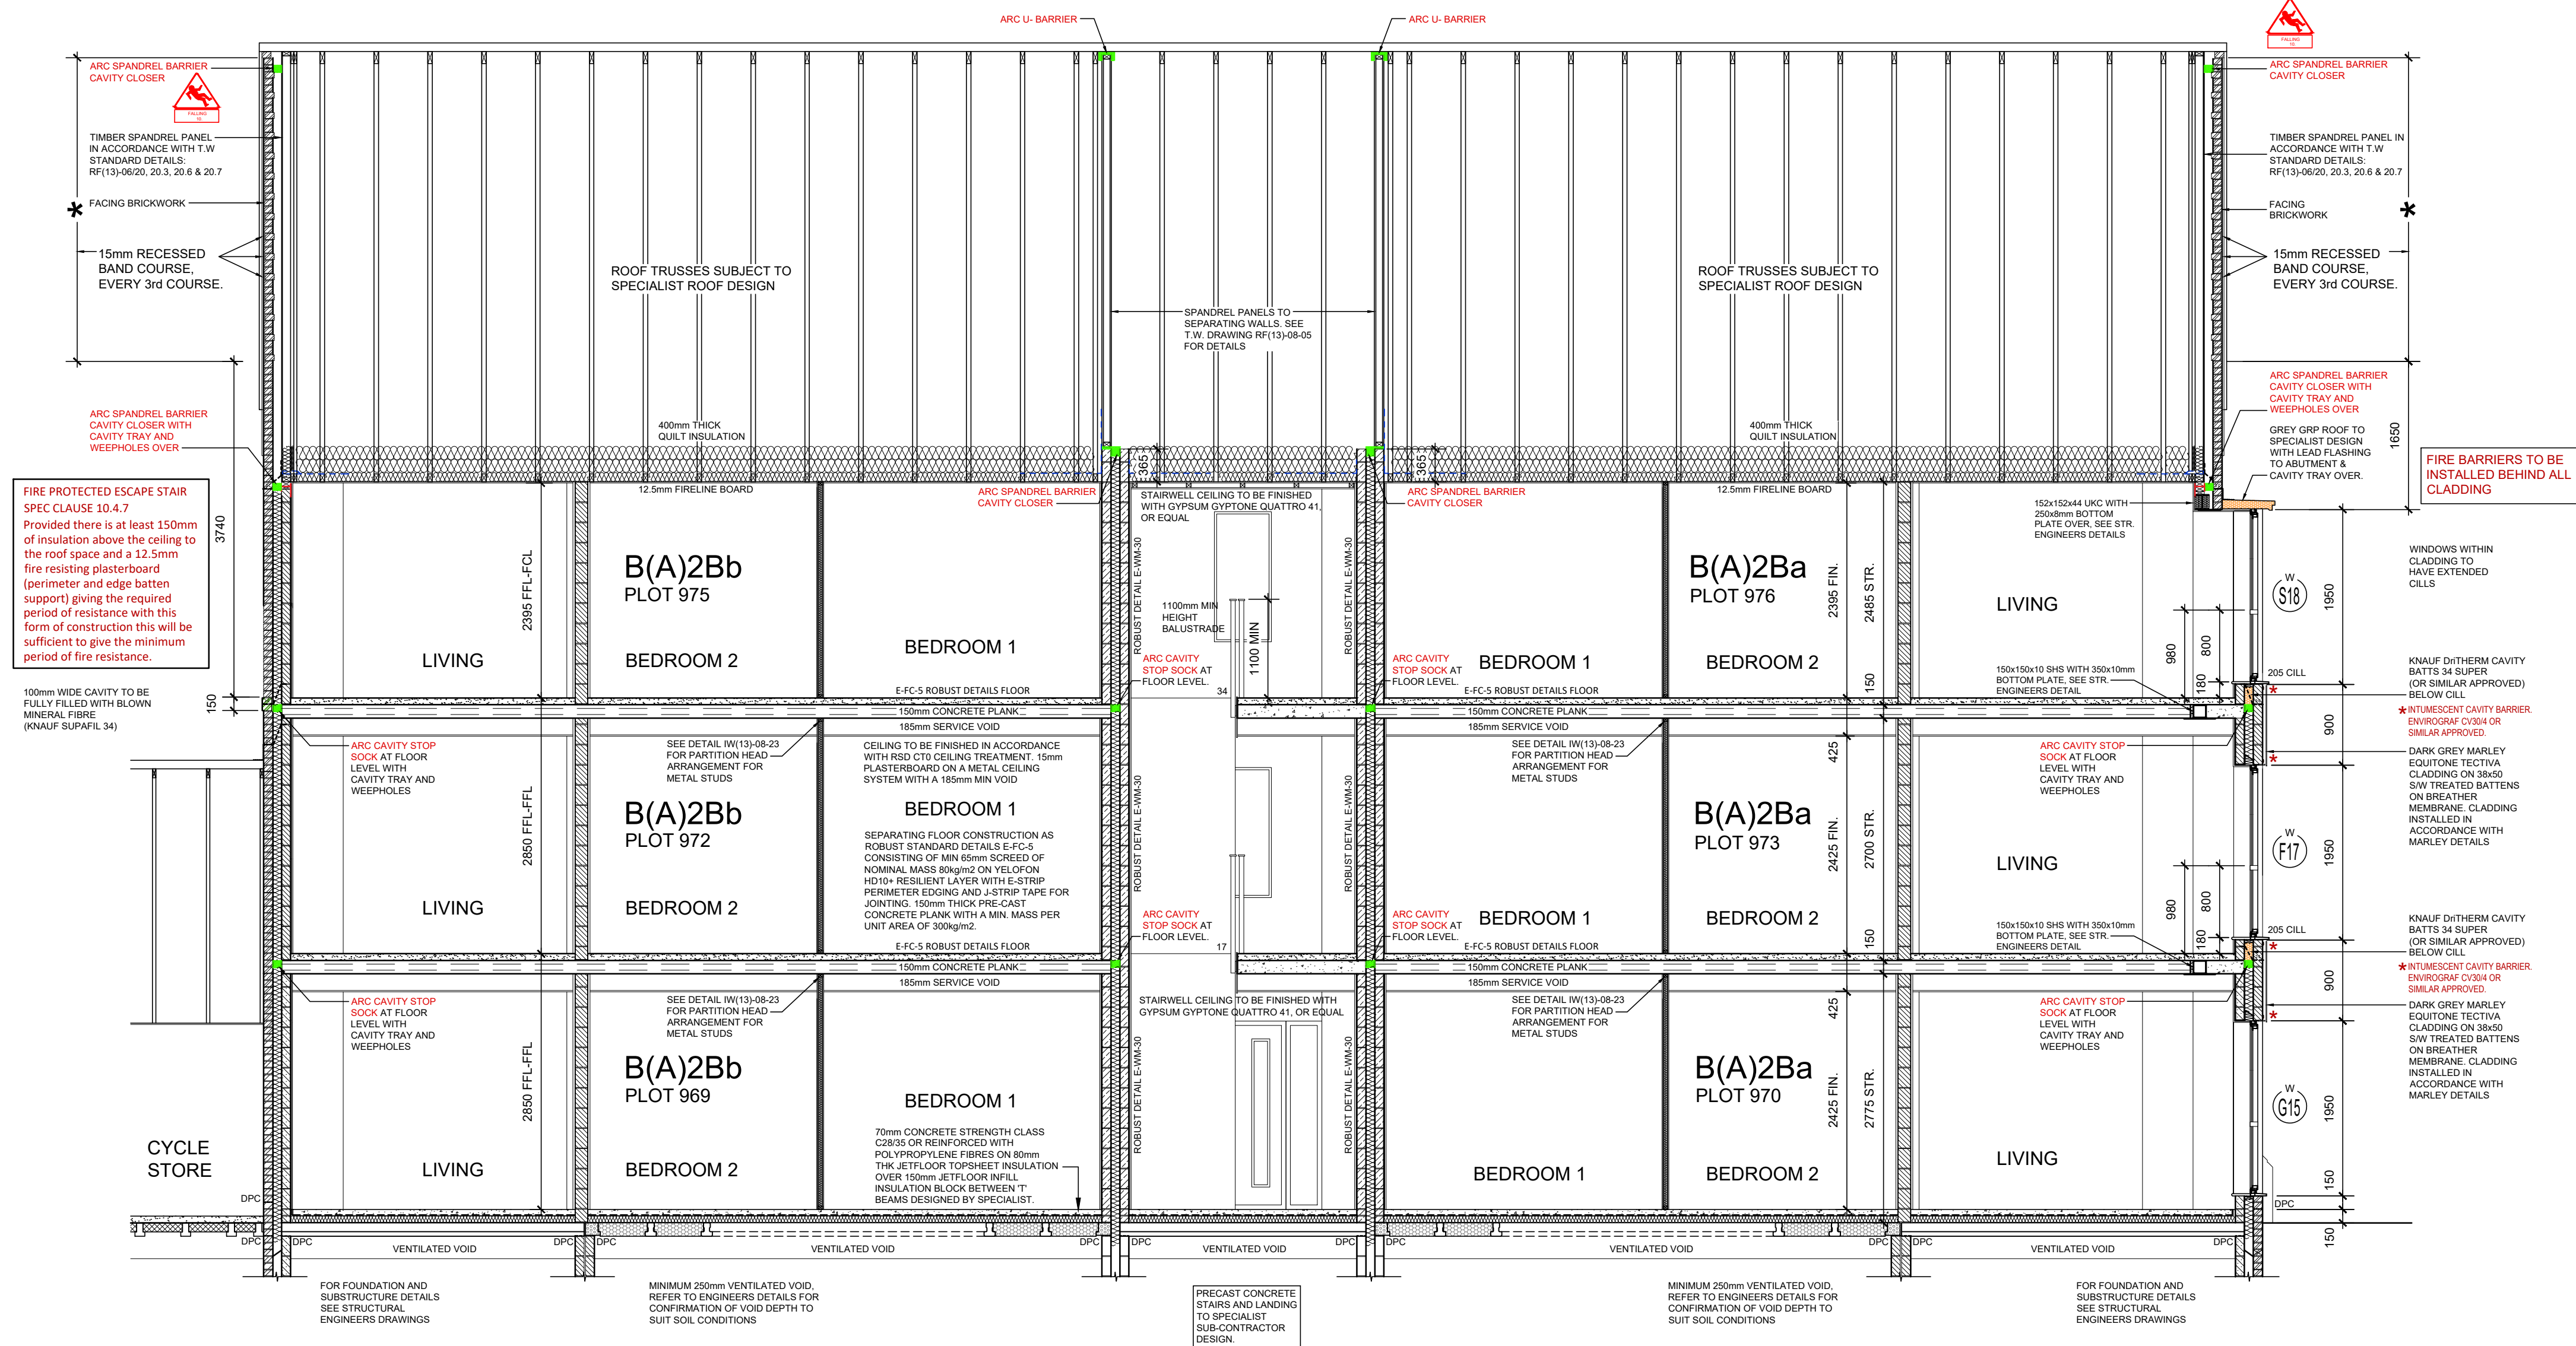

BLOCK B2 SECTION C-C

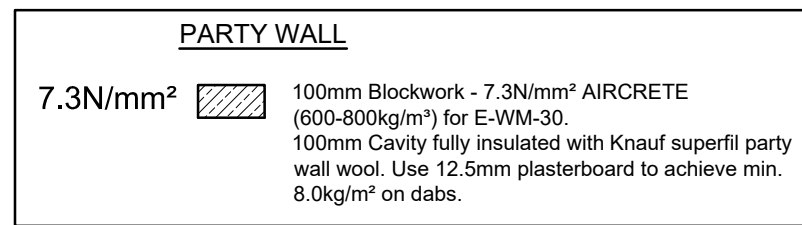

SERVICE RISERS & FLOOR PENETRATIONS :
SEE T.W STANDARD DETAIL FP(13)-10/10
FOR SVP JUNCTIONS WITH CONCRETE
FLOORS.

 ARC Cavity stop sock (CSS100).
See T.W. standard details - FP(13)-10 02
IW(13)-08 03

 ARC Party wall cavity stop sock (PWCSS100).
See T.W. standard details - FP(13)-10 02

- NOTES:
1. THIS DRAWING MUST NOT BE SCALED
 2. THIS DRAWING IS TO BE READ IN CONJUNCTION WITH ALL OTHER PROJECT DRAWINGS
 3. ALL DETAILS AND DRAWINGS MUST BE READ IN CONJUNCTION WITH THE "TW NATIONAL CONSTRUCTION SPECIFICATION FOR HOUSES & LOW RISE APARTMENTS".

DETAILS FOR THIS BUILDING
TO MEET A.D PART 'O' ARE TO
BE CONFIRMED.
GUARDING TO WINDOWS
MAY BE REQUIRED TO
WINDOWS WITH CILLS
BELOW 1100 AFFL.

AFFORDABLE UNITS

Client/Job title: TAYLOR WIMPEY
RISBOROUGH BARRACKS, SHORNECLIFFE GARRISON, FOLKESTONE

Drawing: FLAT BLOCK B2 PLOTS 969-977
SECTION C-C

Scale:	Date:	Drawn:	Checked:	Drawing No:	Rev:
1:50@A1	FEB 2022	L.B.	FCS	1609/B(A)/09	C

DO NOT SCALE Report any errors or omissions, if in doubt refer to Architect. Check all dimensions on site prior to commencing the works or preparing any shop drawings. This drawing is copyright