



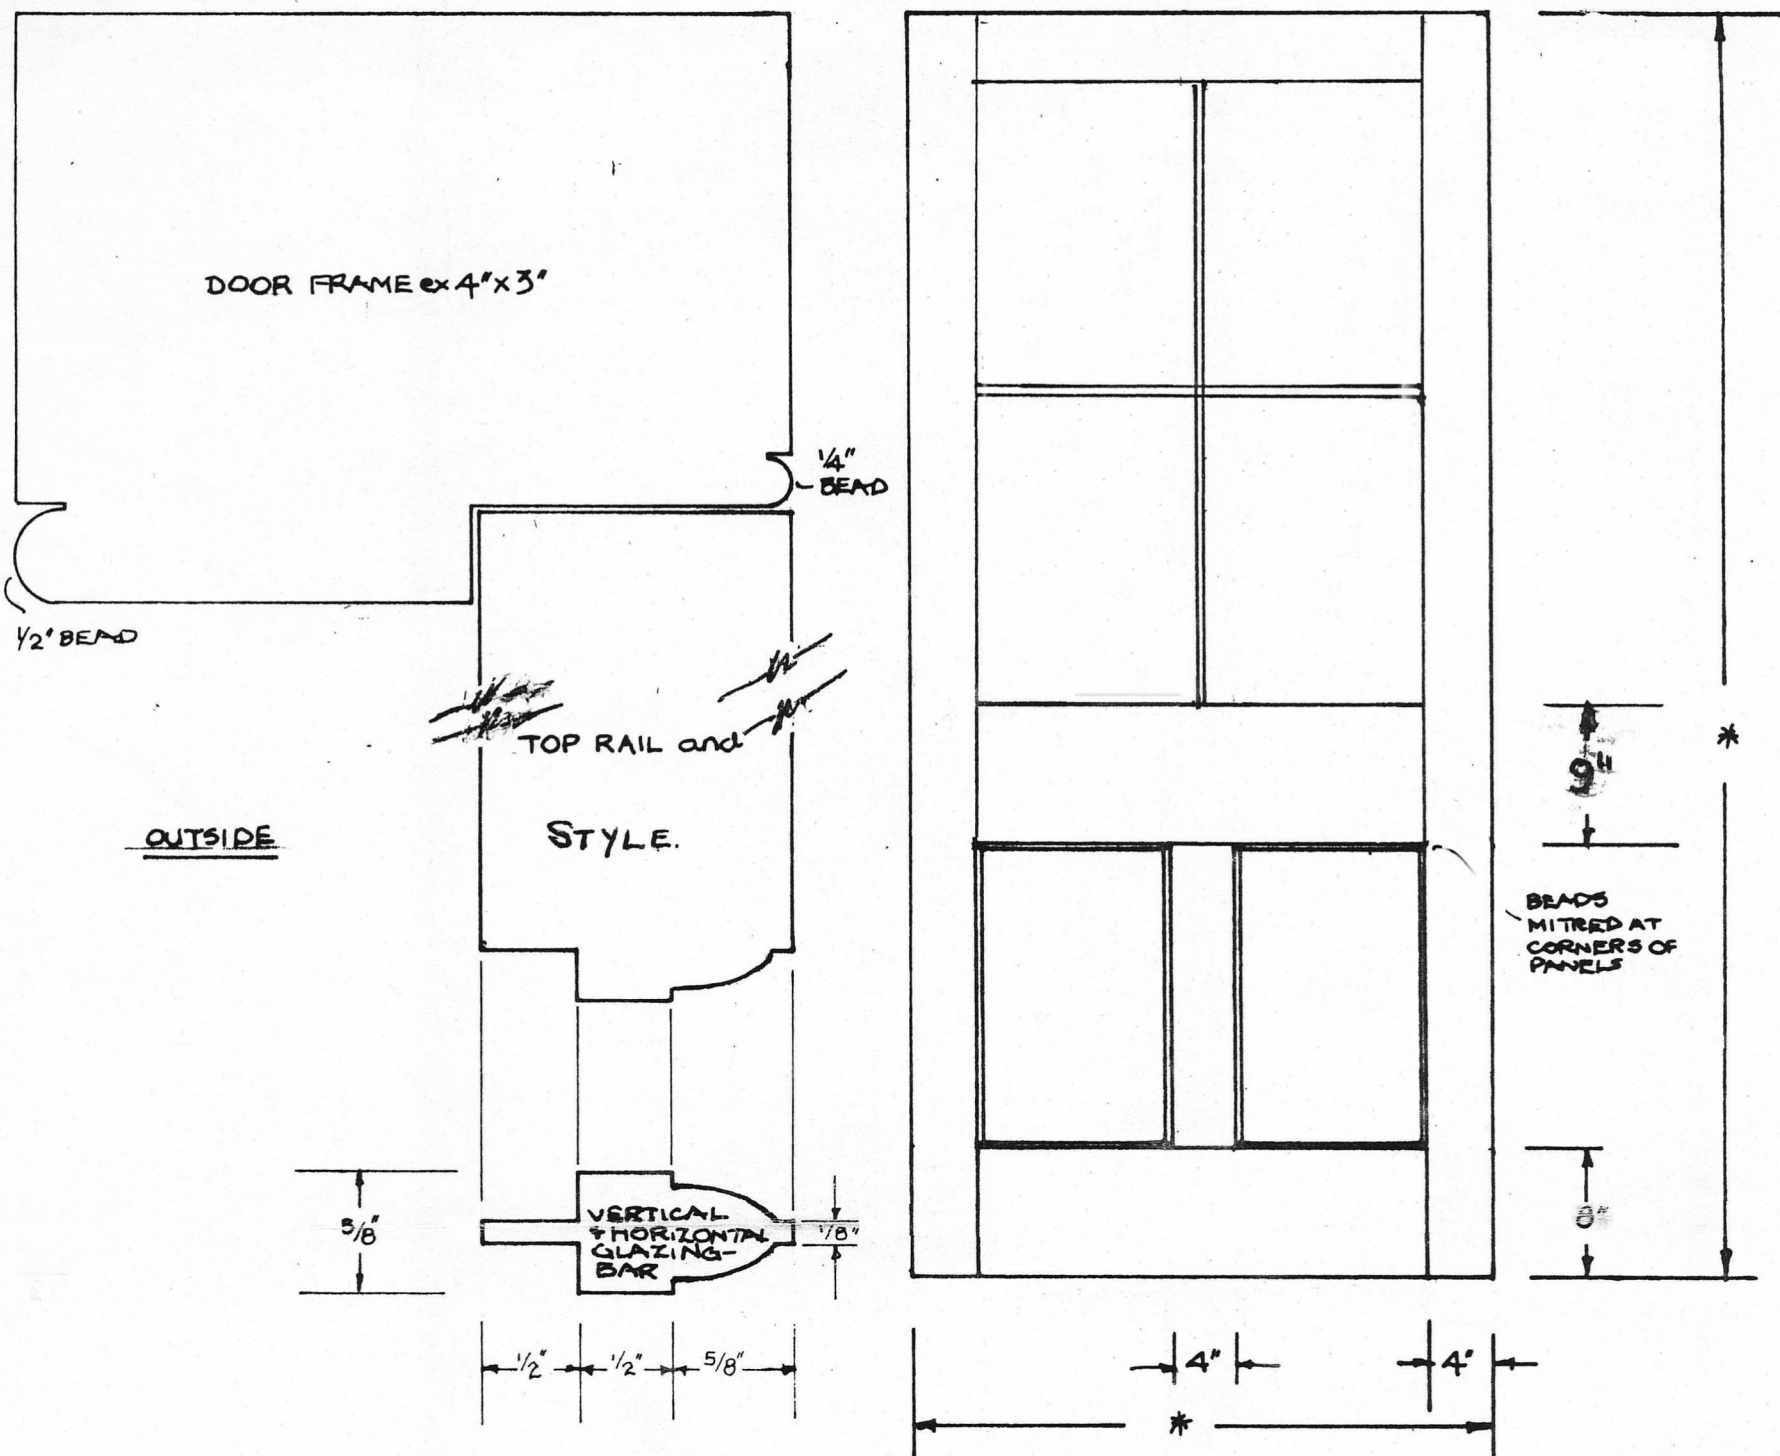

* HEIGHT & WIDTH AS REQUIRED

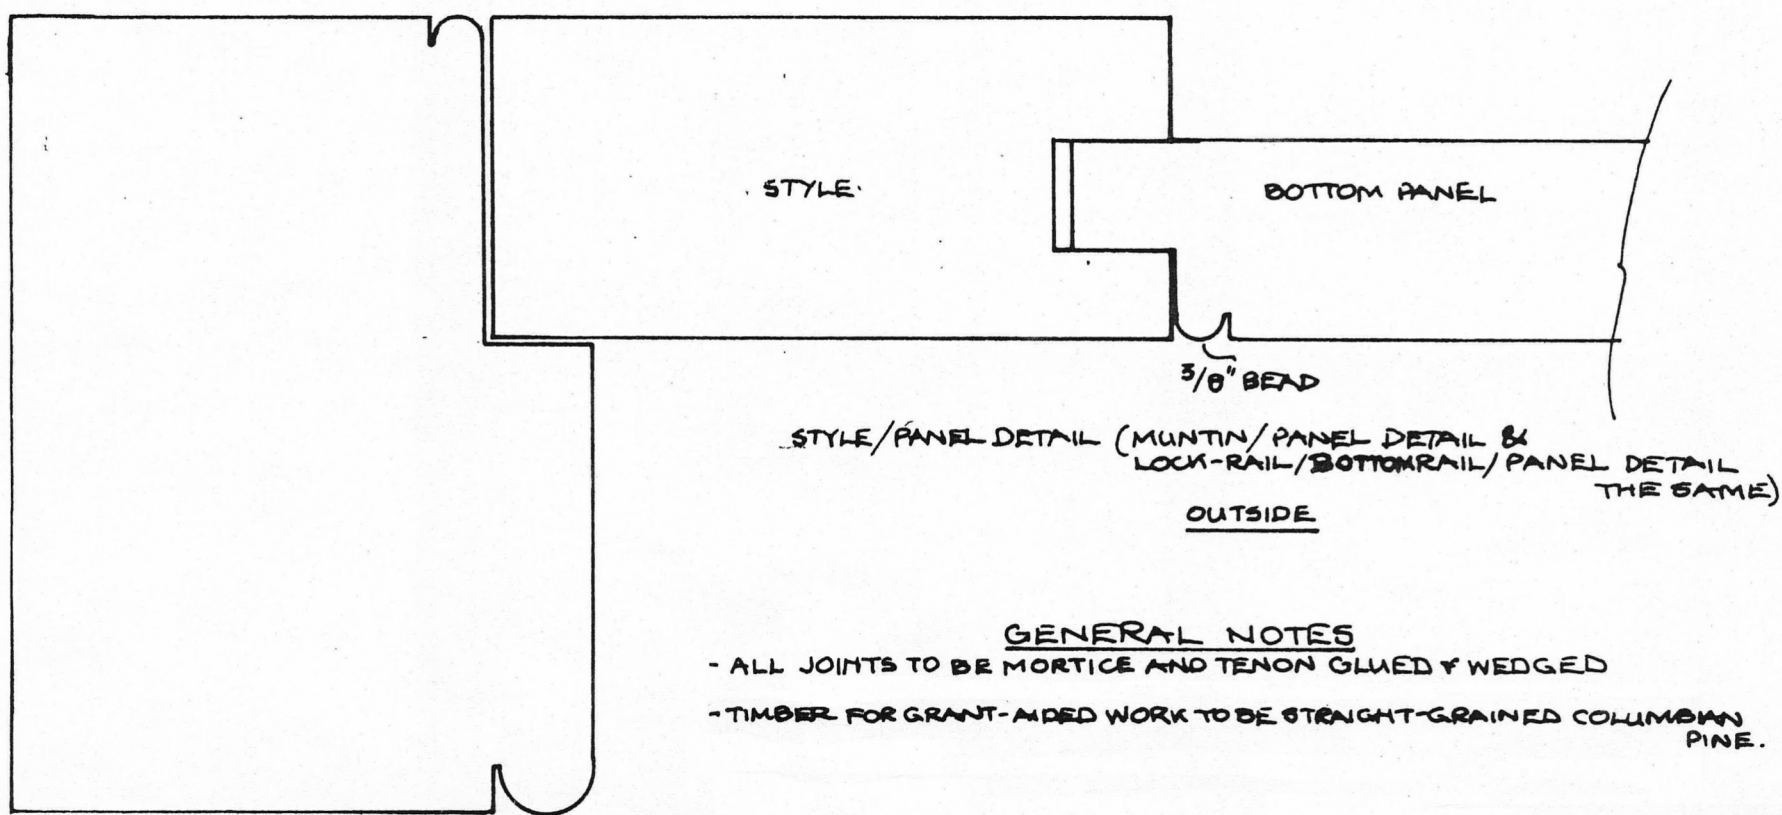

GENERAL NOTES

- ALL JOINTS TO BE MORTICE AND TENON GLUED & WEDGED
- TIMBER FOR GRANT-AIDED WORK TO BE STRAIGHT-GRAINED COLUMBIAN PINE.

EARLY VICTORIAN

STYLE DOOR

SCALE: 1/4\" = 1'0\" & FULL-SIZE

DMFJ 9/88