



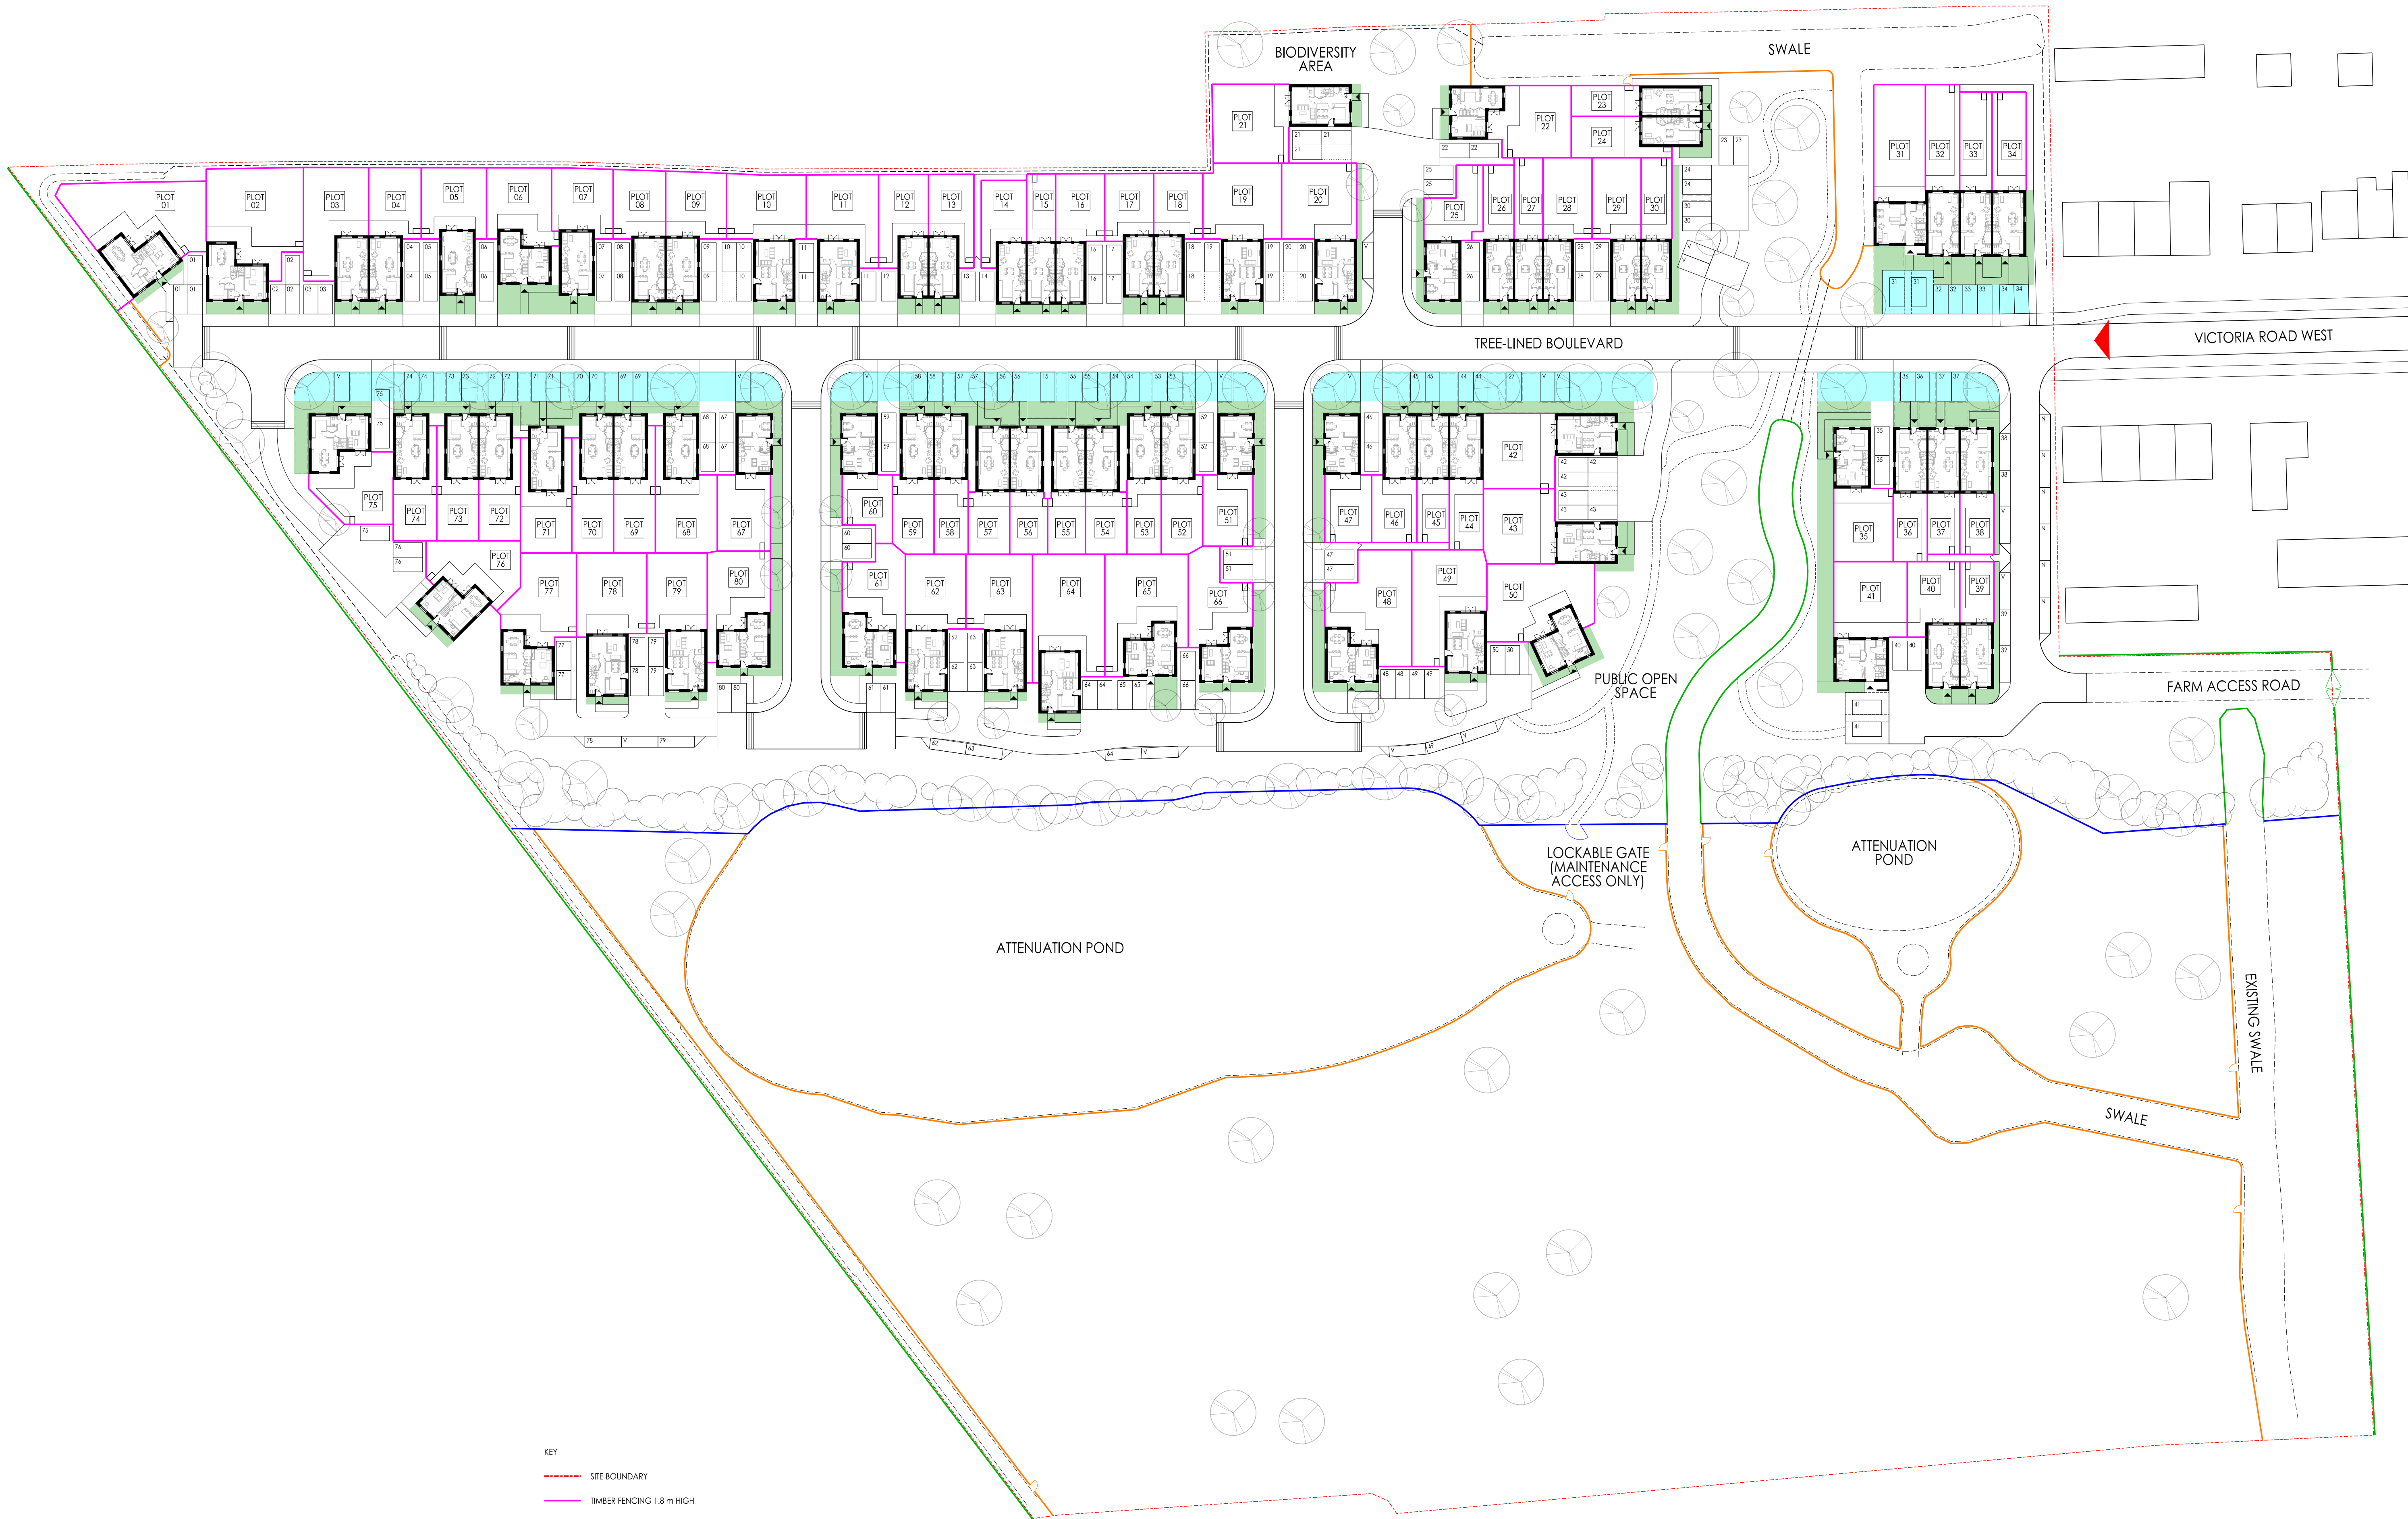

- KEY
- SITE BOUNDARY
 - TIMBER FENCING 1.8 m HIGH
 - POST-AND-RAIL TIMBER FENCING
 - STOCK-PROOF FENCE WITH SCREEN PLANTING
 - POST-AND-RAIL FENCING WITH STOCK-PROOF MESH
 - FRONT DEFENSIBLE SPACES
 - CAR PARKING WITH MIN. 1m WIDE LANDSCAPING STRIPS

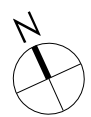

NOTES	
DO NOT SCALE FROM THIS DRAWING.	
DIMENSIONS ARE GIVEN TO STRUCTURE UNLESS INDICATED OTHERWISE.	
ALL DIMENSIONS TO BE CHECKED ON SITE PRIOR TO COMMENCEMENT OF WORK.	
DRAWINGS TO BE REVIEWED IN CONJUNCTION WITH ALL OTHER ARCHITECTS' DRAWINGS, COLLATIONS AND SPECIFICATIONS DRAWINGS, CONSTRUCTION NOTES, SPECIFICATIONS AND EMPLOYER'S REQUIREMENTS WHERE APPLICABLE.	
ANY DISCREPANCY MUST BE BROUGHT TO THE ATTENTION OF AHR IF IN DOUBT, ASH.	
AND ACCORDING TO THE DRAWING MUST BE CORRECTED BY AHR.	
THIS DRAWING REMAINS UNDER THE COPYRIGHT OF AHR ARCHITECTS LIMITED. PLEASE OBTAIN PERMISSION BEFORE COPYING.	
WHERE METHOD OF CONSTRUCTION IS NOT SPECIFIED, THE FOLLOWING SHALL APPLY: ALL ELEMENTS OF PRIVATE INFRASTRUCTURE SHALL BE CONSTRUCTED TO THE STANDARDS OF THE BRITISH STANDARD BS 5896:2005.	
ALL STRUCTURAL ELEMENTS ARE SHOWN INDICATIVELY FOR ALL ELEMENTS OF STRUCTURE REFER TO STRUCTURAL DRAWINGS AND SPECIFICATIONS FOR FURTHER DETAILS AND SPECIFICATIONS.	
ALL MECHANICAL AND ELECTRICAL ELEMENTS ARE SHOWN INDICATIVELY FOR ALL MECHANICALS REFER TO MECHANICAL AND ELECTRICAL DRAWINGS FOR FURTHER DETAILS AND SPECIFICATIONS.	

DATE	REV	DESCRIPTION	BY	CHECKED
04/03/23	P01	INITIAL ISSUE	PP	DDS
11/03/23	P02	HARD LANDSCAPING AMENDMENTS	PP	DDS
12/09/23	P03	AMENDMENTS FOLLOWING PLANNERS' COMMENTS	PP	DDS
21/02/24	P04	AMENDMENTS FOLLOWING ECOLOGICAL ADVICE	PP	DDS

31-35 KIRBY STREET
LONDON EC1N 8TE
TEL: 020-7837-9789
www.ahr.co.uk



ARCHITECTS INTERIOR DESIGNERS MASTER PLANNERS URBAN DESIGNERS

DRAWING TITLE		CLIENT	
Proposed site layout Boundary treatment		Monson Homes	
STATUS		PROJECT	
PLANNING		Littlestone LTS-AHR	
SCALE	1:500 @ A1	DRAWN BY	PP
DATE	2023.04	CHECKED BY	DDS
DRAWING NO.		REVISION	
S0-XX-DR-A-20-003		P04	