


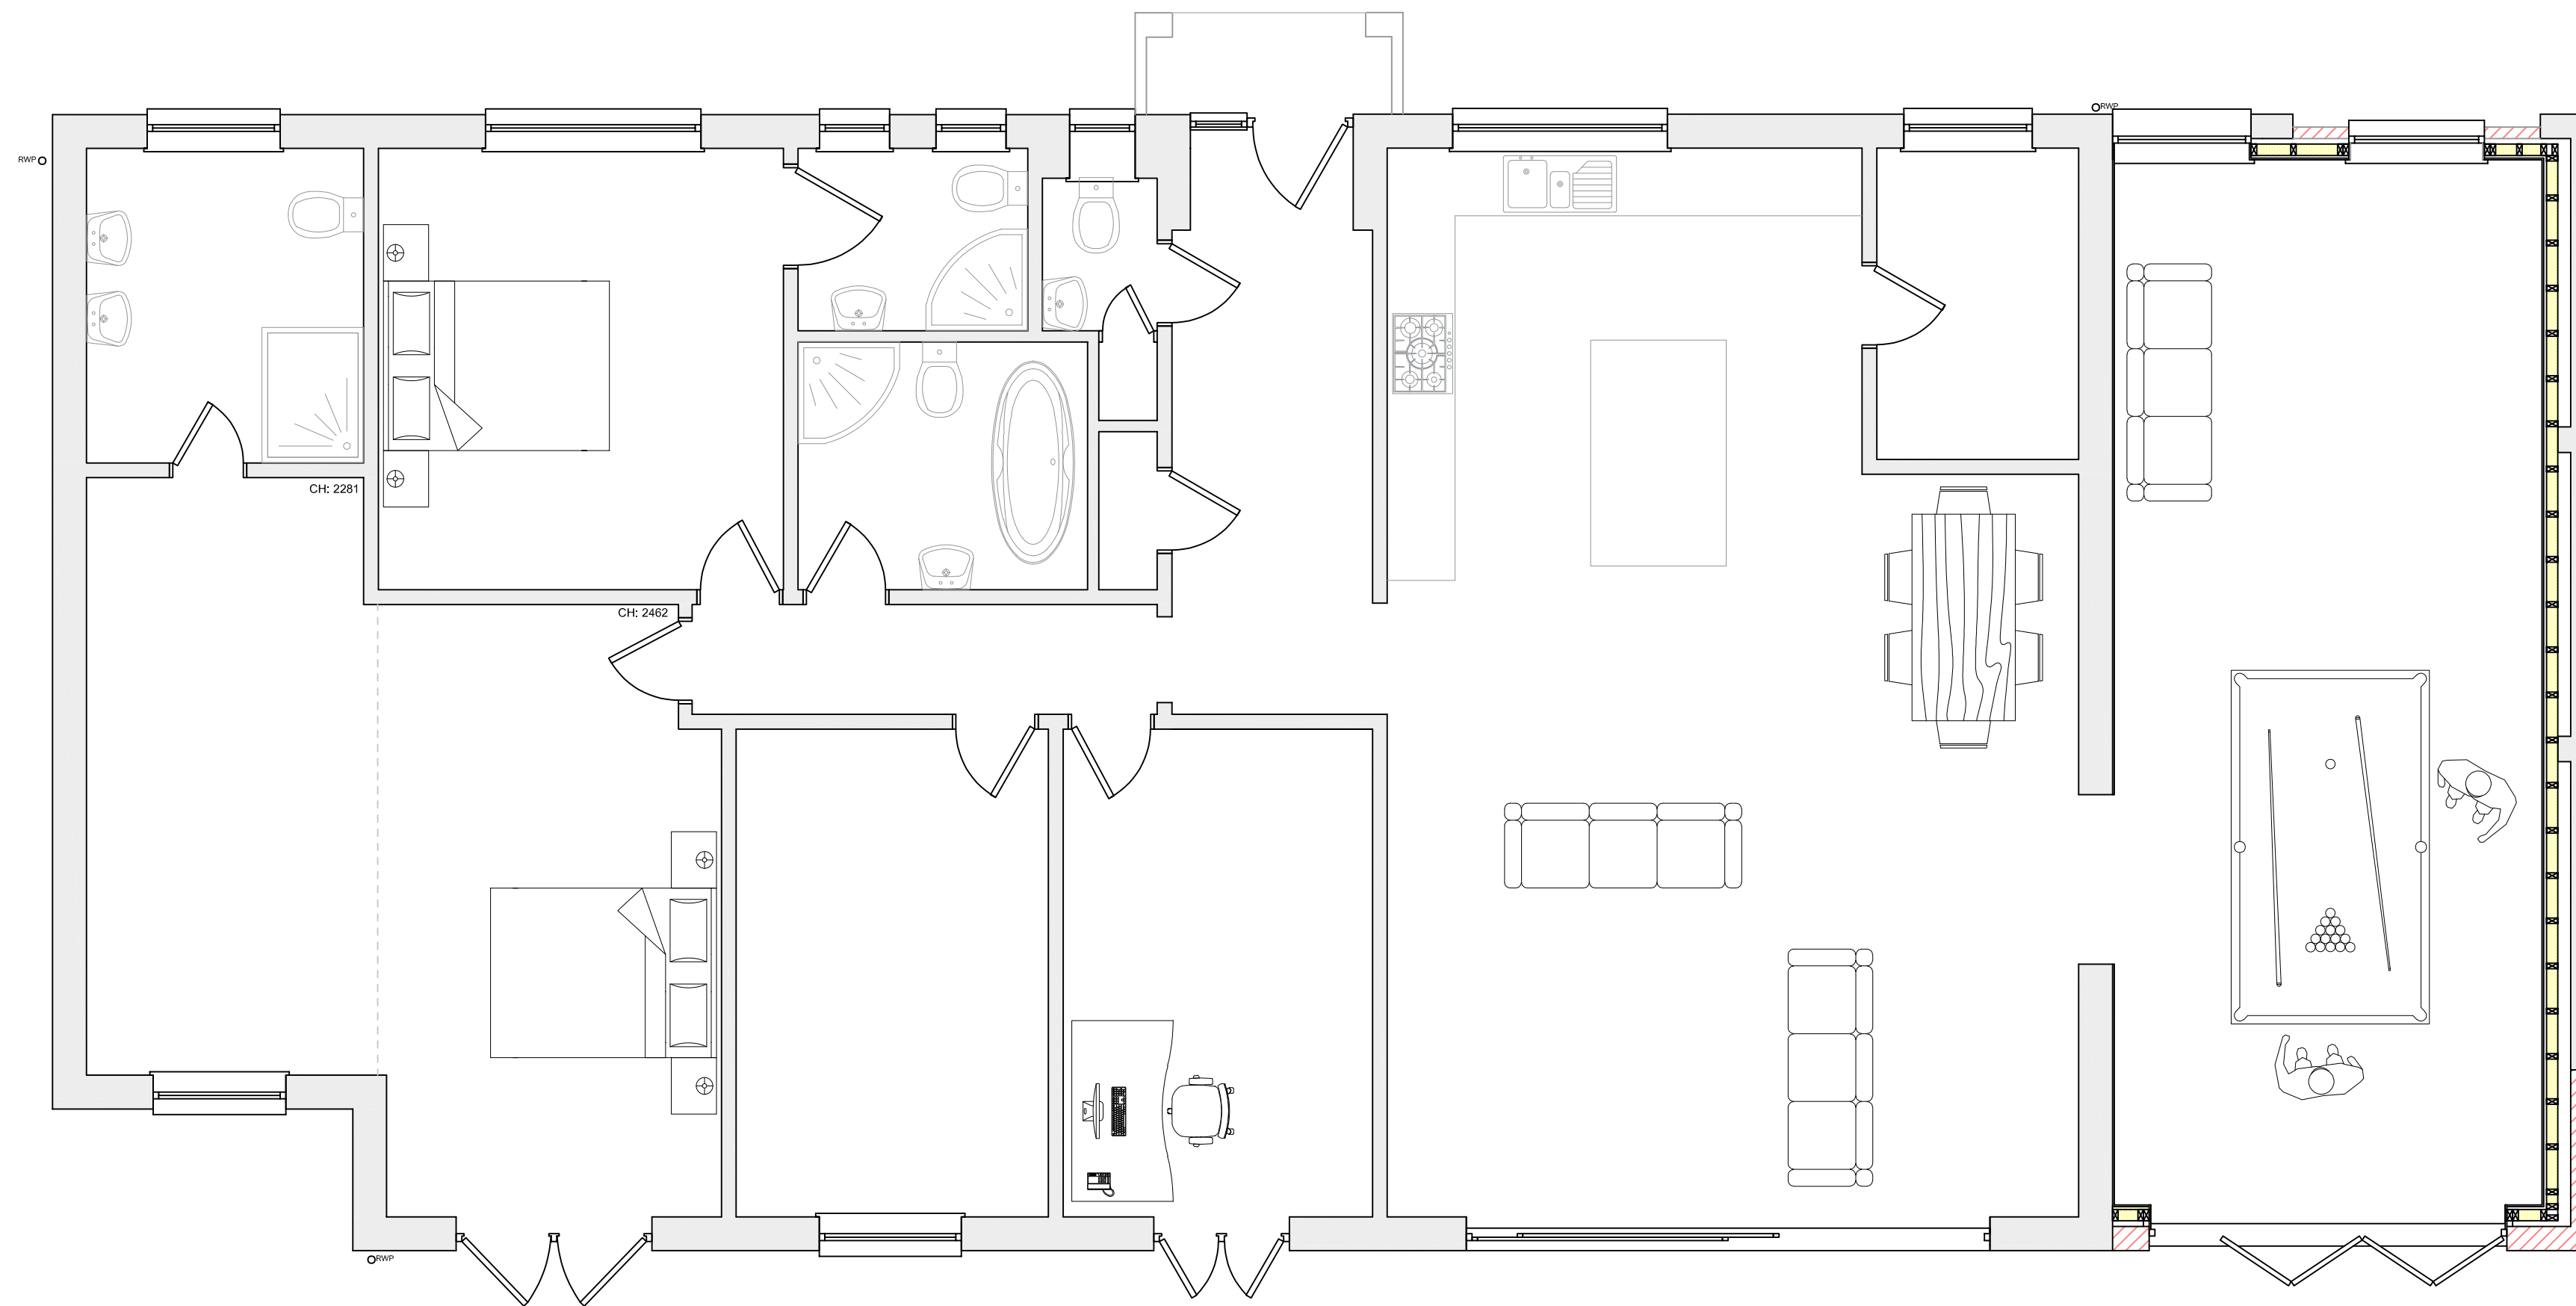

Proposed Ground Floor @ 1:50