



21 MAR 2024

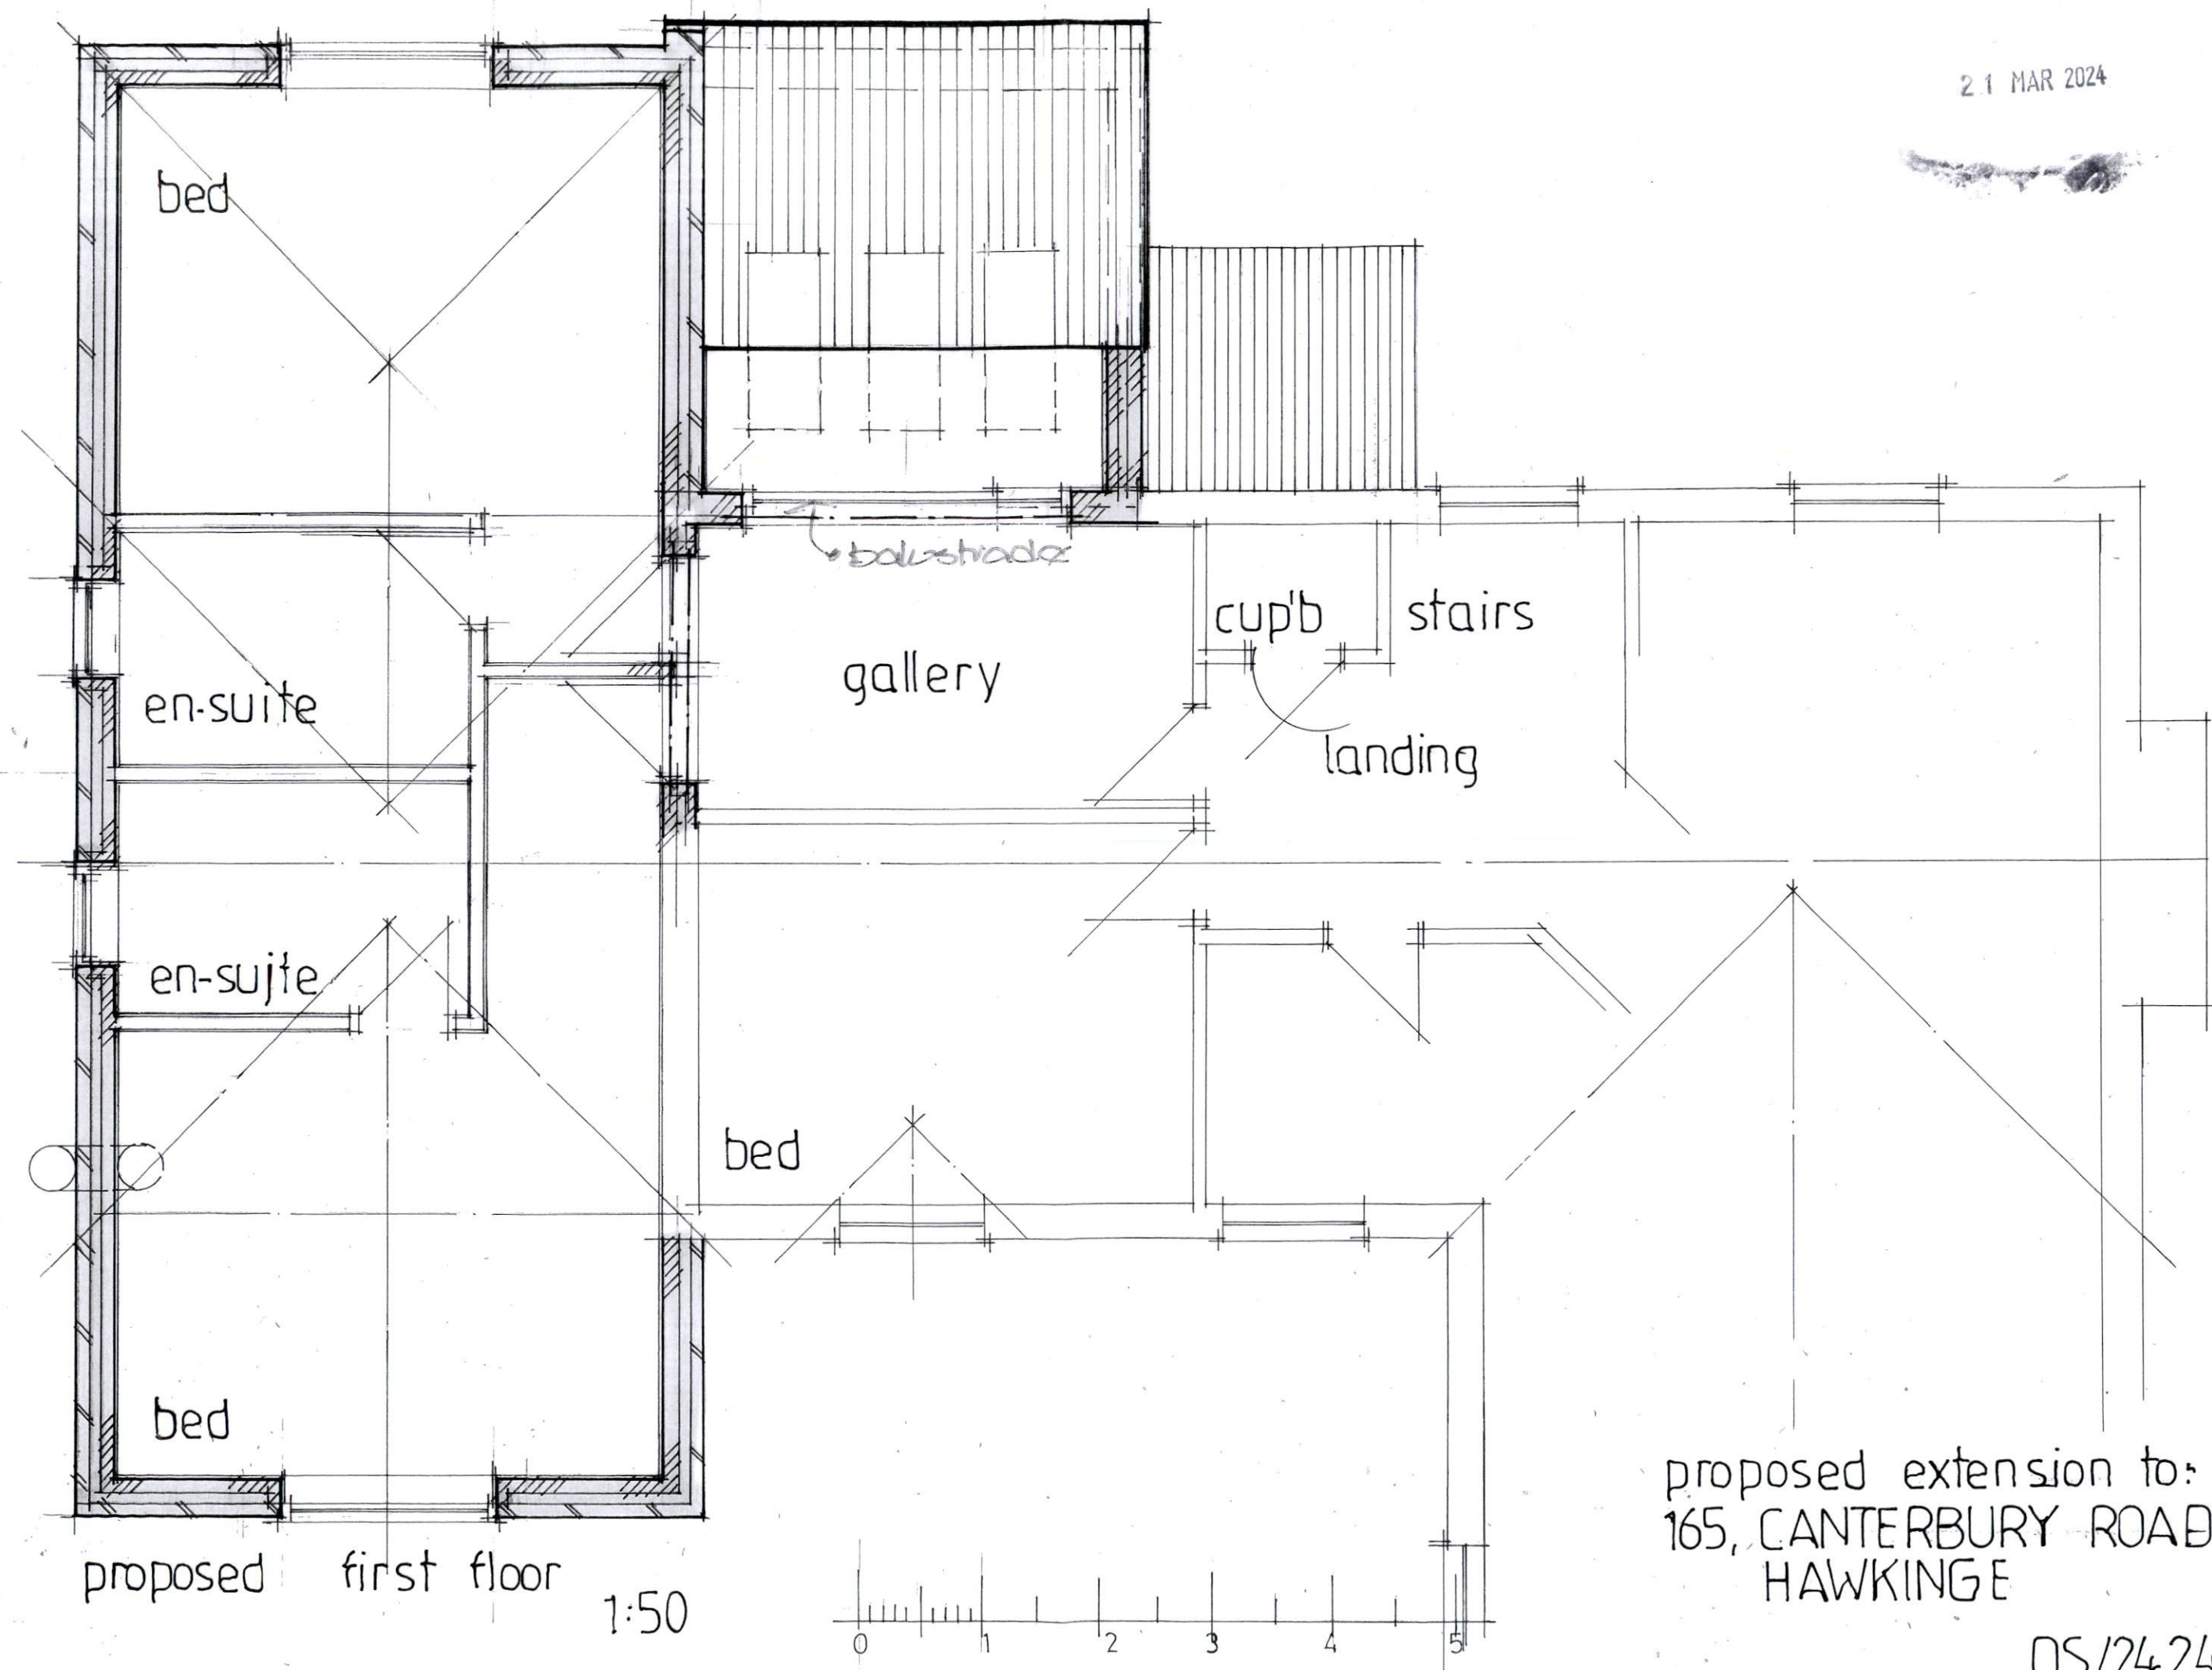

proposed first floor 1:50

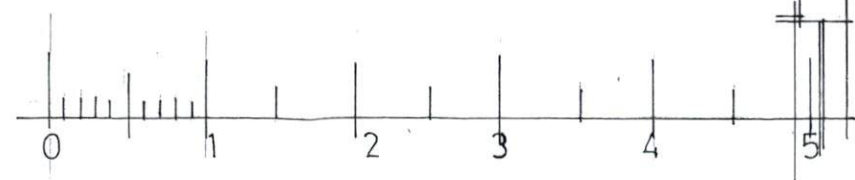

proposed extension to:
165, CANTERBURY ROAD,
HAWKINGE

DS/2424/4