


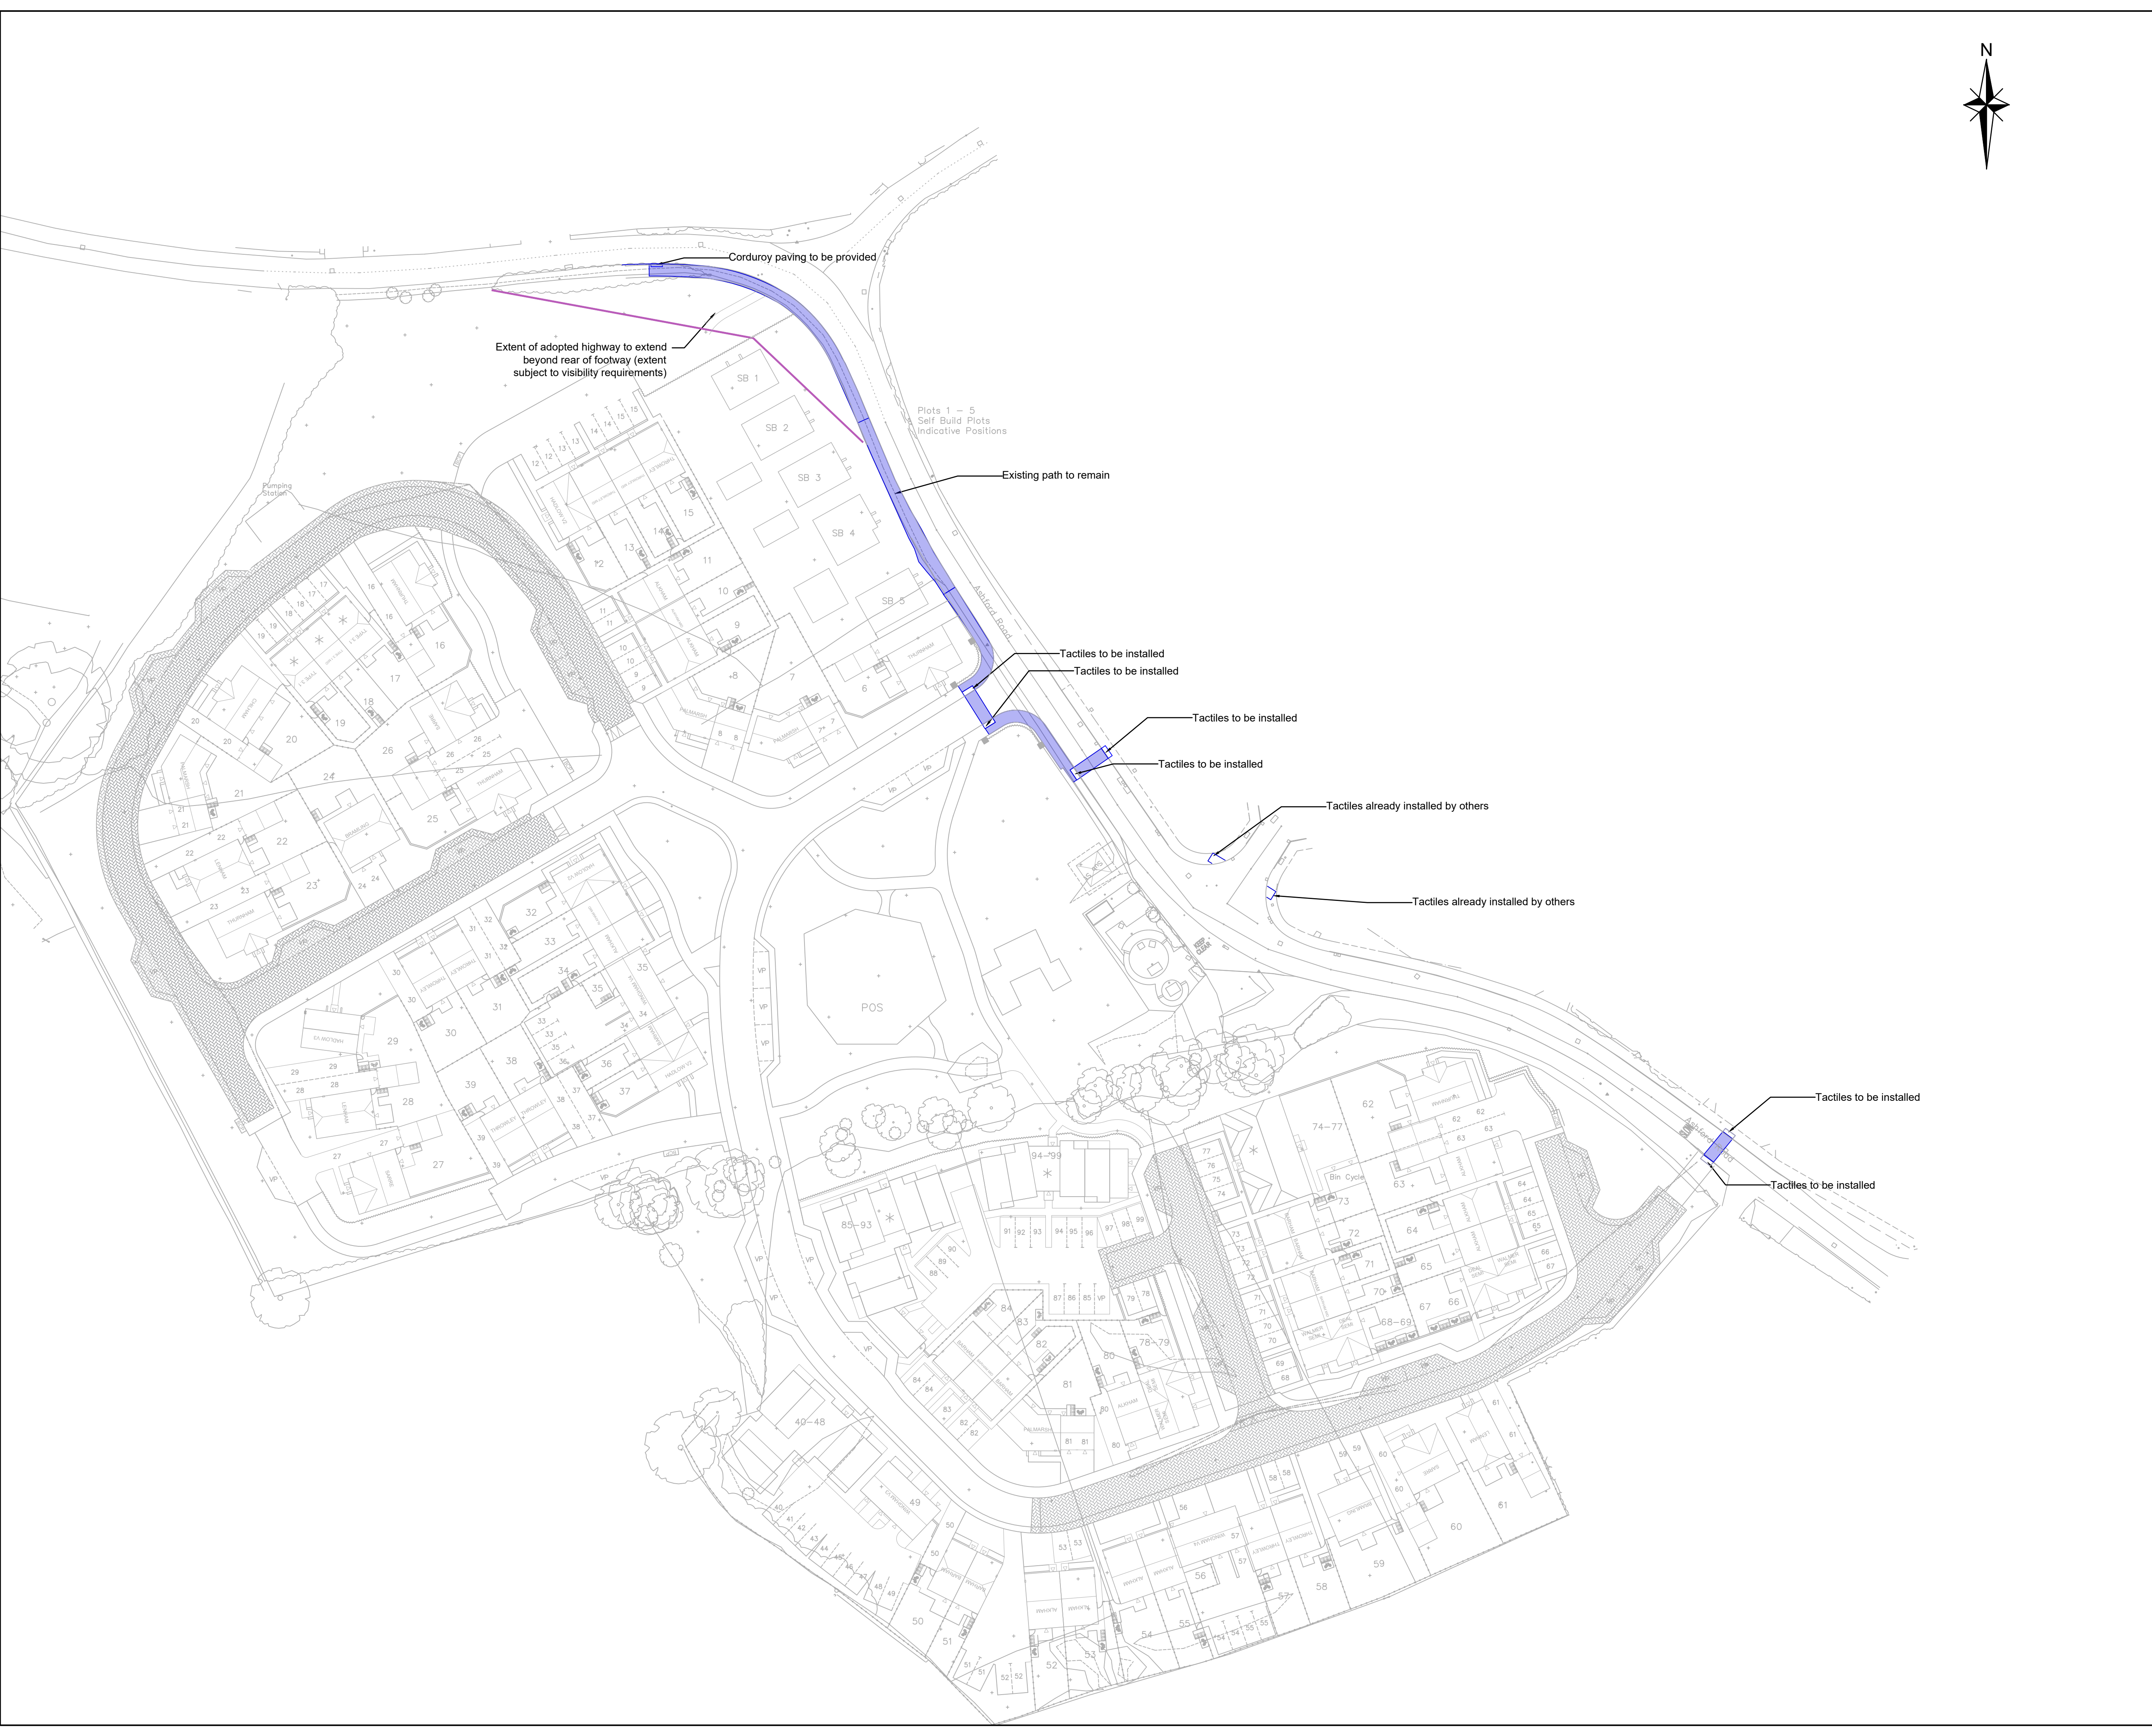

- NOTES
1. Do not scale from this drawing.
 2. All dimensions are in metres unless stated otherwise.
 3. Proposed internal site layout to be confirmed through planning process.

Key

New pathways and crossings to be installed

C	Site Layout updated	GW	TSH	GAC	Mar 24
B	Site Layout updated	GW	TSH	GAC	Feb 24
A	Footway relocated to adjacent to carriageway on bend	GW	TSH	GAC	Feb 24
Rev	Amendments	Drn	Chk	App	Date

**Charles & Associates**

☒ Issued by ☐

Landmark House
Station Road
Holk
Hampshire
RG27 7HA
01256 638420

enquiries@c-a.uk.com
www.c-a.uk.com

Park House
East Malling Trust Estate
Bradborne Lane
Aylesford
Kent
ME20 6BN
01732 448120

Job Title			
Land at Ashford Road New Romney			
Drawing Title			
Indicative Off-site Highway Works			
Client			
Pentland Homes			
Scale	Date	Designed	MT
1:500 @A1	Nov 23		
Drawn	Checked	Approved	
MT	TSH	GAC	
Job No	Drawing No	Rev	
22-095	22-095-1010	C	