




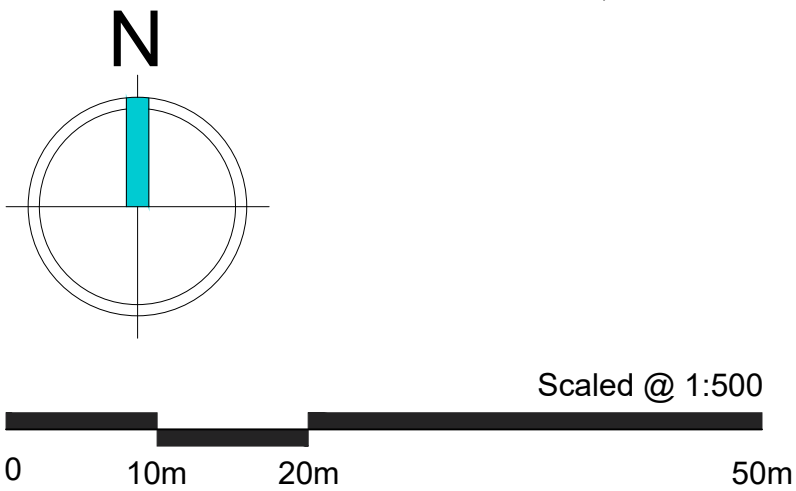

External finishes palette

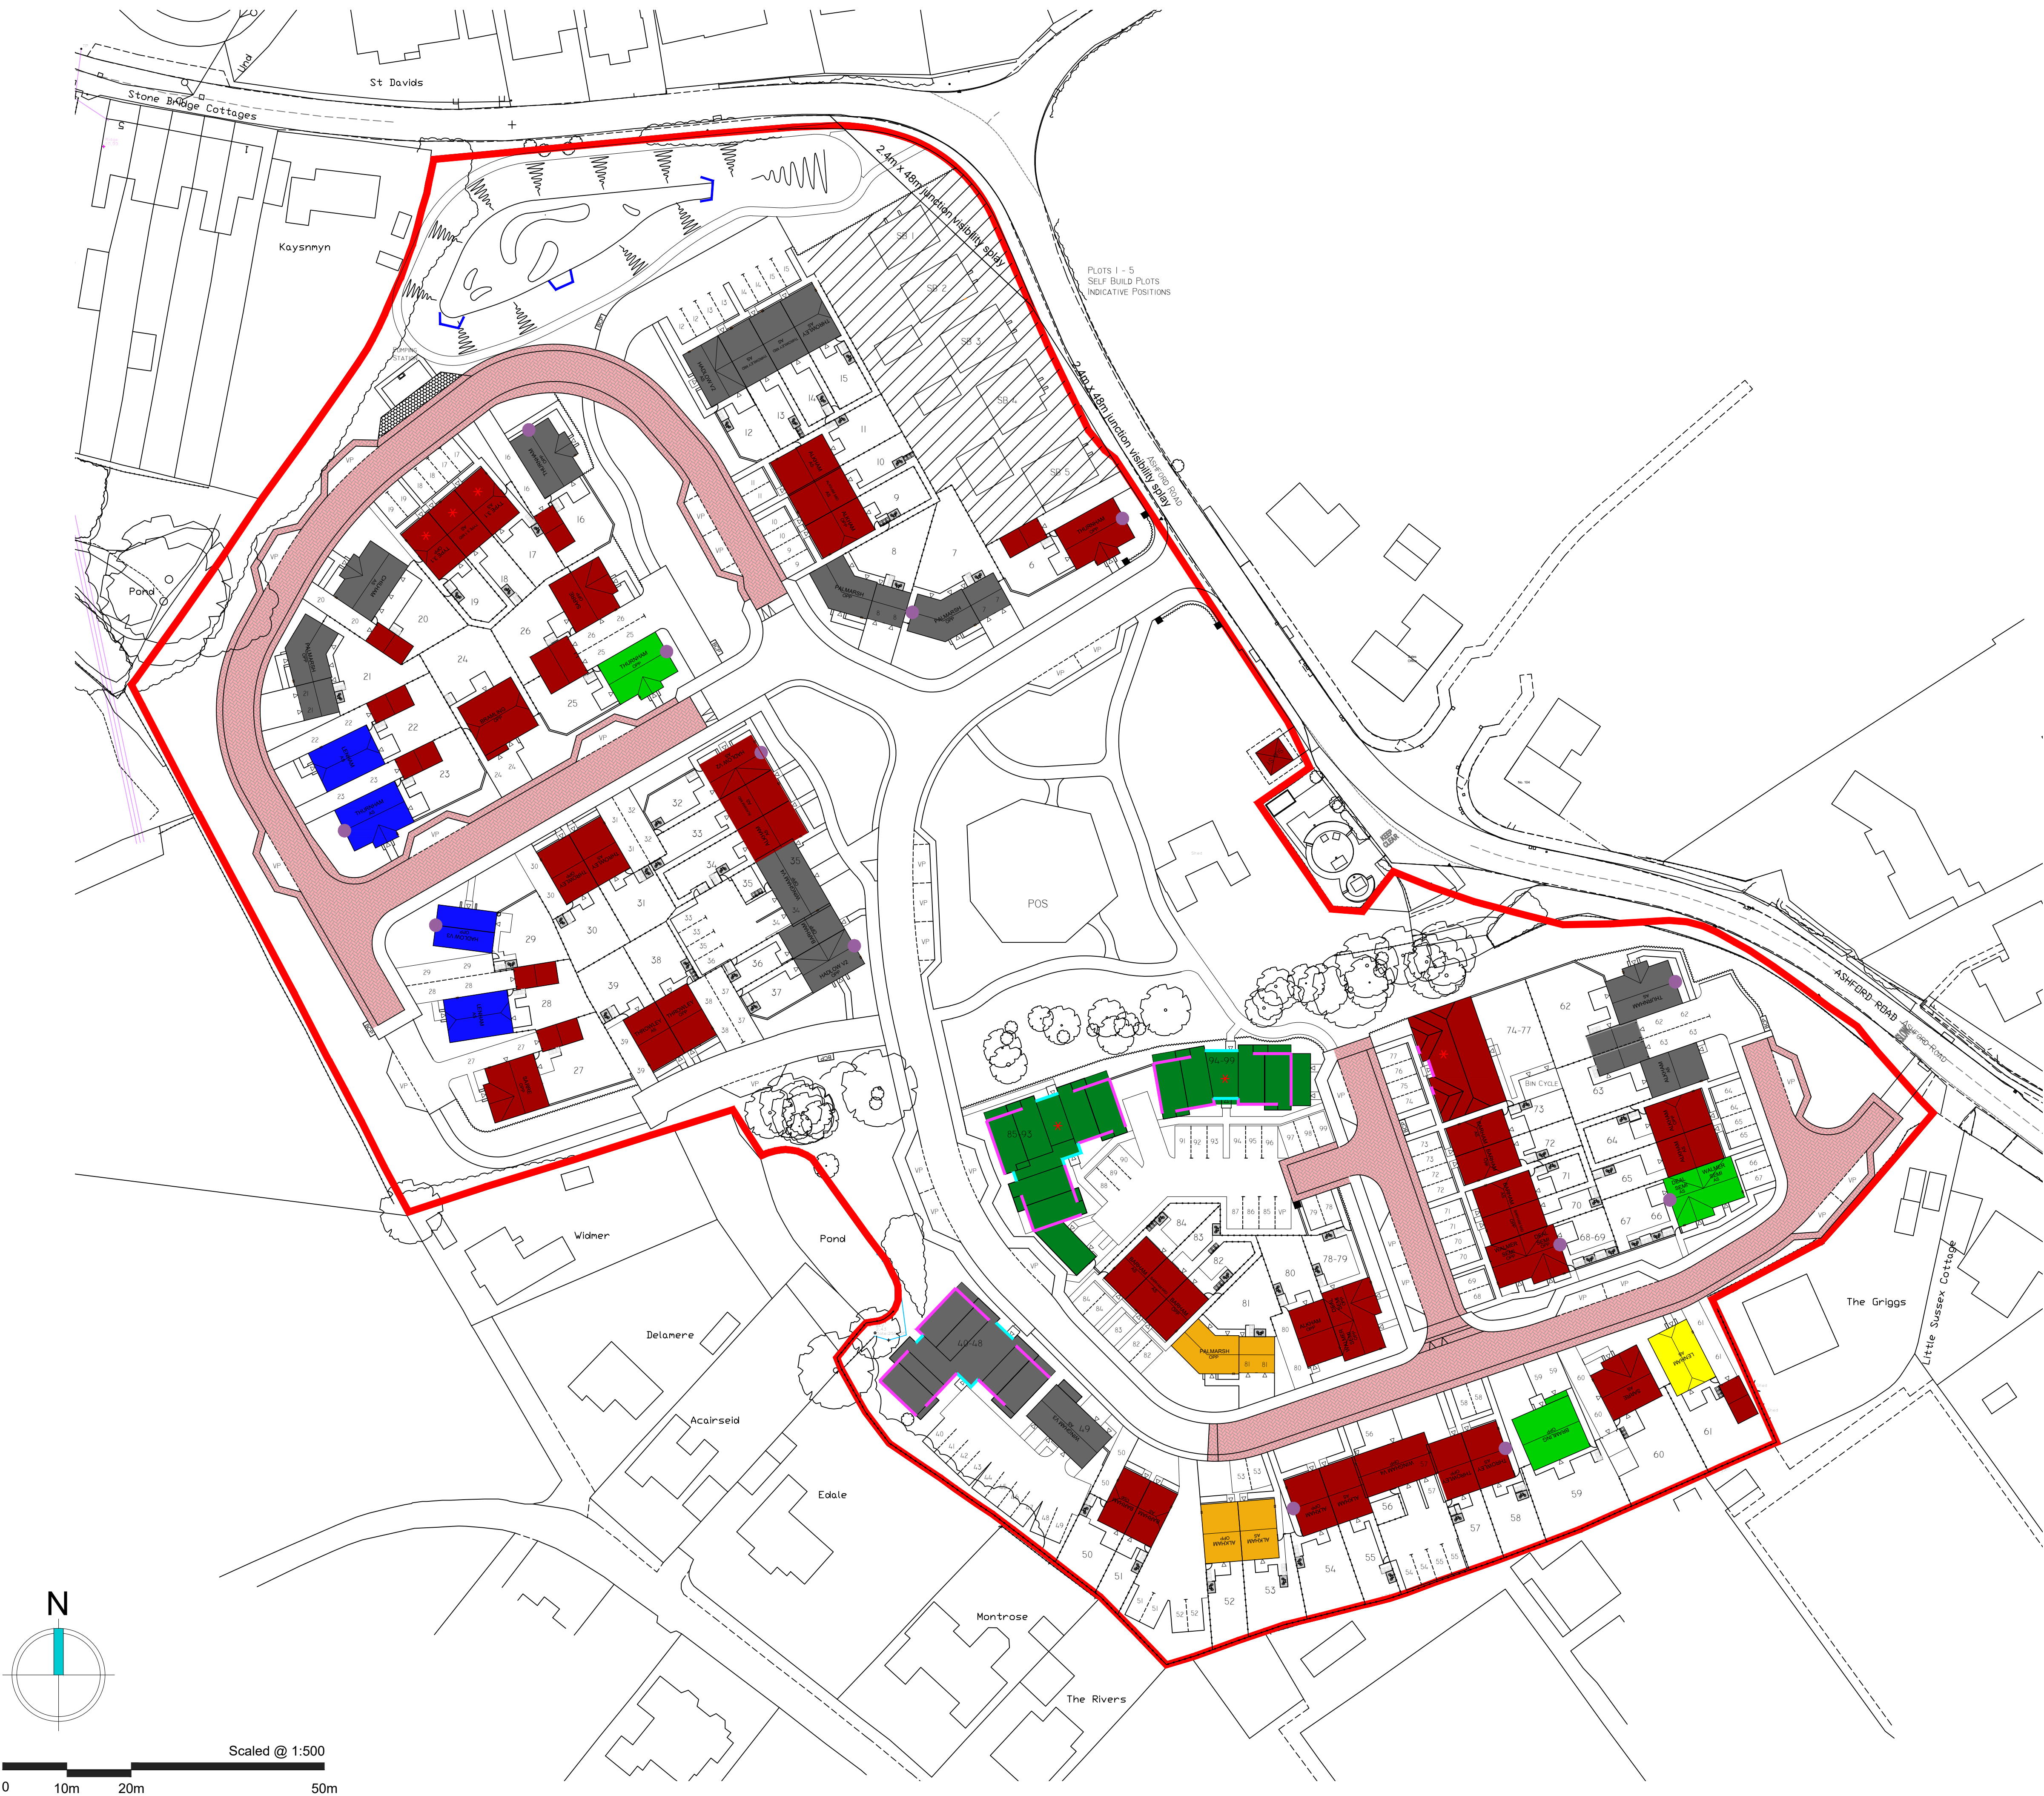

Facing material: Soft Red Brick
Roof Tile: Red Clay Tile

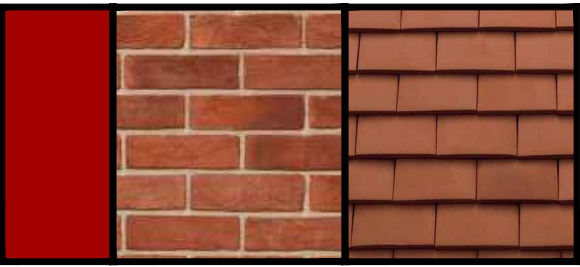

Facing material: Soft Red Brick & Half Tile Hung
Roof Tile: Red Clay Tile



Facing material: Soft Red Brick & Full Horizontal Boarding (Midnight Black)
Roof Tile: Red Clay Tile



Facing material: Soft Red Brick & Half Horizontal Boarding (Midnight Black)
Roof Tile: Red Clay Tile



Facing material: Soft Red Brick & Full Horizontal Boarding (Arctic White)
Roof Tile: Red Clay Tile



Facing material: Soft Red Brick & Half Horizontal Boarding (Arctic White)
Roof Tile: Red Clay Tile



Facing material: Soft Red Brick & Horizontal Boarding (Anthracite)
Roof Tile: Red Clay Tile



Indicates white boarding position on apartments. Please refer to planning drawings for further specification



Indicates black boarding position on apartments. Please refer to planning drawings for further specification



Indicates chimney location. Please refer to planning drawings for further specification.

F	Updated to Planning Layout REV U	LS	21.03.24
REV:	DESCRIPTION:	BY:	DATE:

STEN
ARCHITECTURE

STEN Architecture Ltd
The Studio
Harrison Street
Wakefield
WF1 1PS
Tel: 01924 950985

Web: www.sten-architecture.co.uk
Twitter: @STEN_arch
Facebook: [stenarchitectureltd](https://www.facebook.com/stenarchitectureltd)
LinkedIn: [Sten Architecture](https://www.linkedin.com/company/sten-architecture)

CLIENT:	 Pentland Homes						
SITE:	New Romney 4						
TITLE:	Materials Layout						
SCALE AT A1:	1:500	DATE:	26.05.23	DRAWN:	VR	CHECKED:	--
PROJECT NO:	2247	DRAWING NO:	2235.03	REVISION:	F		