


Notes:

This drawing, design and concept are copyright of STEN Architecture.

All Dimensions are to be verified on site before any work commences. If any discrepancies, errors or omissions are noted, these are to be reported to STEN Architecture immediately.

If any other drawings are referenced within this layout, please refer to the specific detailed drawing for design, materials and specific working practices.

- Boundary treatments key:
- 1.8m High brick wall
 - 1.8m High close boarded timber fence
 - 1.2m High chestnut fencing
 - Gate position

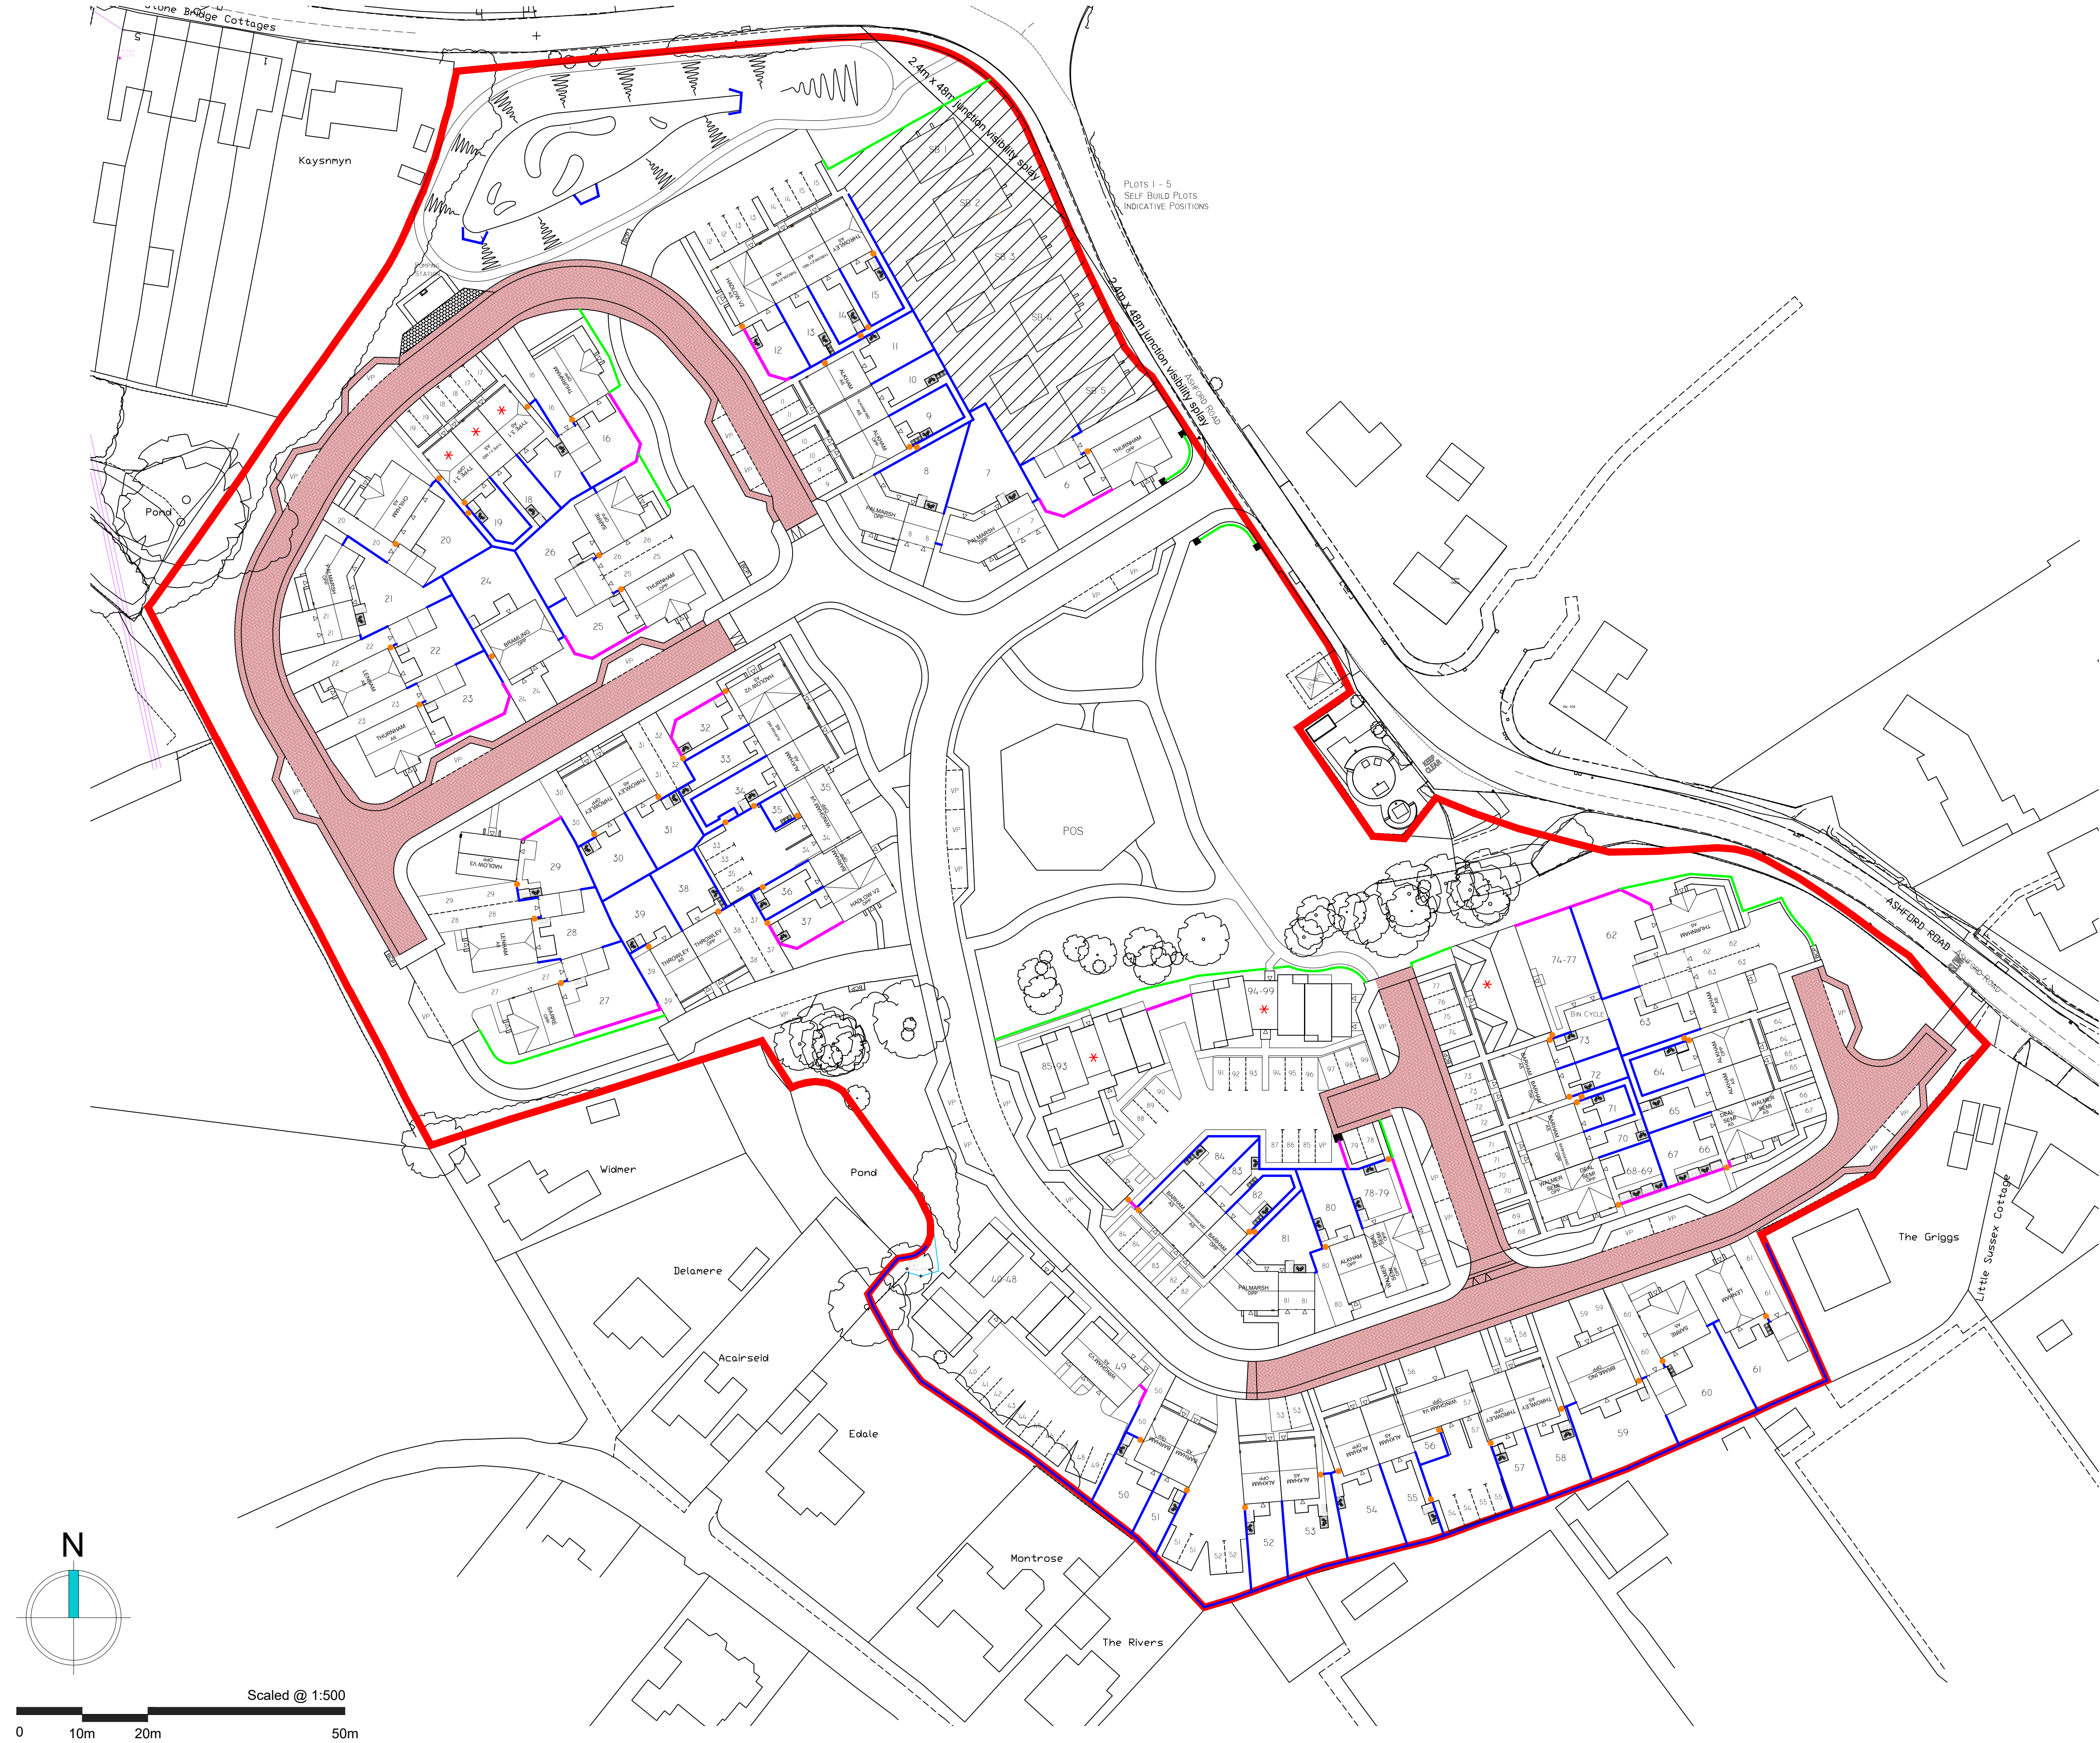

D	Updated to Planning Layout REV U	LS	21.03.24
C	Chestnut fencing height amended as per clients comments.	LS	04.03.24
B	Updated to Planning Layout REV S	LS	04.03.24
A	Updated to Planning Layout revision J	LS	04.10.23
REV:	DESCRIPTION:	BY:	DATE:

STEN
ARCHITECTURE

STEN Architecture Ltd
The Studio
Harrison Street
Wakefield
WF1 1PS
Tel: 01924 950985

Web: www.sten-architecture.co.uk
Twitter: @STEN_arch
Facebook: [stenarchitectureltd](https://www.facebook.com/stenarchitectureltd)
LinkedIn: [Sten Architecture](https://www.linkedin.com/company/sten-architecture)

CLIENT: 			
SITE: New Romney 4			
TITLE: Boundary Treatment Plan			
SCALE AT A1: 1:500	DATE: 22.09.23	DRAWN: LS	CHECKED: --
PROJECT NO: 2247	DRAWING NO: 2247.06	REVISION: D	