
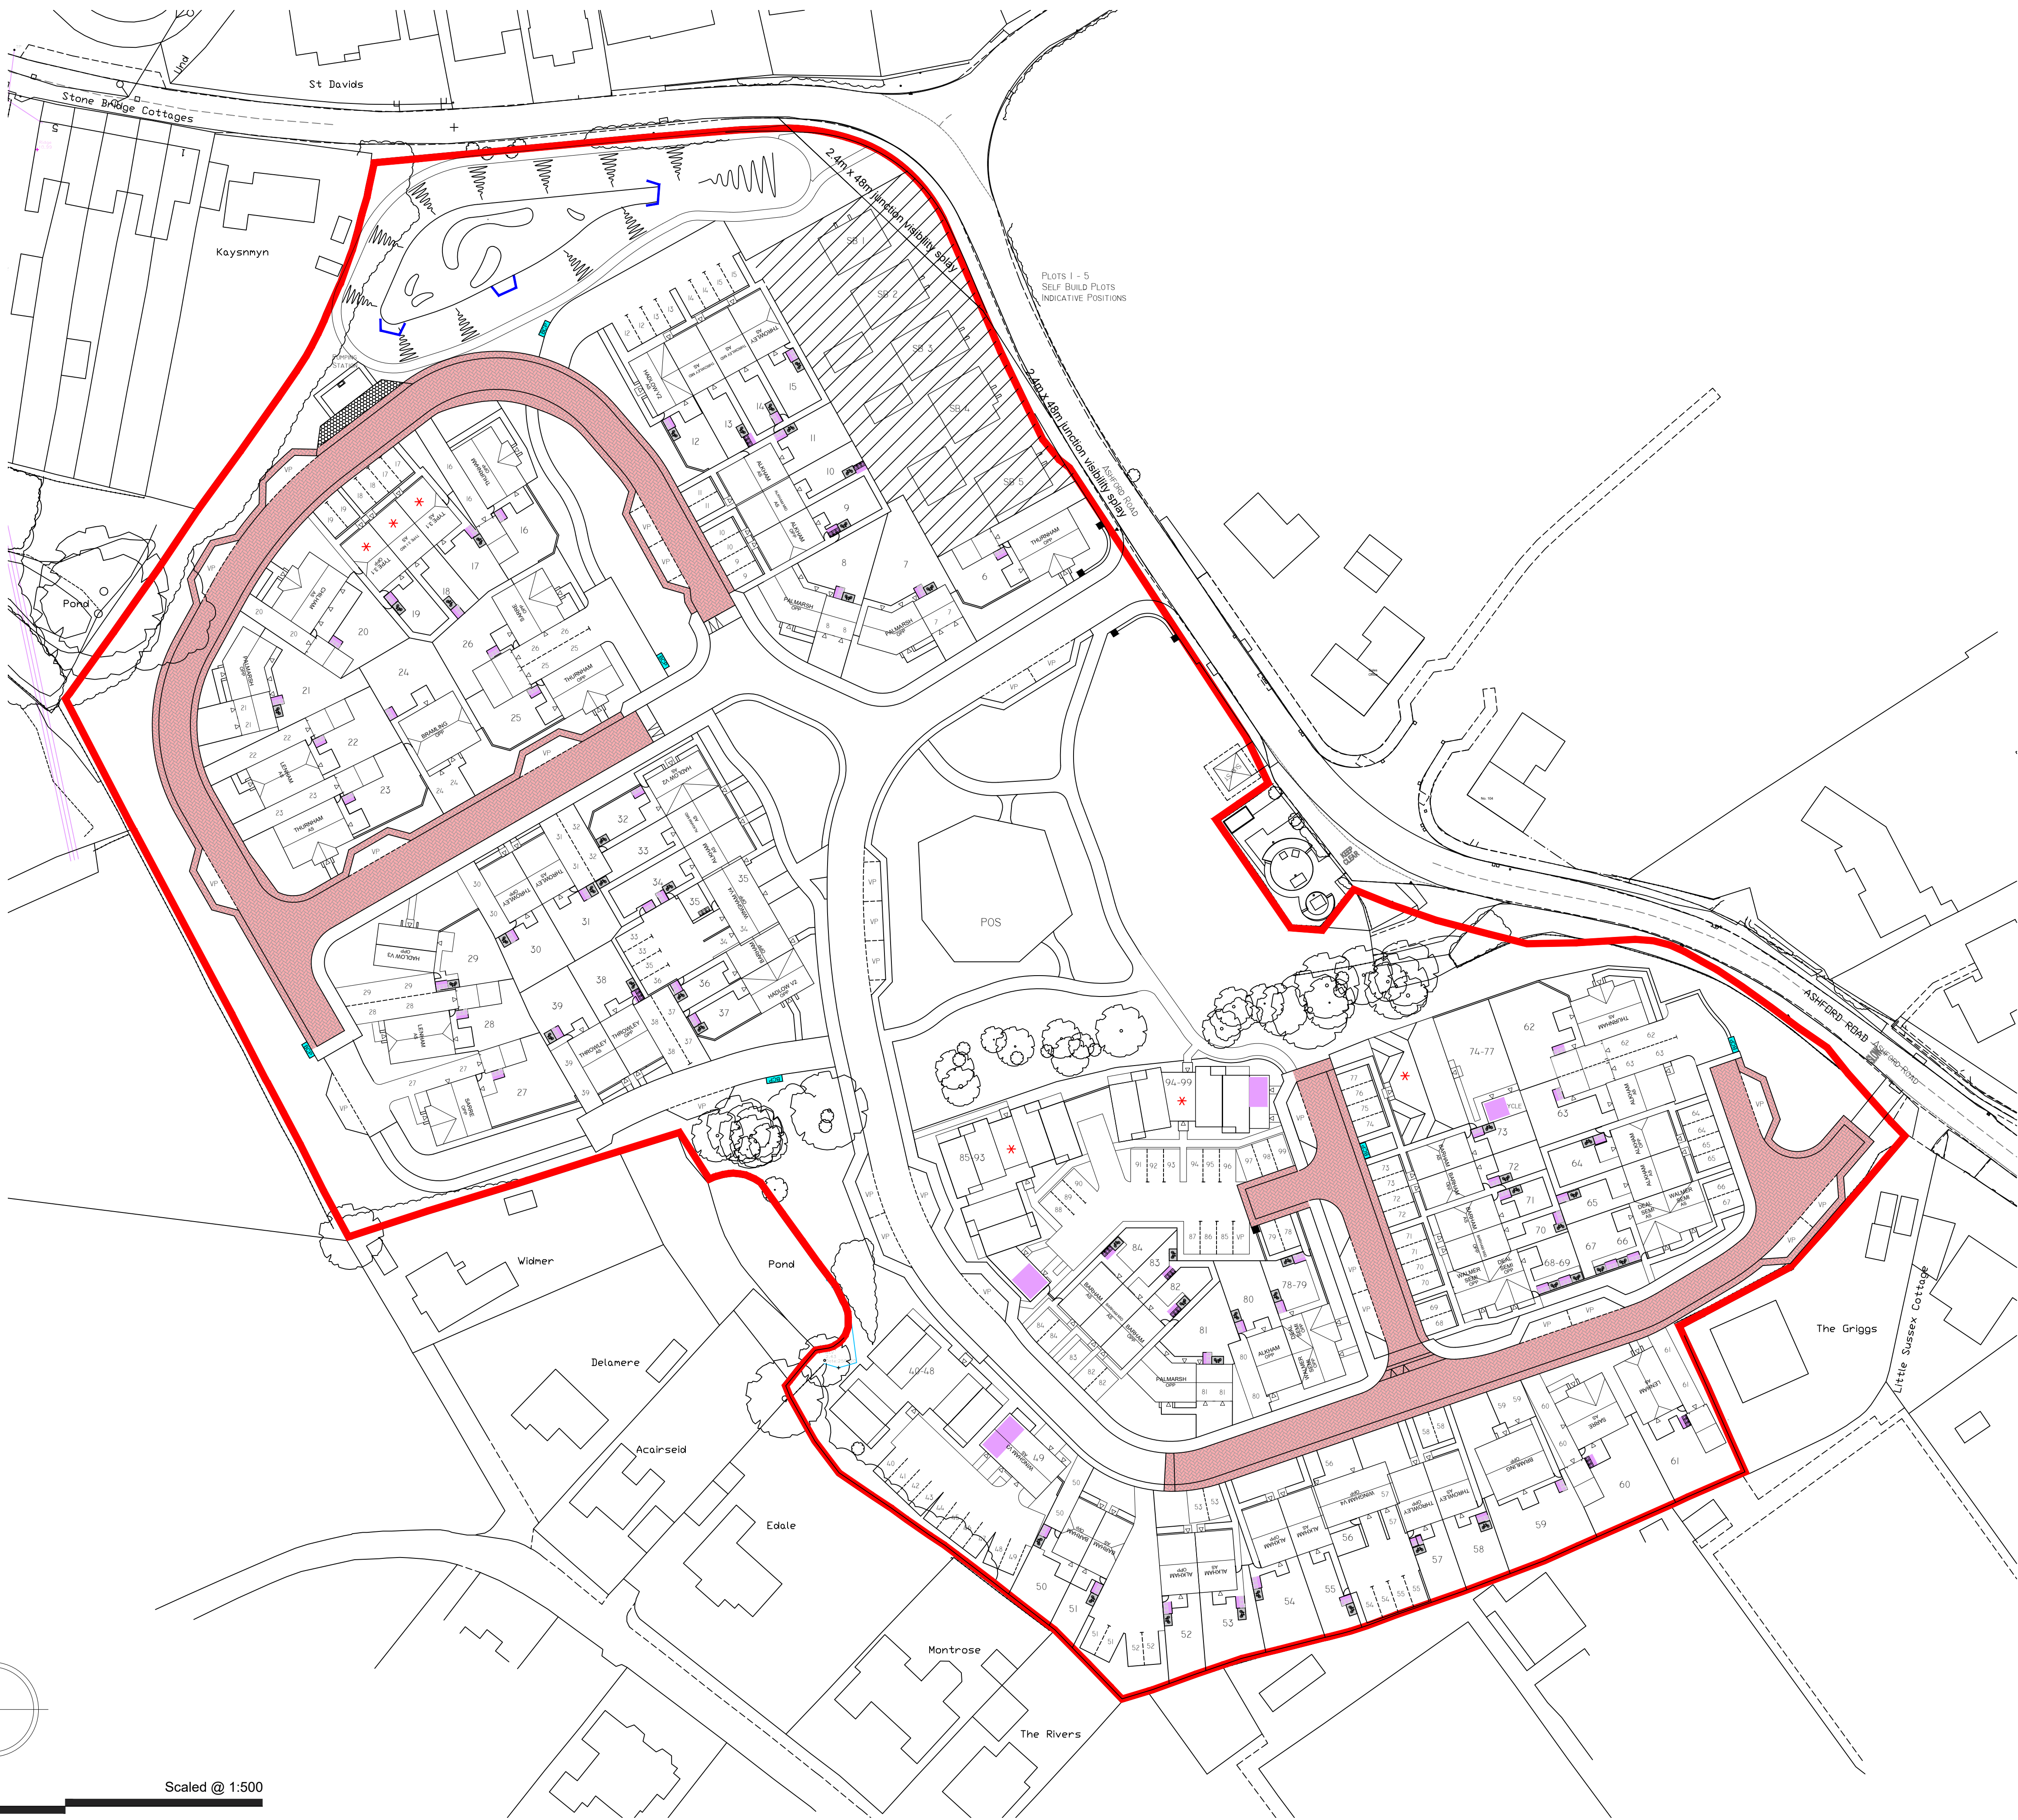


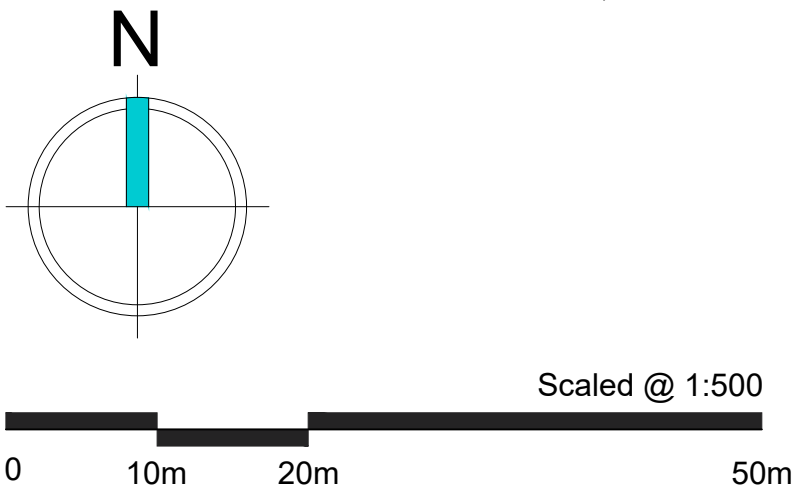

Refuse strategy key:

- Bin storage area within plot ownership
- Bin collection points

Notes:

This drawing, design and concept are copyright of STEN Architecture.

All Dimensions are to be verified on site before any work commences. If any discrepancies, errors or emissions are noted, these are to be reported to STEN Architecture immediately.

If any other drawings are referenced within this layout, please refer to the specific detailed drawing for design, materials and specific working practices.

|      |                                       |     |          |
|------|---------------------------------------|-----|----------|
| C    | Updated to Planning Layout REV U      | LS  | 21.03.24 |
| B    | Updated to Planning Layout REV S      | LS  | 04.03.24 |
| A    | Updated to Planning Layout revision J | LS  | 04.10.23 |
| REV: | DESCRIPTION:                          | BY: | DATE:    |

STEN  
ARCHITECTURE

STEN Architecture Ltd  
The Studio  
Harrison Street  
Wakefield  
WF1 1PS  
Tel: 01924 950985

Web: [www.sten-architecture.co.uk](http://www.sten-architecture.co.uk)

Twitter: @STEN\_arch

Facebook: [stenarchitectureltd](https://www.facebook.com/stenarchitectureltd)

LinkedIn: Sten Architecture

|                       |                        |                |                 |
|-----------------------|------------------------|----------------|-----------------|
| CLIENT:               |                        |                |                 |
| SITE: New Romney 4    |                        |                |                 |
| TITLE: Parking Plan   |                        |                |                 |
| SCALE AT A1:<br>1:500 | DATE:<br>22.09.23      | DRAWN:<br>LS   | CHECKED:<br>--- |
| PROJECT NO:<br>2247   | DRAWING NO:<br>2247.09 | REVISION:<br>C |                 |