


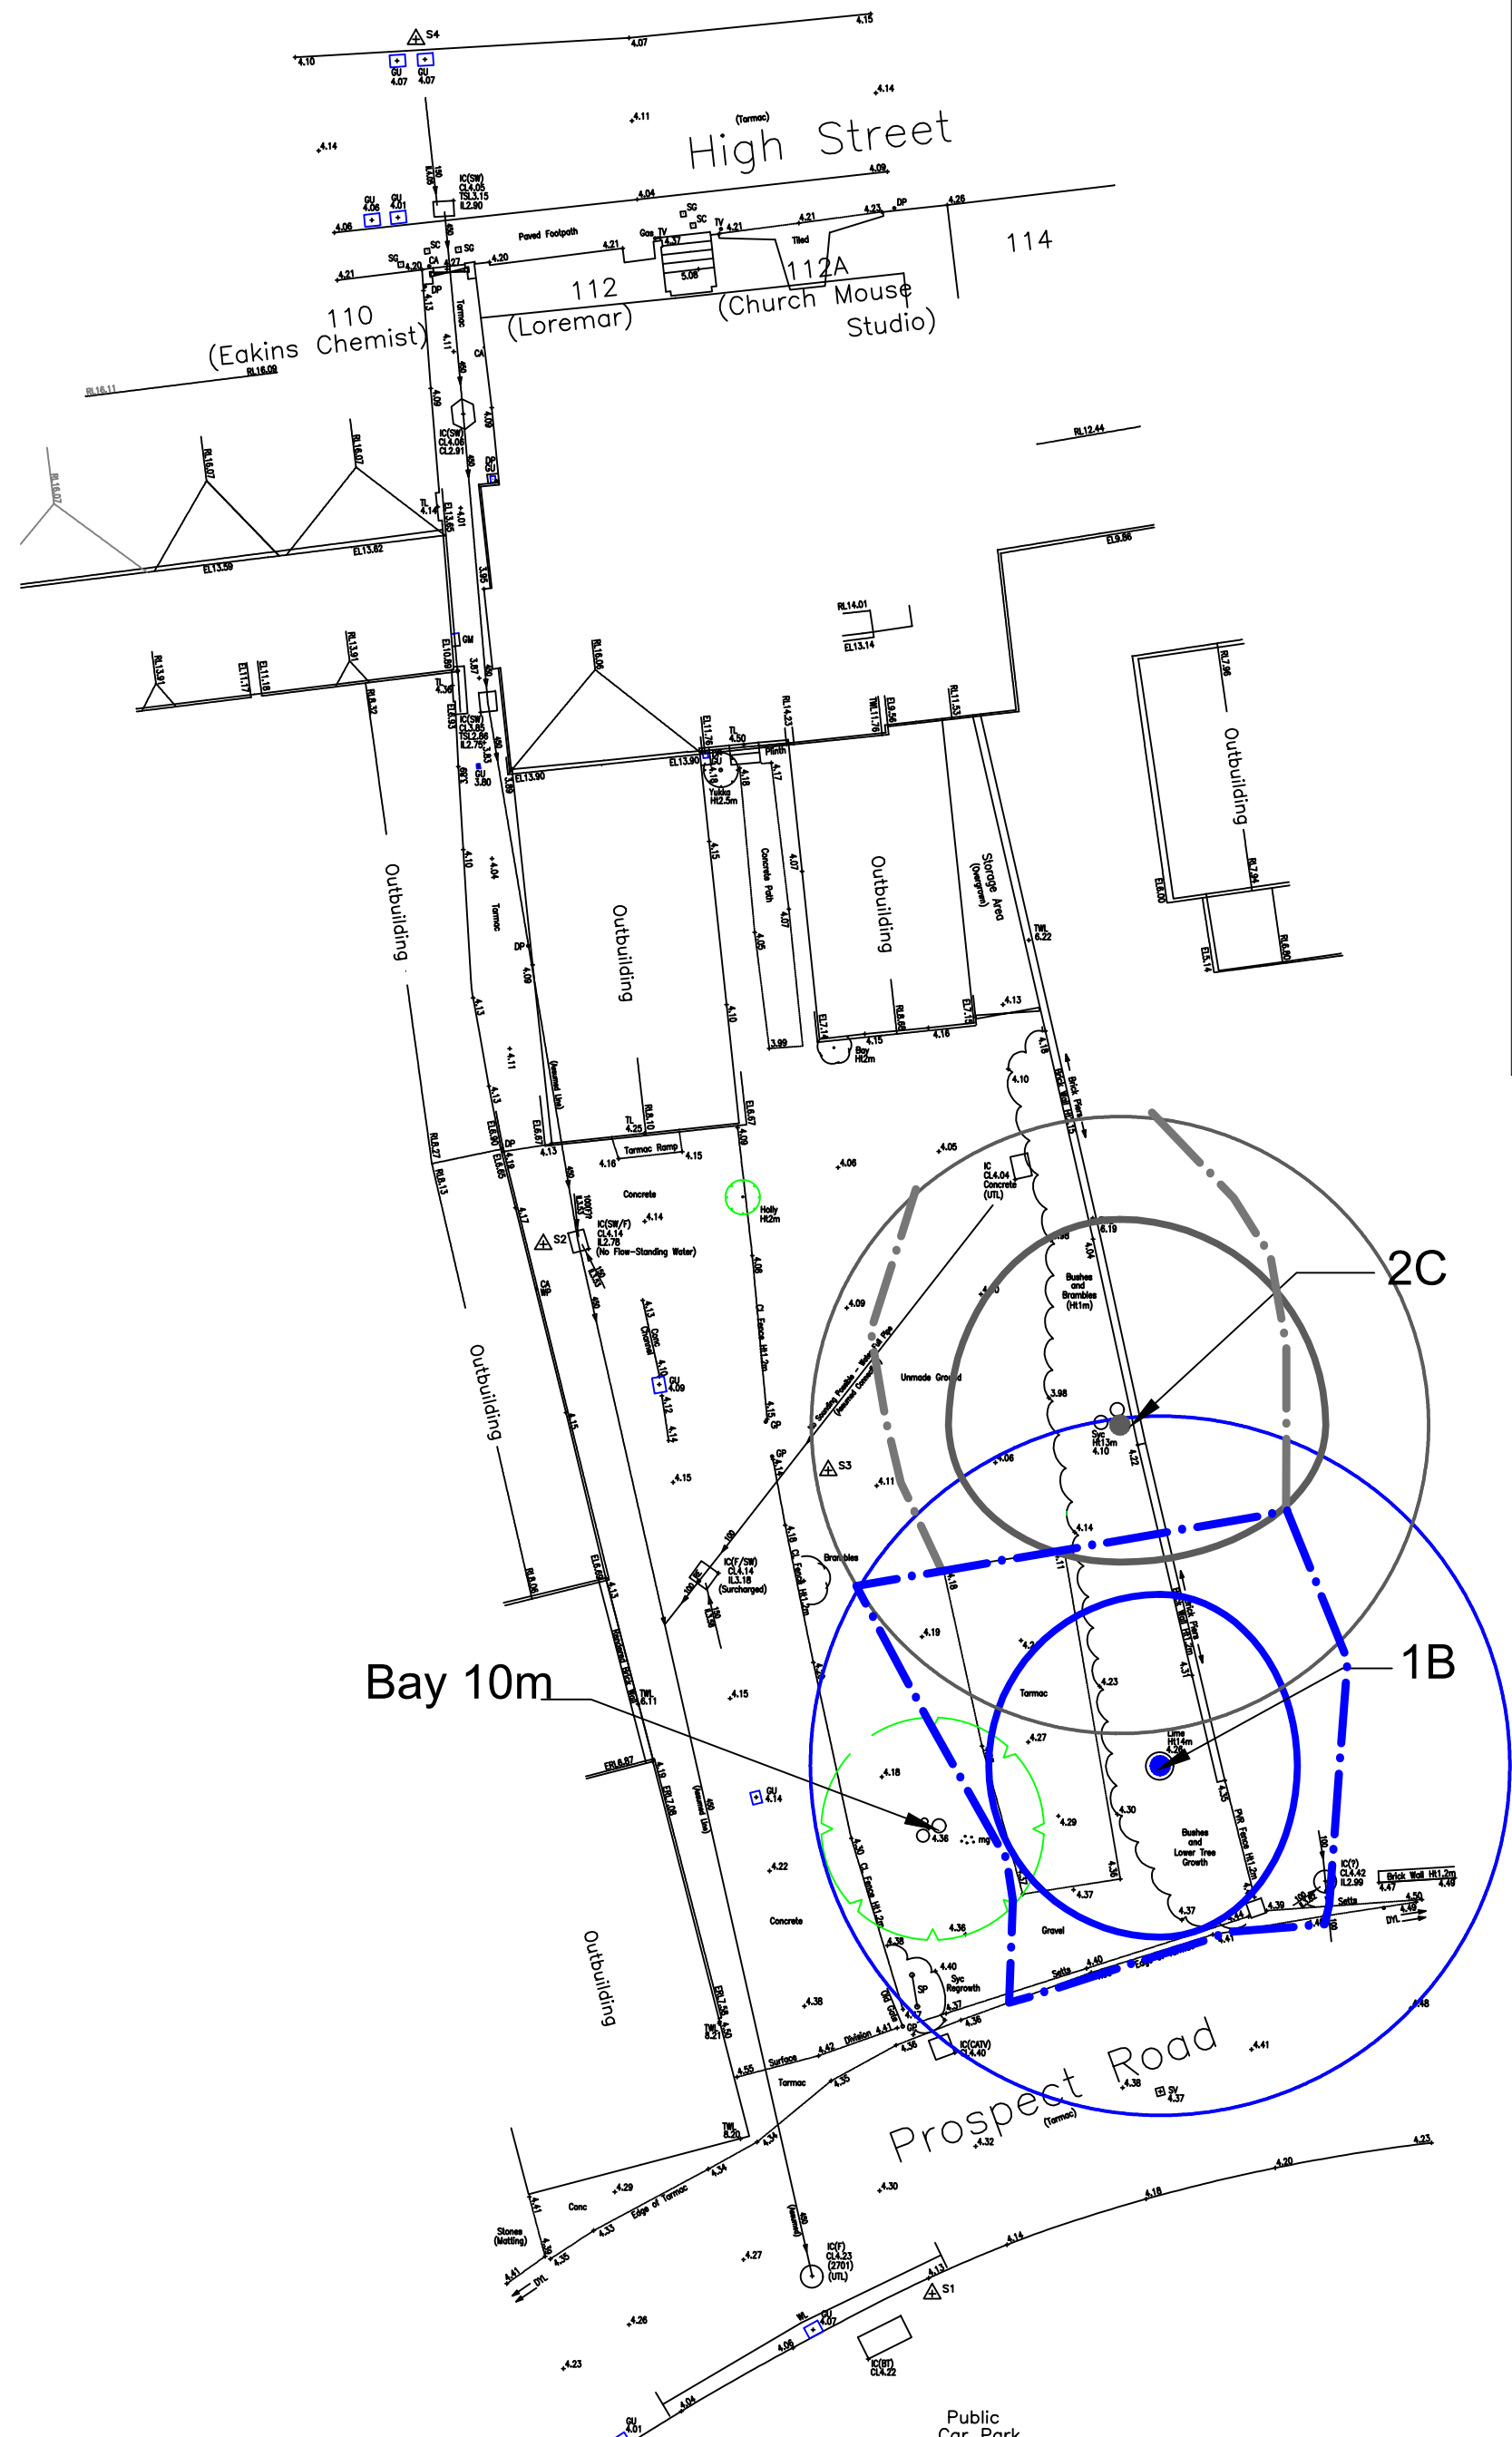

Category A Trees of high quality with an estimated remaining life expectancy of at least 40 years.

Tree trunk diameter
Tree canopy
Root protection area

Category B Trees of moderate quality with an estimated remaining life expectancy of at least 20 years.

Category C Trees of low quality with an estimated remaining life expectancy of at least 10 years, or young trees with a stem diameter below 150mm.

Category U Those in such a condition that they cannot realistically be retained as living trees in the context of the current land use for longer than 10 years.

Trees and shrubs not in tree schedule

Z Trees, shrubs and hedges located by LaDellWood LLP are indicated by this symbol marked on the canopy

Predicted root spread in relevant category colour

Construction is permitted within the root protection area:

- Where there is no excavation of the topsoil or subsoil
- Construction takes place on the existing soil surface
- The construction is detailed on the tree protection during construction drawing and is designed to result in insignificant compaction of the soil beneath it.

For further details see Tree Survey Schedule.

-	-	-
-	-	-
-	-	-
-	-	-
Rev	Description	Date

PLANNING



[Landscape Architecture](#) [Ecology & Environment](#) [Masterplanning](#) [Arboriculture](#)

112, HIGH STREET, HYTHE

Drawing title

Tree survey and constraints plan

Scale	Date	Drawing number	Rev
-------	------	----------------	-----

1:200@A3 July 2019 **2570/19/B/1**