


- Legend**
- LC - Lighting Column
LP - Lighting Pole
TP - Telegraph Pole
SP - Sign Post
DP - Downpipe
SVP - Soil Vent Pipe
PO - Post
GP - Gate Post
CA - Cable (Elec)
SC - Stop Cock (Water)
SG - Stop Cock (Gas)
SV - Stop Valve
IC - Inspection Cover
BT - British Telecom
WP - Water Pipe
WM - Water Meter
GM - Gas Meter
EM - Electric Meter
GU - Gully
DYL - Yellow Lines
DK - Drop Kerb
TS - Tree Stump
- Fences**
- CB - Closed Boarded
CP - Chestnut Paling
CL - Chain Linked
PW - Post/Wire
PVR - Post V/Rail
OL - Overlap
WL - Woven Lap
BW - Barbed Wire
- Levels**
- FL - Floor Level
TL - Threshold Level
RL - Ridge Level
EL - Eaves Level
ERL - Edge Roof Level
TWL - Top Wall Level
CL - Cover Level
IL - Invert Level
TSL - Top Silt Level

- Notes**
1. Coordinates to OSG836(15) Grid established by GPS Observations using the OS Active Network
2. Levels based on OS(GPS) Datum established by GPS Observations using the OS Active Network
3. Tree Girths plotted to scale with approx heights indicated
Species may require expert verification
4. Drainage Details from Surface Inspection Only
(Covers marked UTL were unable to be lifted)



SURVEY STATIONS			
Name	Easting	Northing	Height
S1	616269.170	134720.019	4.184
S2	616257.831	134750.631	4.164
S3	616266.138	134744.033	4.132
S4	616254.118	134785.779	4.192

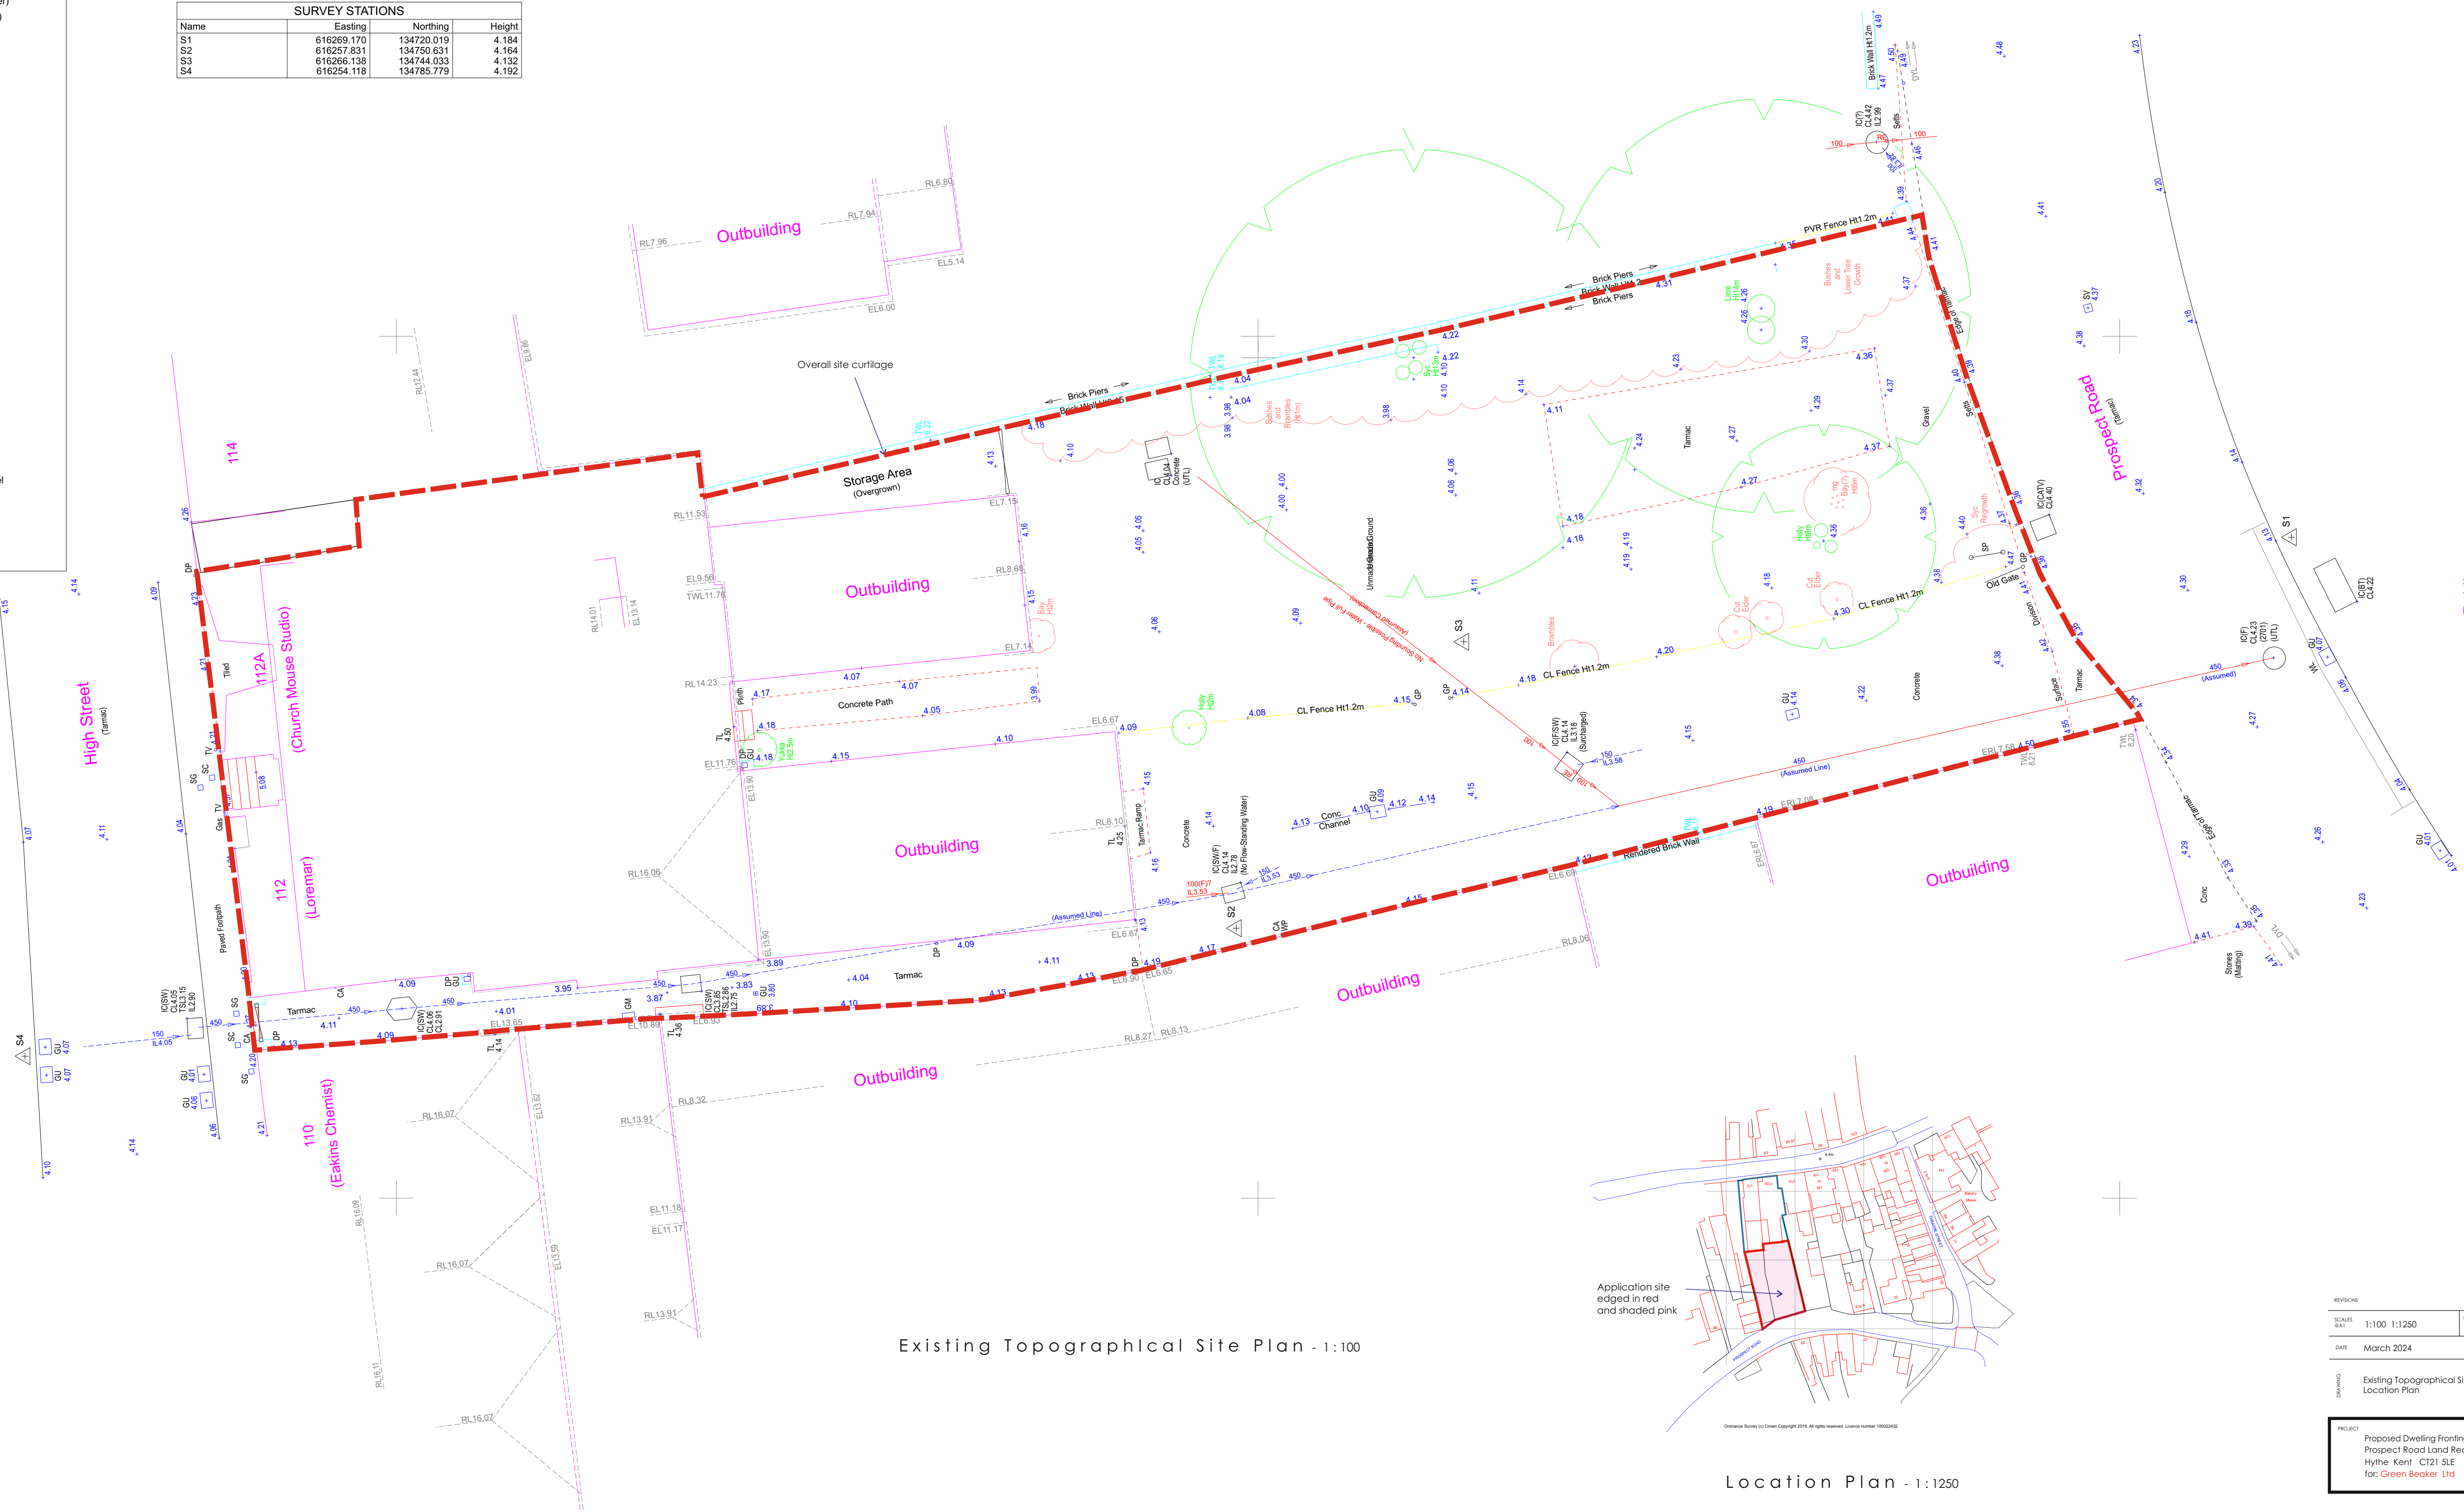

Existing Topographical Site Plan - 1:100



Location Plan - 1:1250

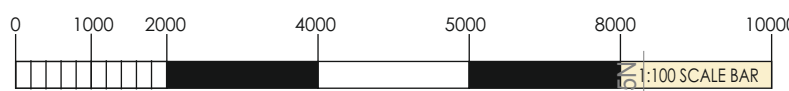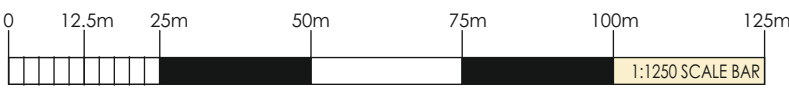

REVISIONS	
SCALE	1:100 1:1250
DATE	March 2024

Existing Topographical Site Plan and Location Plan

PROJECT
Proposed Dwelling Fronting Prospect Road
Prospect Road Land Rear of 112 / 112A High Street
Hythe, Kent CT21 5LE
for: Green Beaker Ltd

WARD + ASSOCIATES
THE HOO WROTHAM ROAD
MEOPHAM GRAVESEND KENT DA13 0HP

T: 01474 814196 M: 07771 863940
E: admin@wardassociates.co.uk W: www.wardassociates.co.uk
Skype User Name: ragerwardassociates

1419.WD.20