



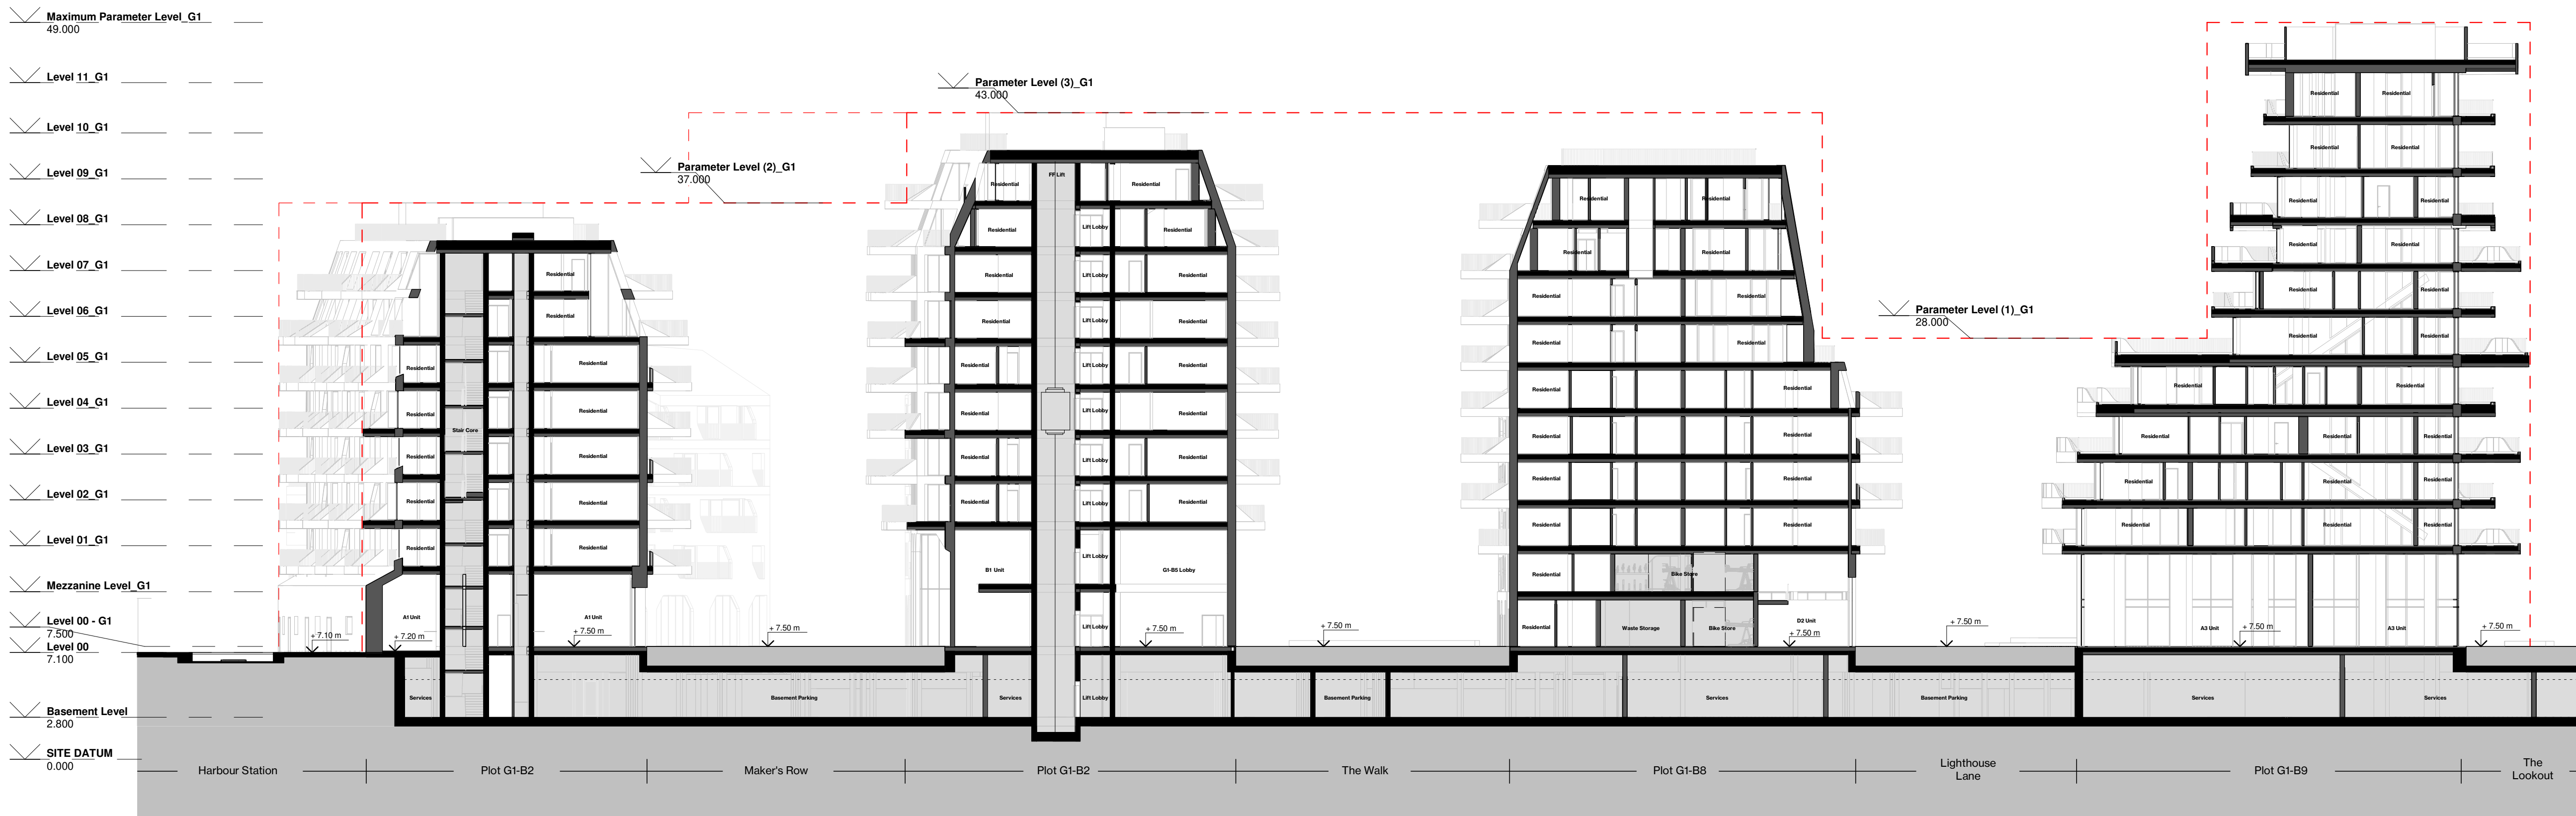

Section AA, Plot G
1 : 250

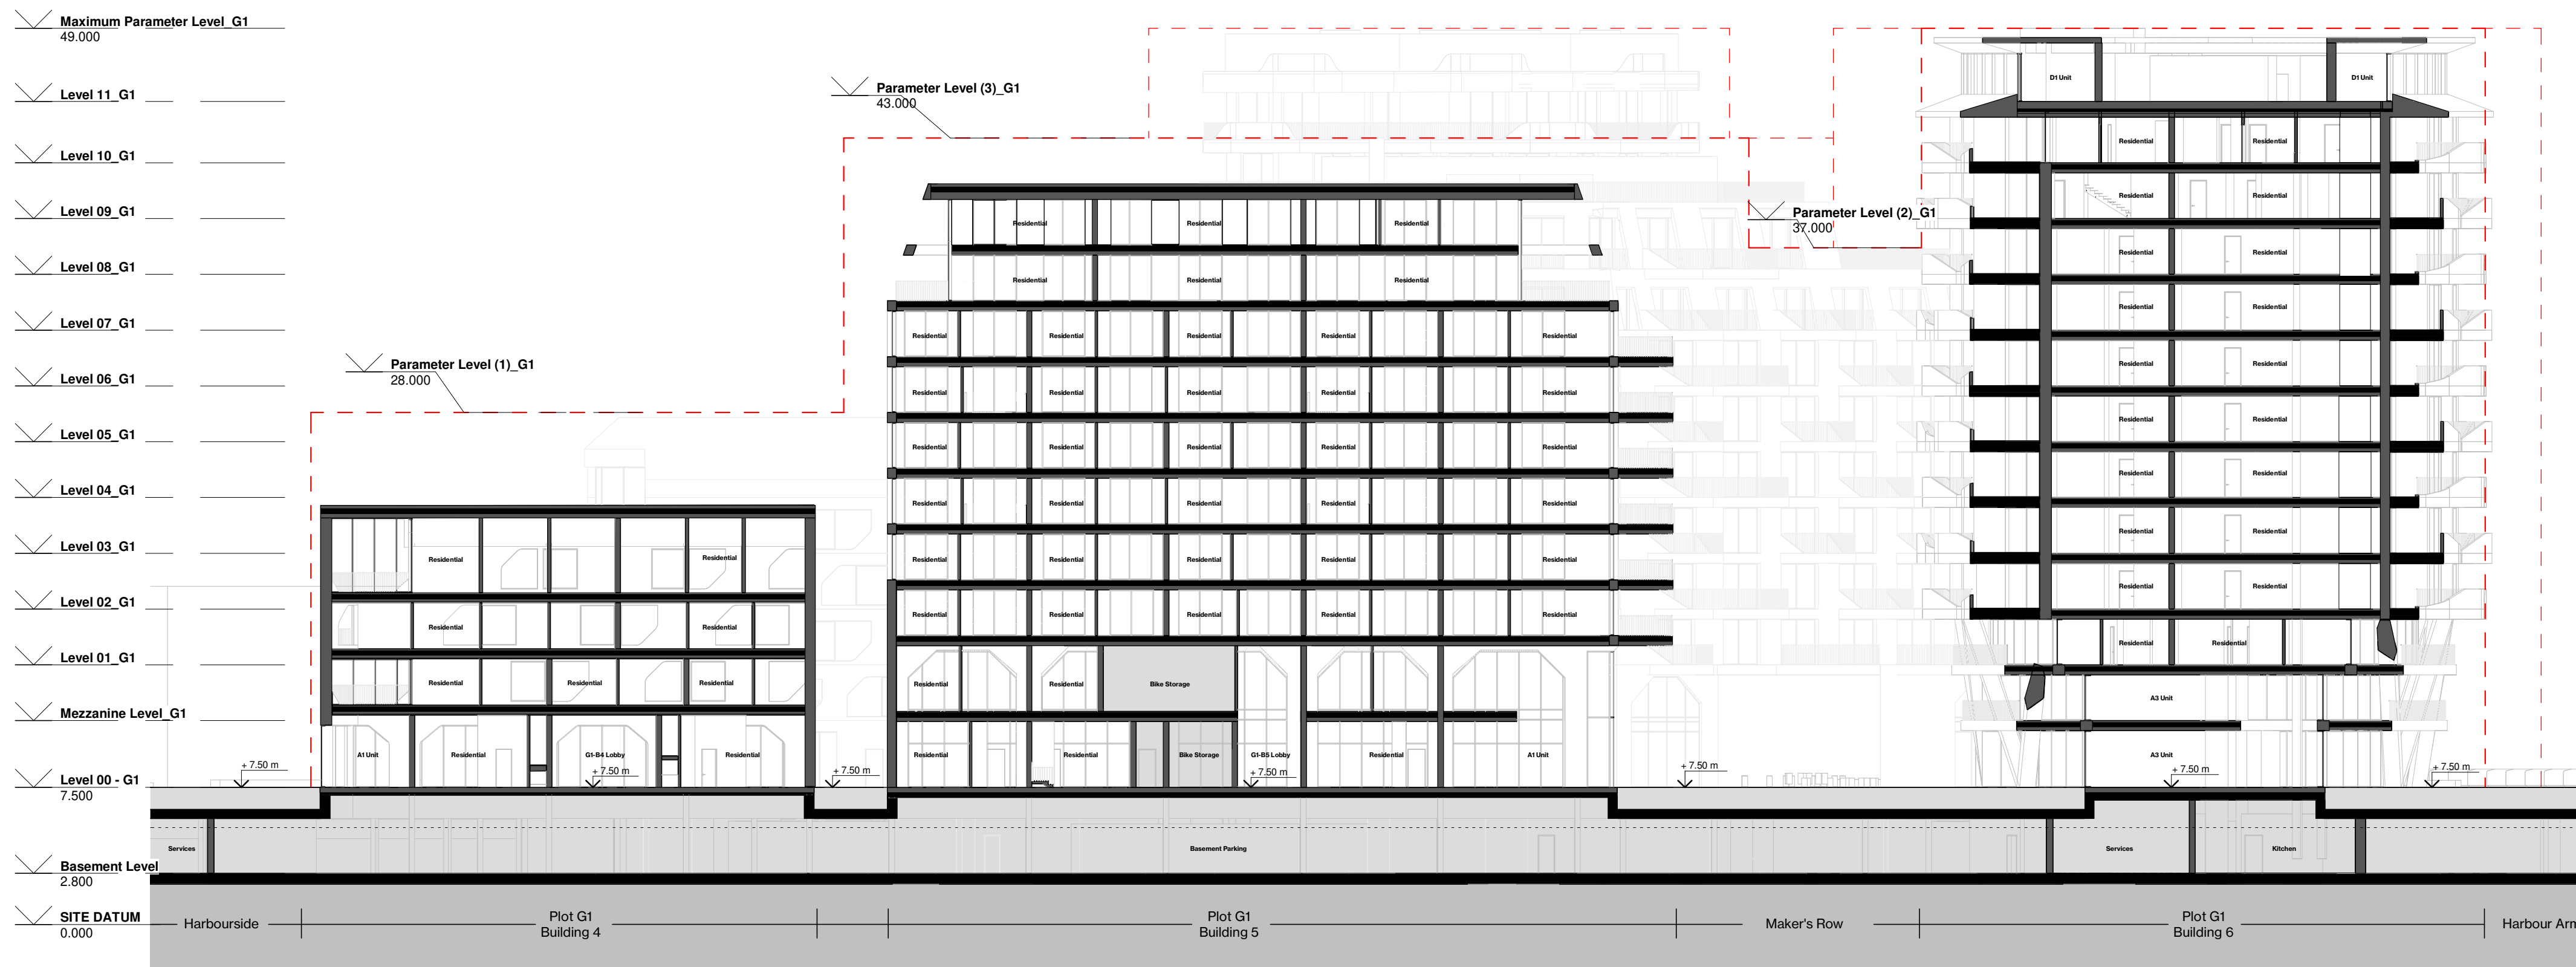

Section BB, Plot G
1 : 250

Dimensions govern. Do not scale drawings.
All dimensions are in millimeters unless noted otherwise.
All dimensions shall be verified on site before proceeding.
All discrepancies to be notified in writing to A IS FOR


This drawing is to be read in conjunction with all relevant architectural and engineers information.
All rights reserved. © A is for Architecture Ltd.
Area measurements must not be taken to represent contractual documentation.

NOTE UK Projects only:
This drawing may contain data under lease from Ordnance Survey. Unauthorized reproduction infringes

0m 2.5 12.5 Scale 1_ 250

KEY
- - - PLOT F1, G1, H BOUNDARY

March 2024 Planning Application AISFOR AISFOR
REV DATE AMENDMENTS CHECKED ISSUED BY TO

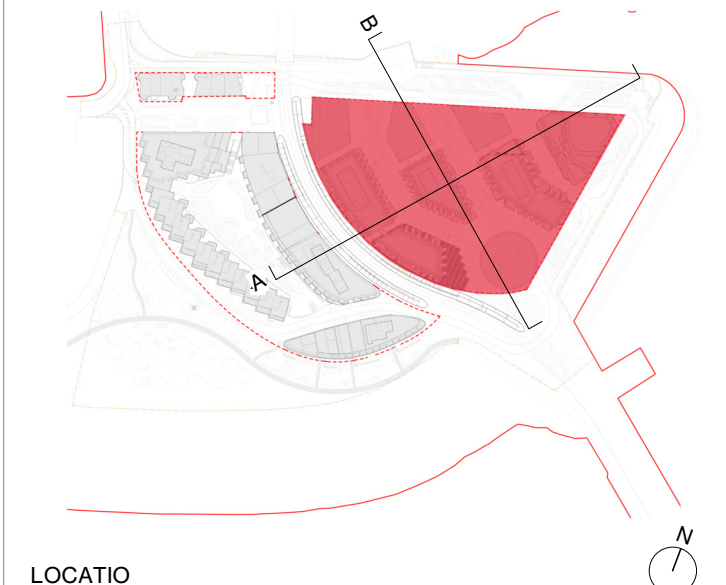

LOCATIO

A IS FOR _

Unit 209, 202-213, Mare Street Studios, E8 3LY

Tel: +44 (0) 7746 274633

www.aisfor.co

hello@aisfor.co



CLIENT

project Plot F-G-H

number 008

drawing Proposed Plot G1 Sections

scale As indicated @ A1

status Planning Submission

date March 2024

drawn AISFOR checked AISFOR

drawing no rev no

008-AISF-PL-60-1321 -