

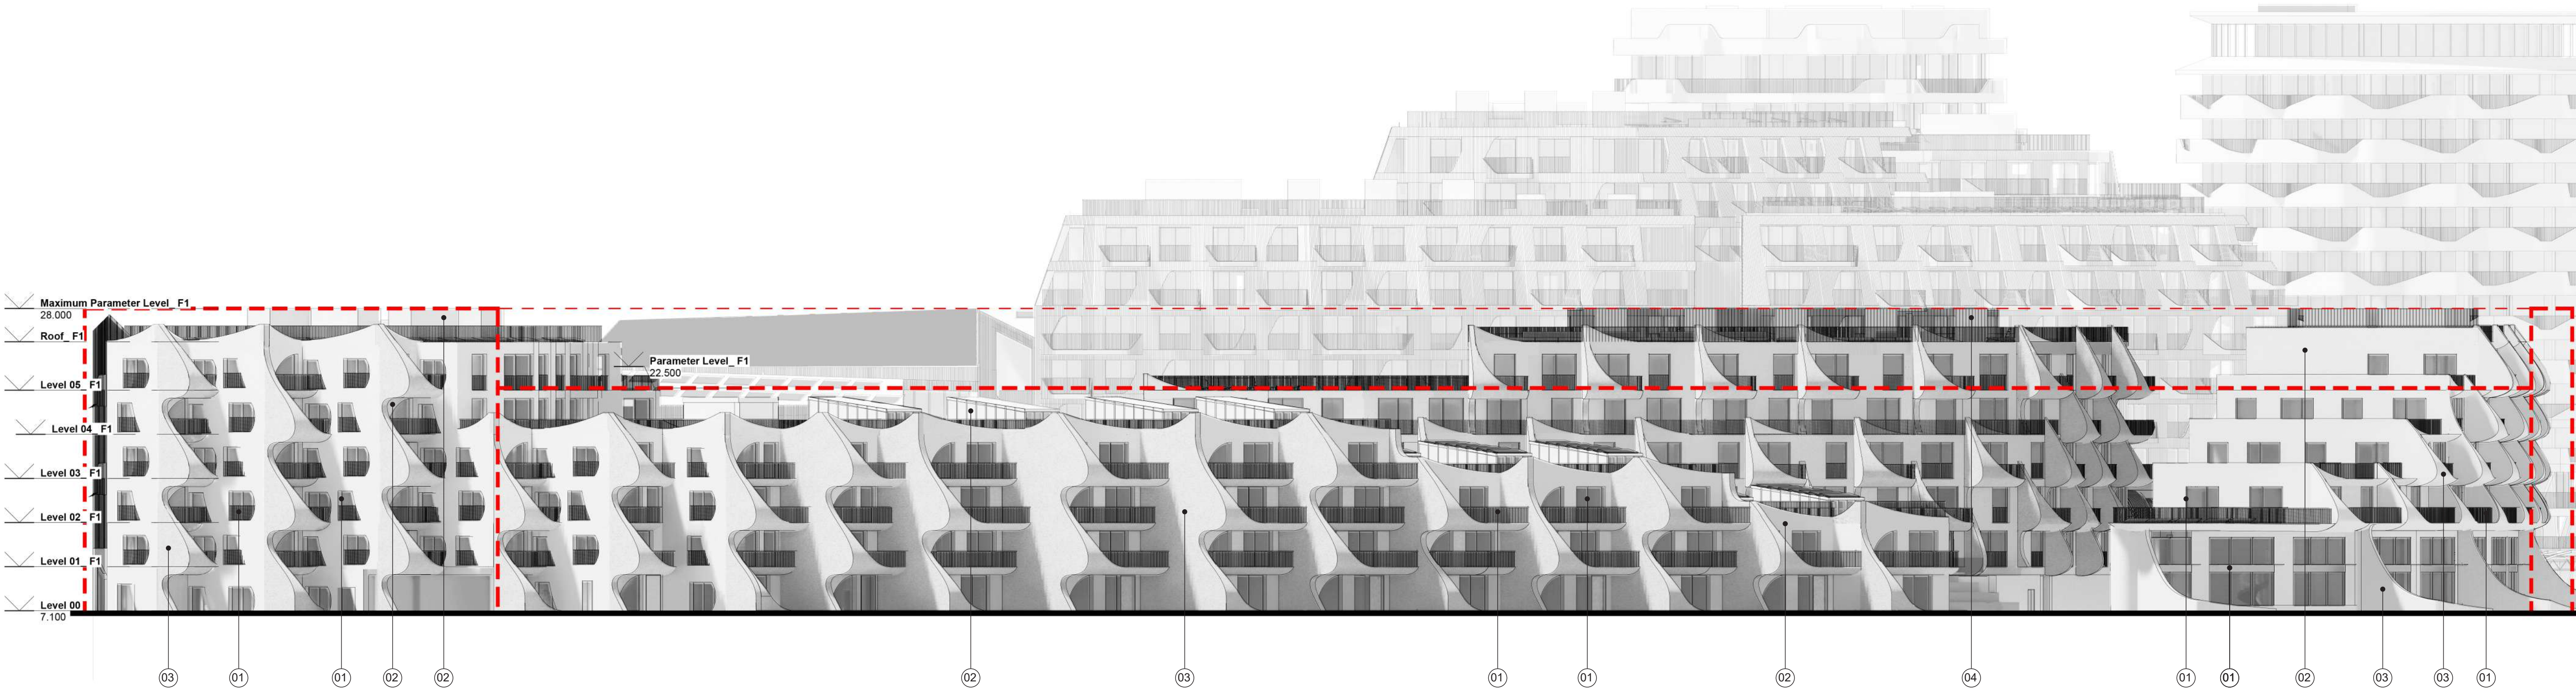


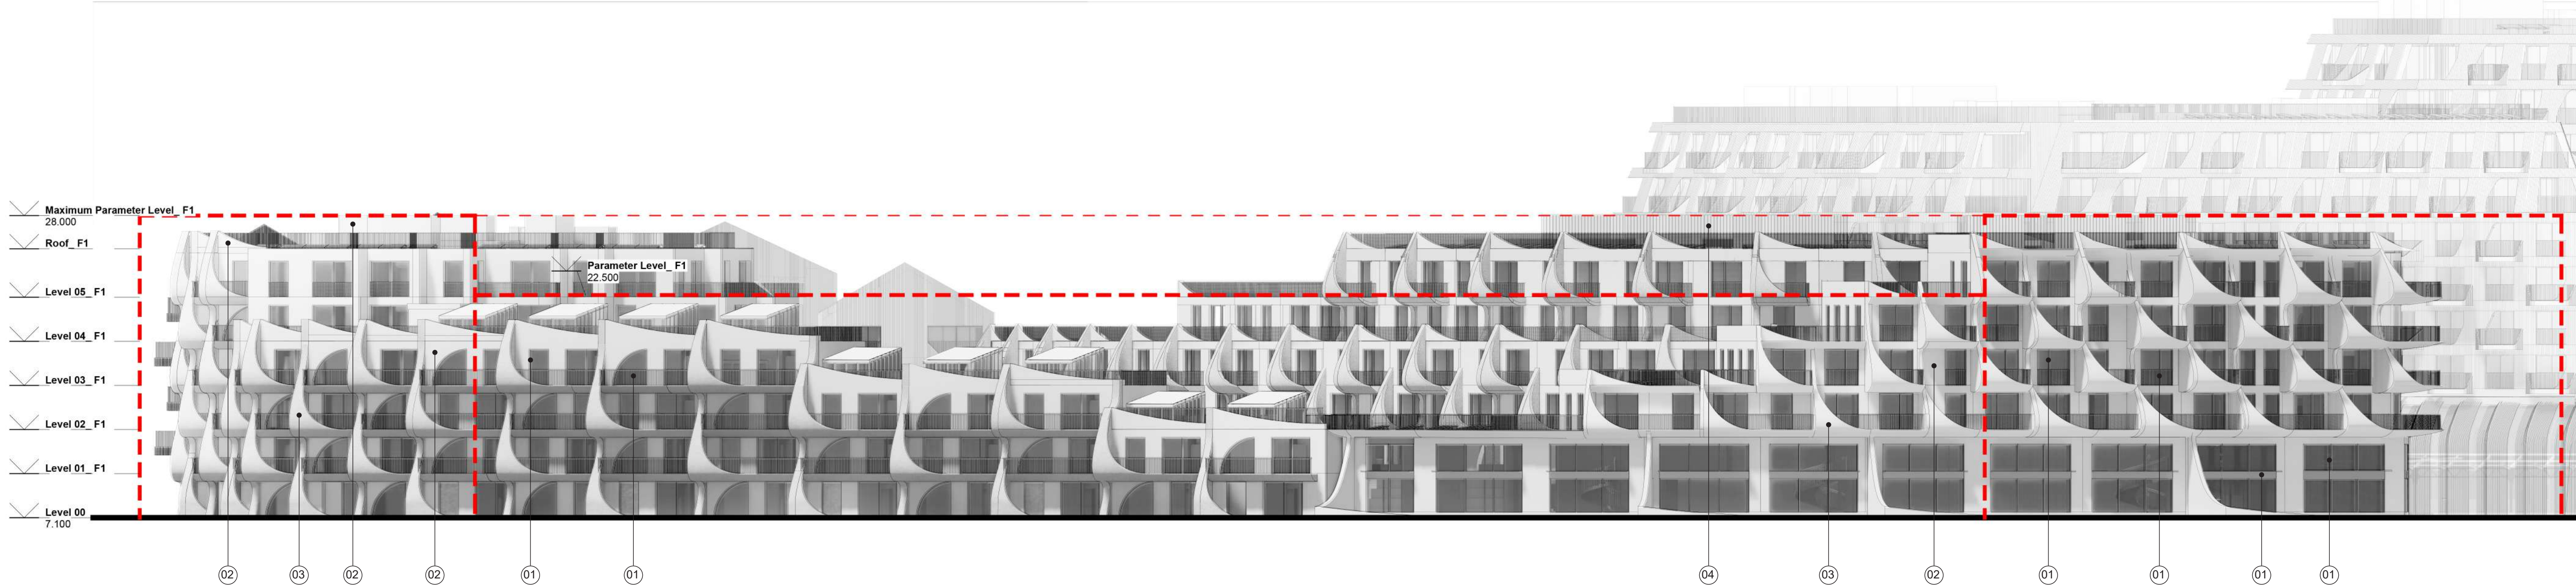

Dimensions govern. Do not scale drawings.
All dimensions are in millimeters unless noted otherwise.
All dimensions shall be verified on site before proceeding.
All discrepancies to be notified in writing to A IS FOR


This drawing is to be read in conjunction with all relevant architectural and engineers information.
All rights reserved. © A is for Architecture Ltd.
Area measurements must not be taken to represent contractual documentation.

UK Projects only:
This drawing may contain data under lease from Ordnance Survey. Unauthorized reproduction infringes crown copyright.

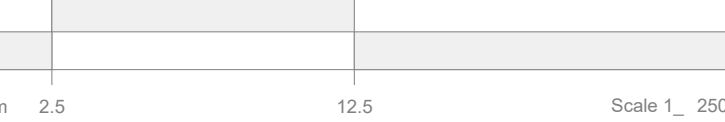

- KEY
- FACADE
- 01 LIGHT GREY/BLEU ANODISED ALUMINIUM
 - 02 WHITE SMOOTH PRECAST CONCRETE PANELS
 - 03 WHITE TEXTURED PRECAST CONCRETE PANELS
 - 04 METAL SCREEN ENCLOSURE

REV	DATE	AMENDMENTS	AI SFOR CHECKED BY	AI SFOR ISSUED TO
-	March 2024	Planning Application		

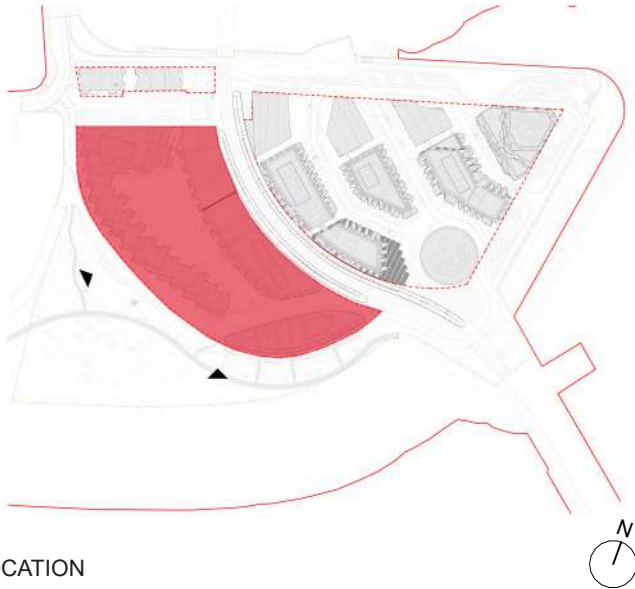

LOCATION

A IS FOR _

Unit 209, 202-213, Mare Street Studios, E8 3LY

Tel: +44 (0) 7746 274633

www.aisfor.co

hello@aisfor.co



CLIENT			
project	Plot F-G-H		
number	008		
drawing title	Proposed Plot F1 Elevations		
scale	1 : 1500 @ A1		
status	Planning Submission		
date	March 2024		
drawn by	AISFOR	checked by	AISFOR
drawing no		rev no	

008 -AISF-PL-60-1202 -