


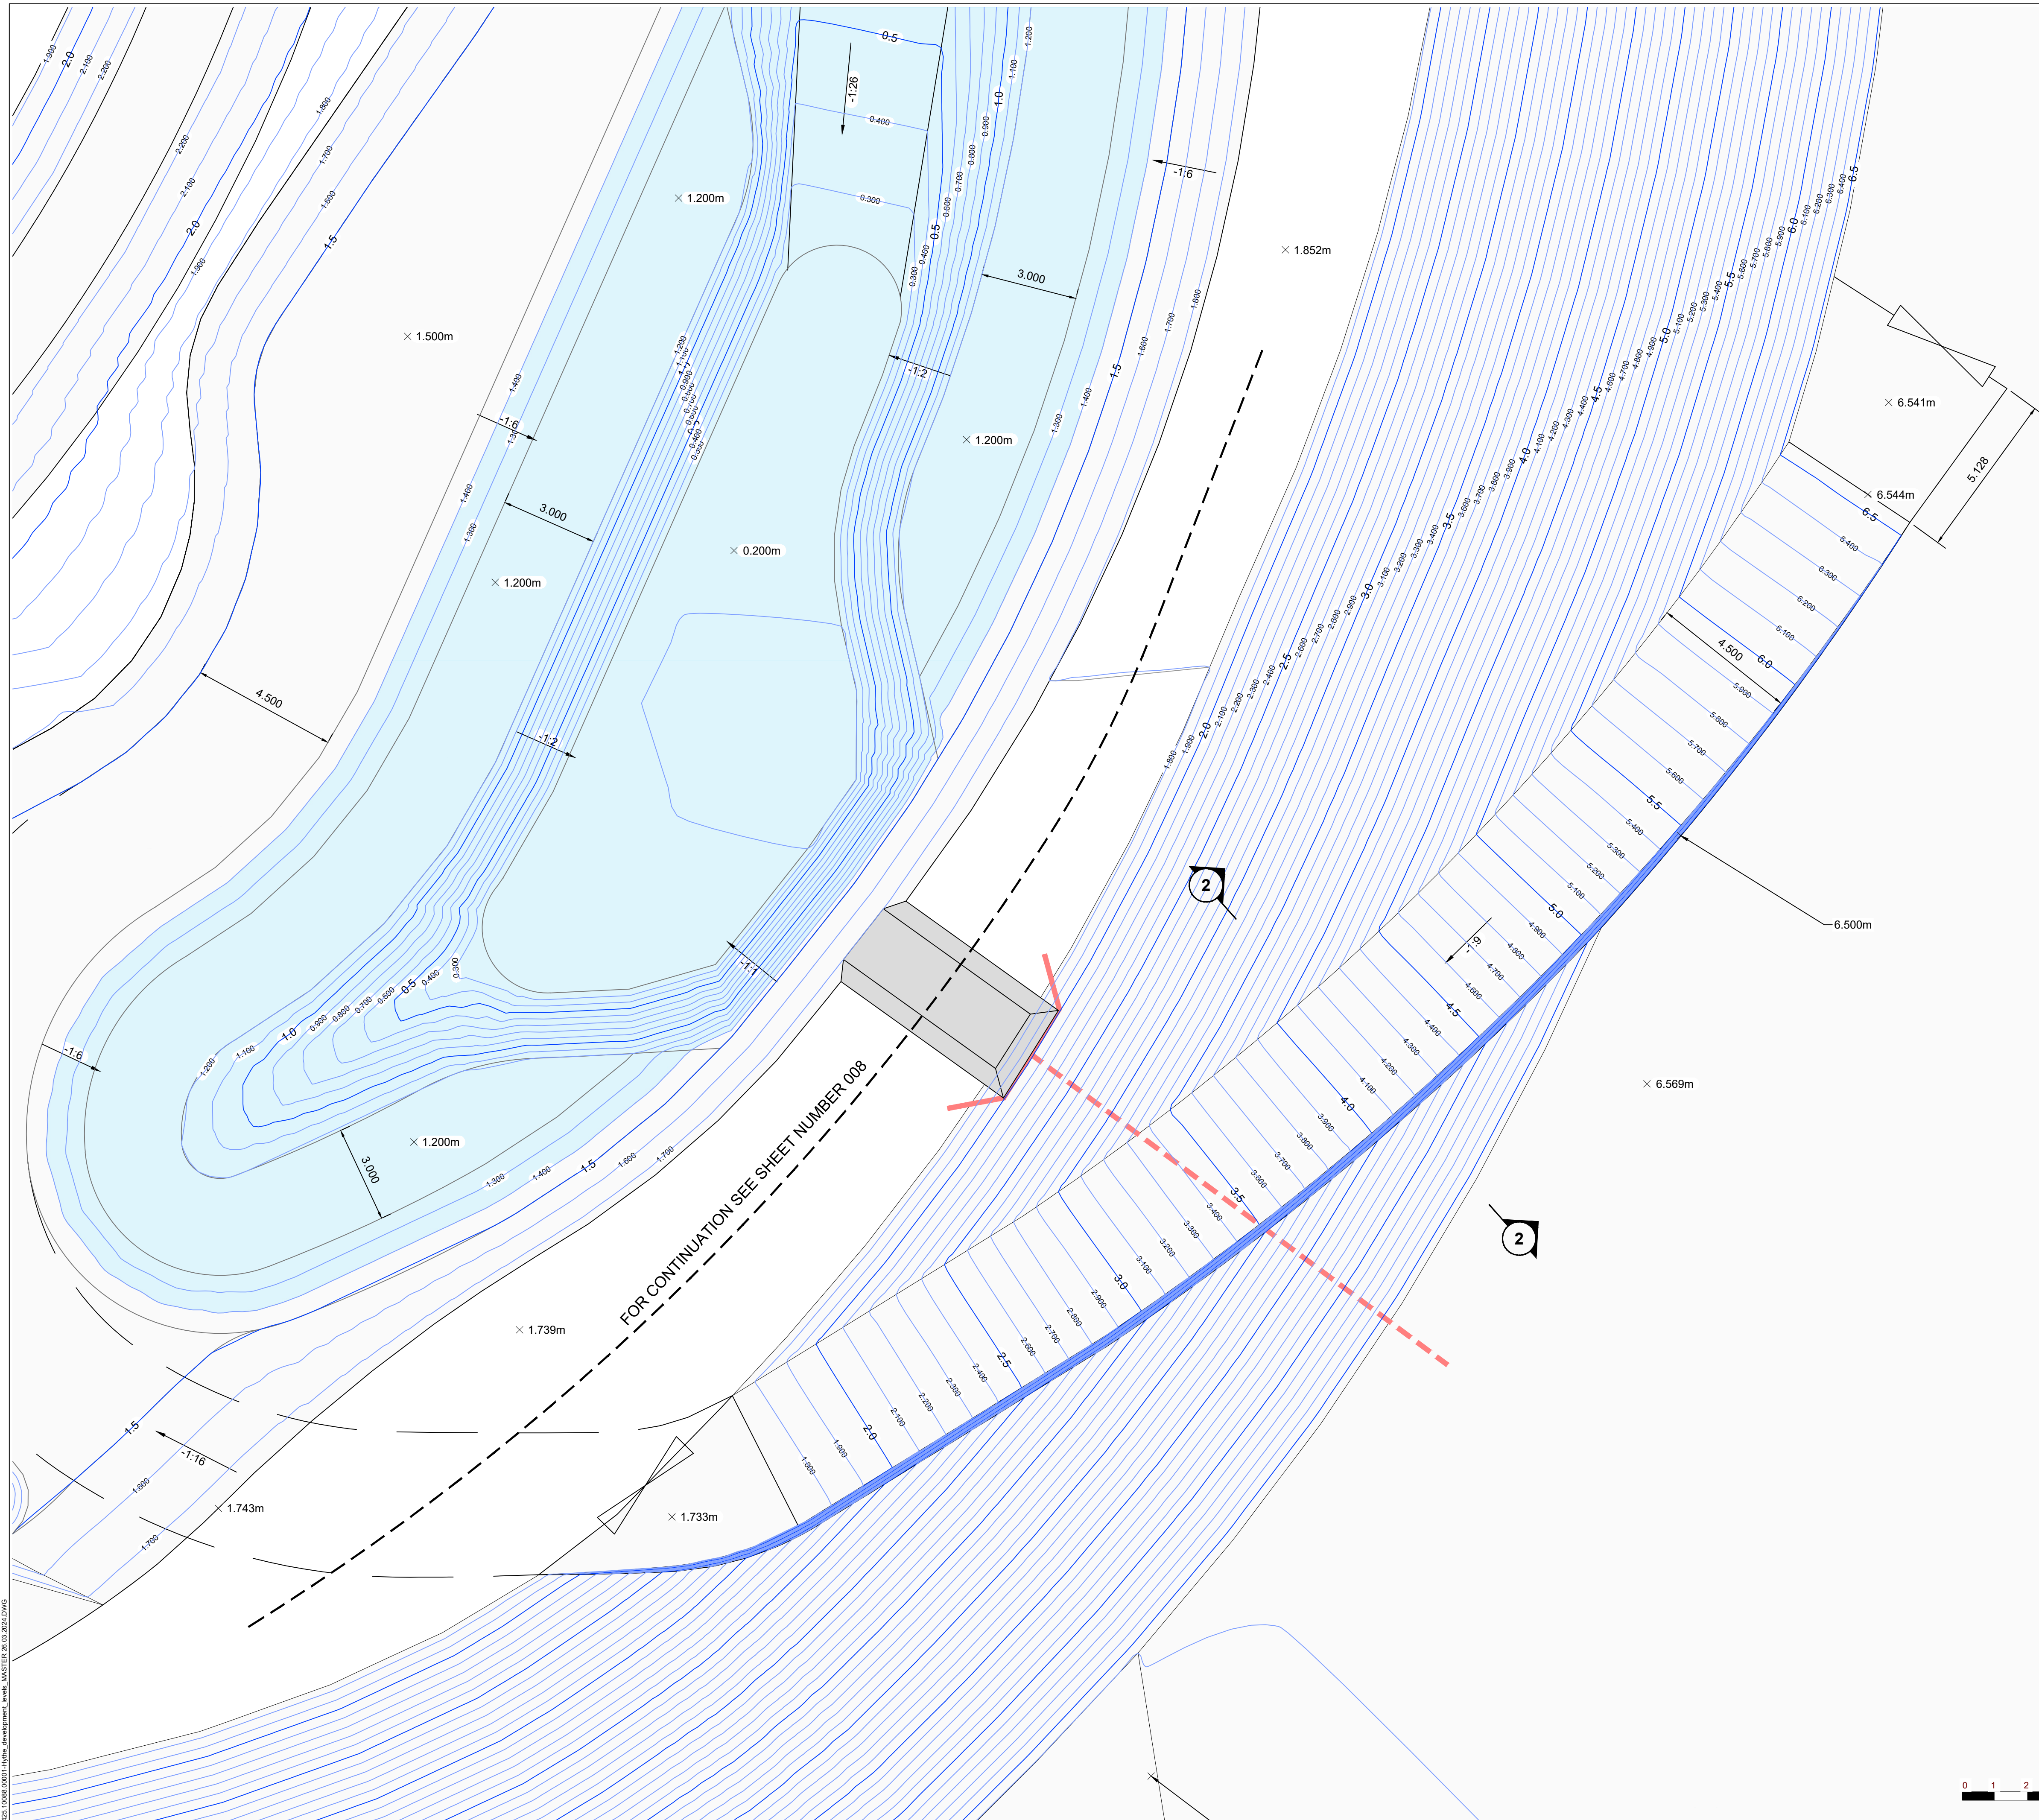

NOTES

SURVEY CARRIED OUT BY SLR CONSULTING LTD 28-30th
MAY 2019.

TOPOGRAPHICAL SURVEY INFORMATION SHOWN ON THIS
DRAWING IS BASED UPON THE ORDNANCE SURVEY NATIONAL
GRID HEIGHT AND PLAN DATUM DERIVED BY
THE U.P.S. (1957).

THE ACCURACY OF THIS SURVEY IS COMMENSURATE WITH
THE DRAWING SCALE SPECIFIED WITHIN THE TITLE BLOCK.
CHECK ALL CRUCIAL DIMENSIONS ON-SITE.

SERVICES INCLUDING MANHOLES AND TELEPHONE POSTS
HAVE BEEN SURVEYED WHERE FOUND.

WHILE EVERY EFFORT HAS BEEN MADE TO INCLUDE ALL
EXISTING SURFACE, SOME FEATURES MAY NOT BE SHOWN IF
THEY ARE CONCEALED AT THE TIME OF SURVEY (e.g. AREA
OVERGROWN/TOPCKLIES).

TOPOGRAPHICAL SURVEY INFORMATION SHOWN IN GREY TANS
WAS DRAWN REFERENCE: *Topographical Surveying* (Fishing
News Books) 1997.


TD

LEGEND

- | | |
|---|--|
|  | PROPOSED MAJOR CONTOURS AT 500mm INTERVALS |
|  | PROPOSED MINOR CONTOURS AT 100mm INTERVALS |
|  | INDICATIVE VEHICLE ROUTE |
|  | PERMANENT WATER |
|  | PROPOSED HEADWALL |

2	PS	IMR	3/24	GENERAL UPDATE.
1	PS	IMR	2/24	GENERAL UPDATE.
0	PS	IMR	7/23	PRELIMINARY ISSUE.

Revision	By	Chk'd By	Date	Comments
----------	----	----------	------	----------

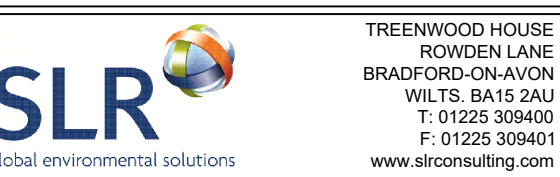

Site
MARTELLO LAKES,
HYTHE, KENT

Drawing Title
**PROPOSED LAYOUT
RAMPED ACCESS
DETAIL SHEET 2**

Title 100 @ A1	Date JUNE 2023
Drawing Number 009	Revision 2

