


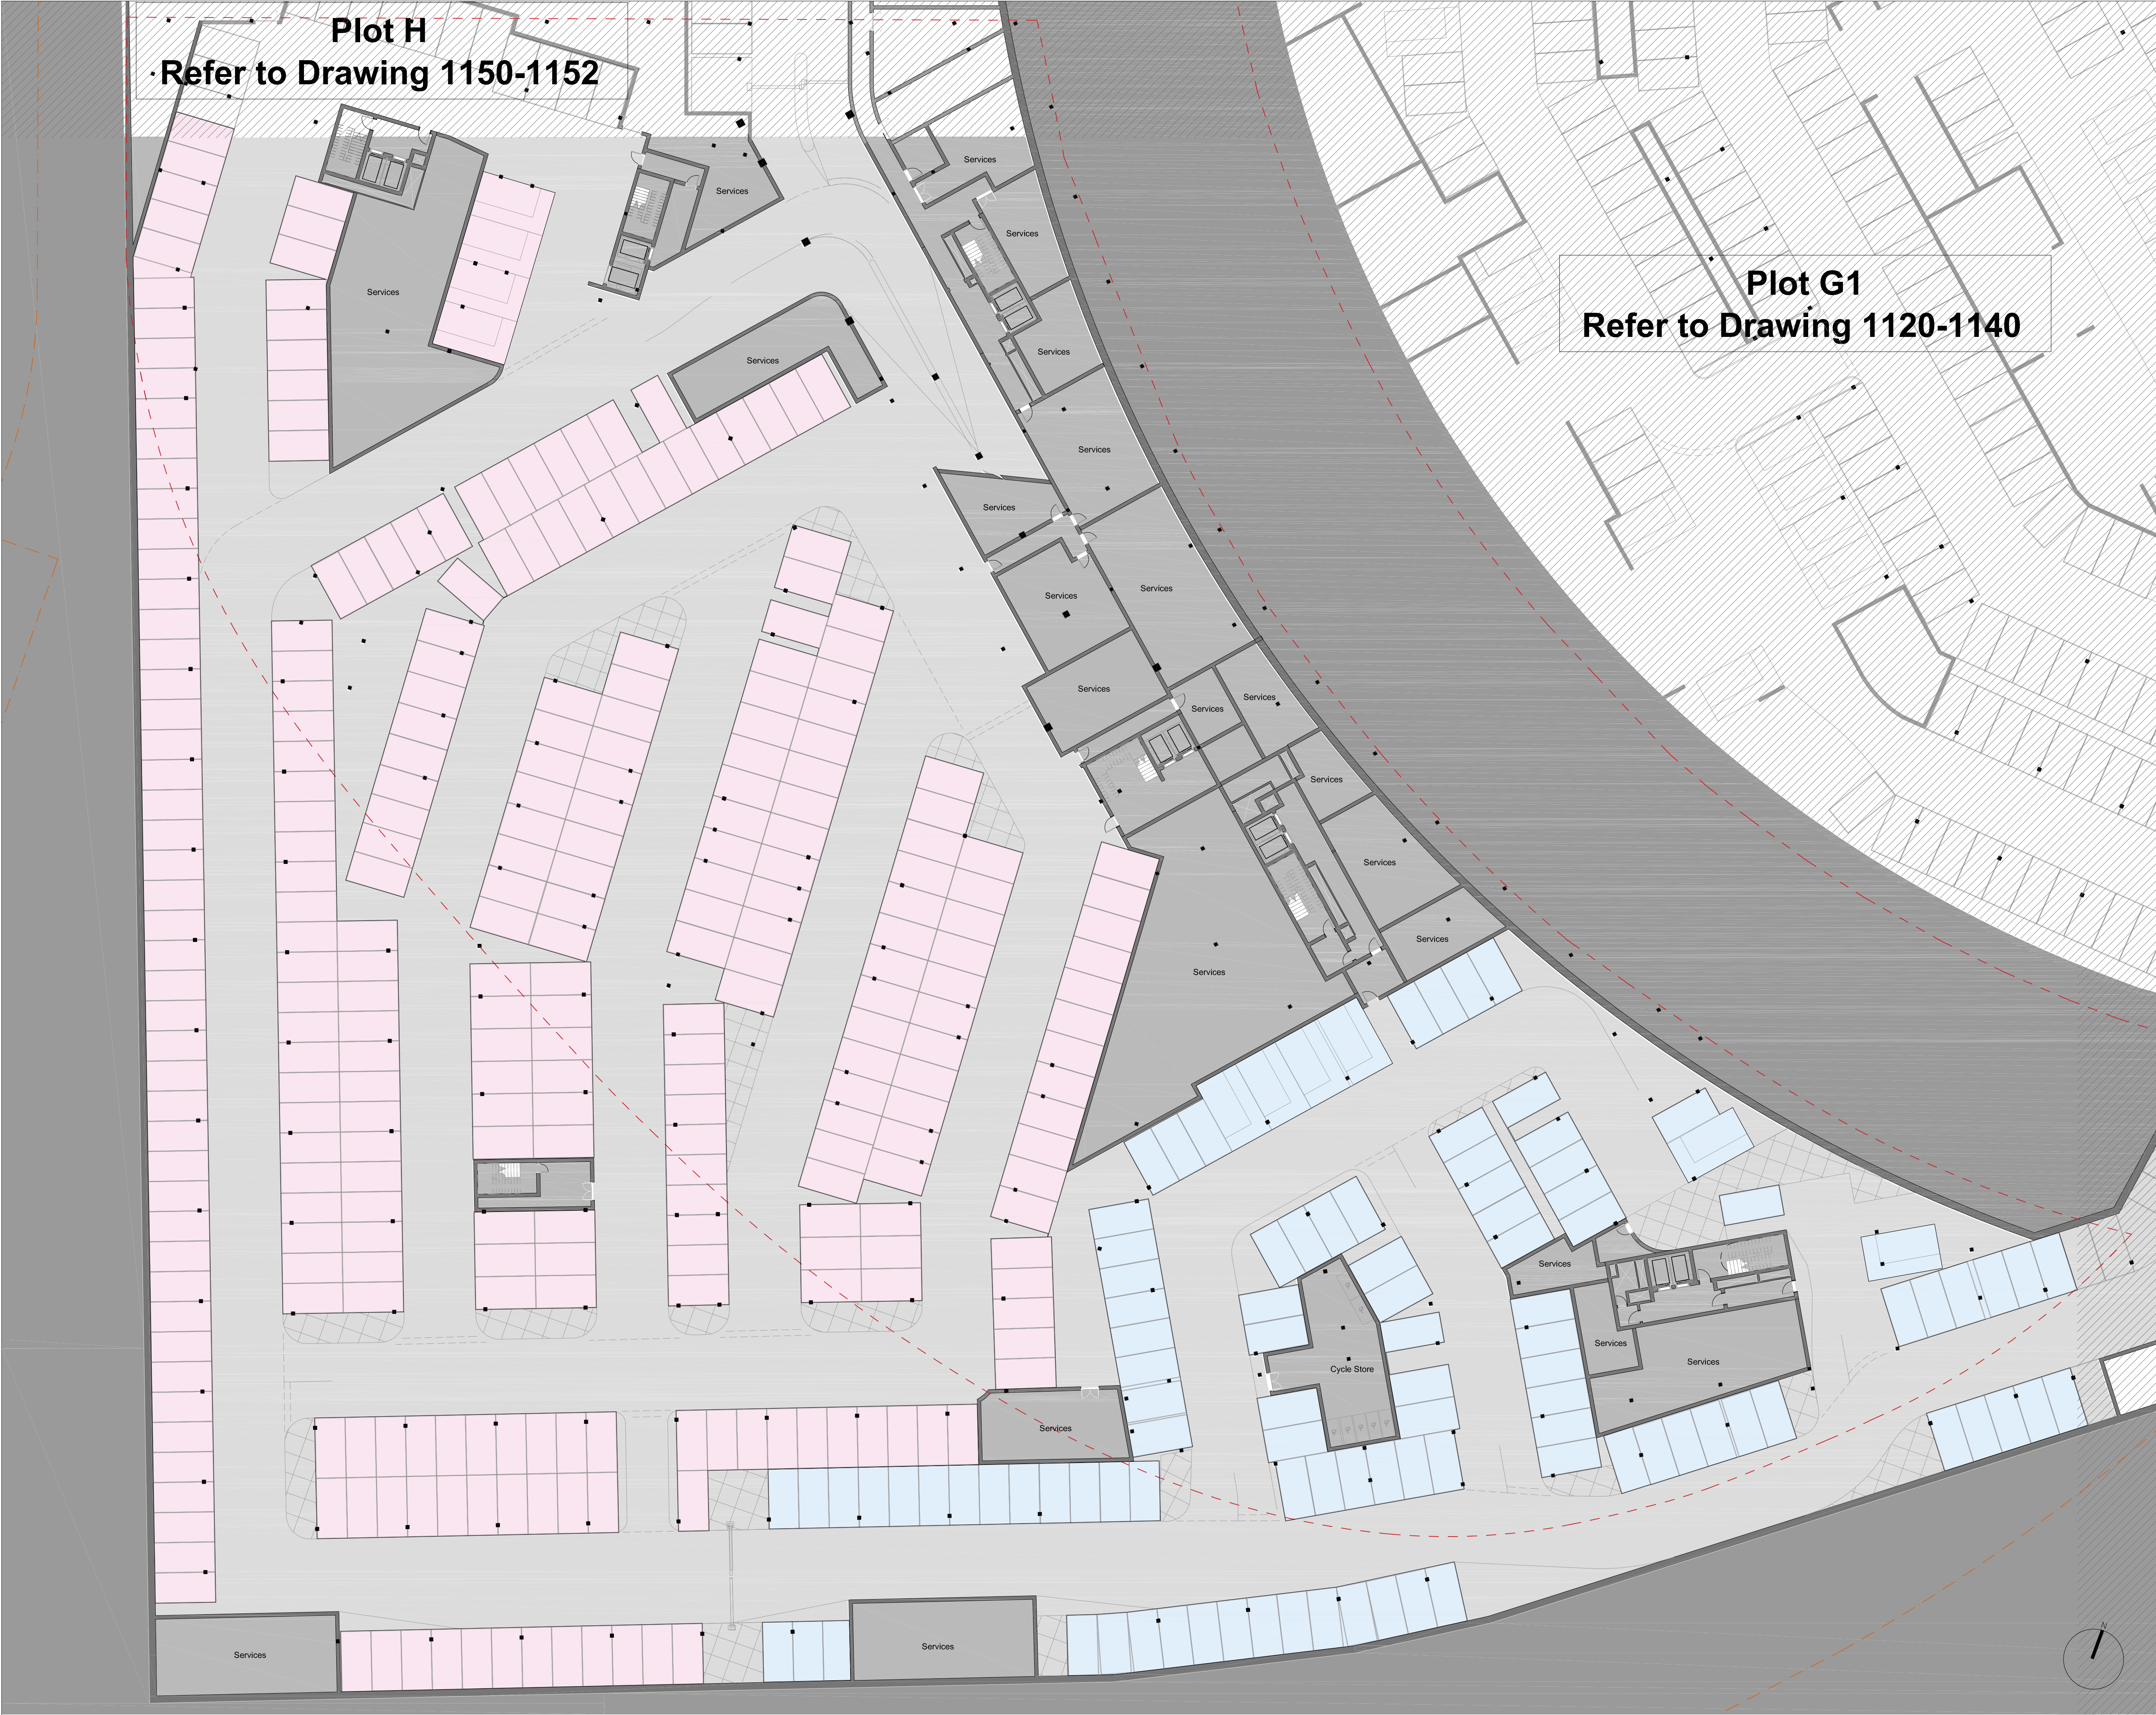

Plot H
Refer to Drawing 1150-1152


Plot G1
Refer to Drawing 1120-1140

Dimensions govern. Do not scale drawings.
All dimensions are in millimeters unless noted otherwise.
All dimensions shall be verified on site before proceeding.
All discrepancies to be notified in writing to A IS FOR

This drawing is to be read in conjunction with all relevant
architectural and engineers information.
All rights reserved. © A is for Architecture Ltd.
Area measurements must not be taken to represent
contractual documentation.

UK Projects only:
This drawing may contain data under lease from
Ordnance Survey. Unauthorized reproduction infringes
crown copyright.

NOTES

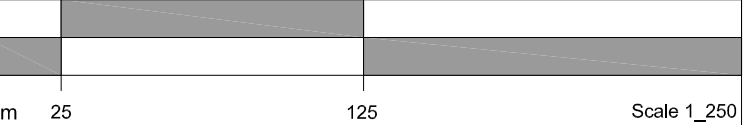


KEY

- - - PLOT F1, G1, H BOUNDARY

- Back of house / Servicing
- Residential Parking
- Public Parking

March 2024	Planning Application	AISFOR	AISFOR
REV	DATE	AMENDMENTS	CHECKED ISSUED BY TO

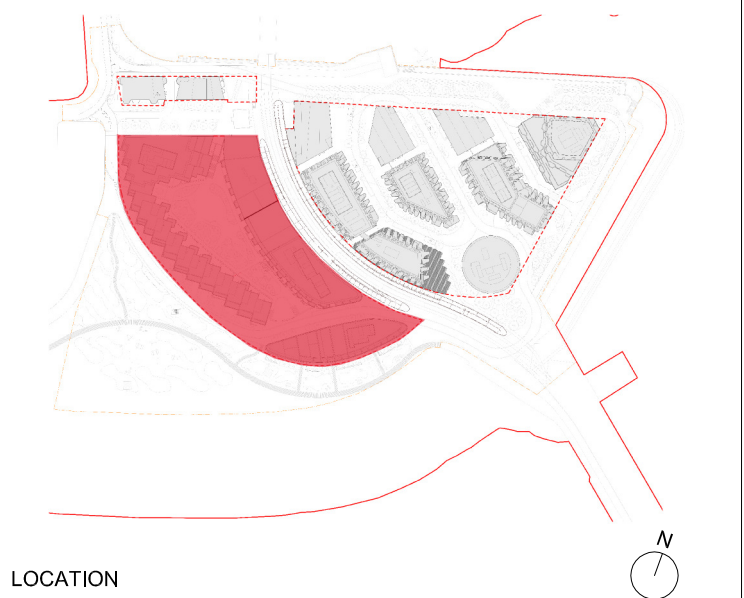

A IS FOR _____

Unit 209, 202-213, Mare Street Studios, E8 3LY
Tel: +44 (0) 7746 274633
www.aisfor.co hello@aisfor.co



CLIENT	Plot F-G-H
project	008
number	Proposed Plot F1 Basement Plan
drawing title	As indicated @ A1
scale	Planning Submission
status	March 2024
date	AISFOR checked by AISFOR
drawn by	rev no
drawing no	

008 -AISF-PL-60-1110