


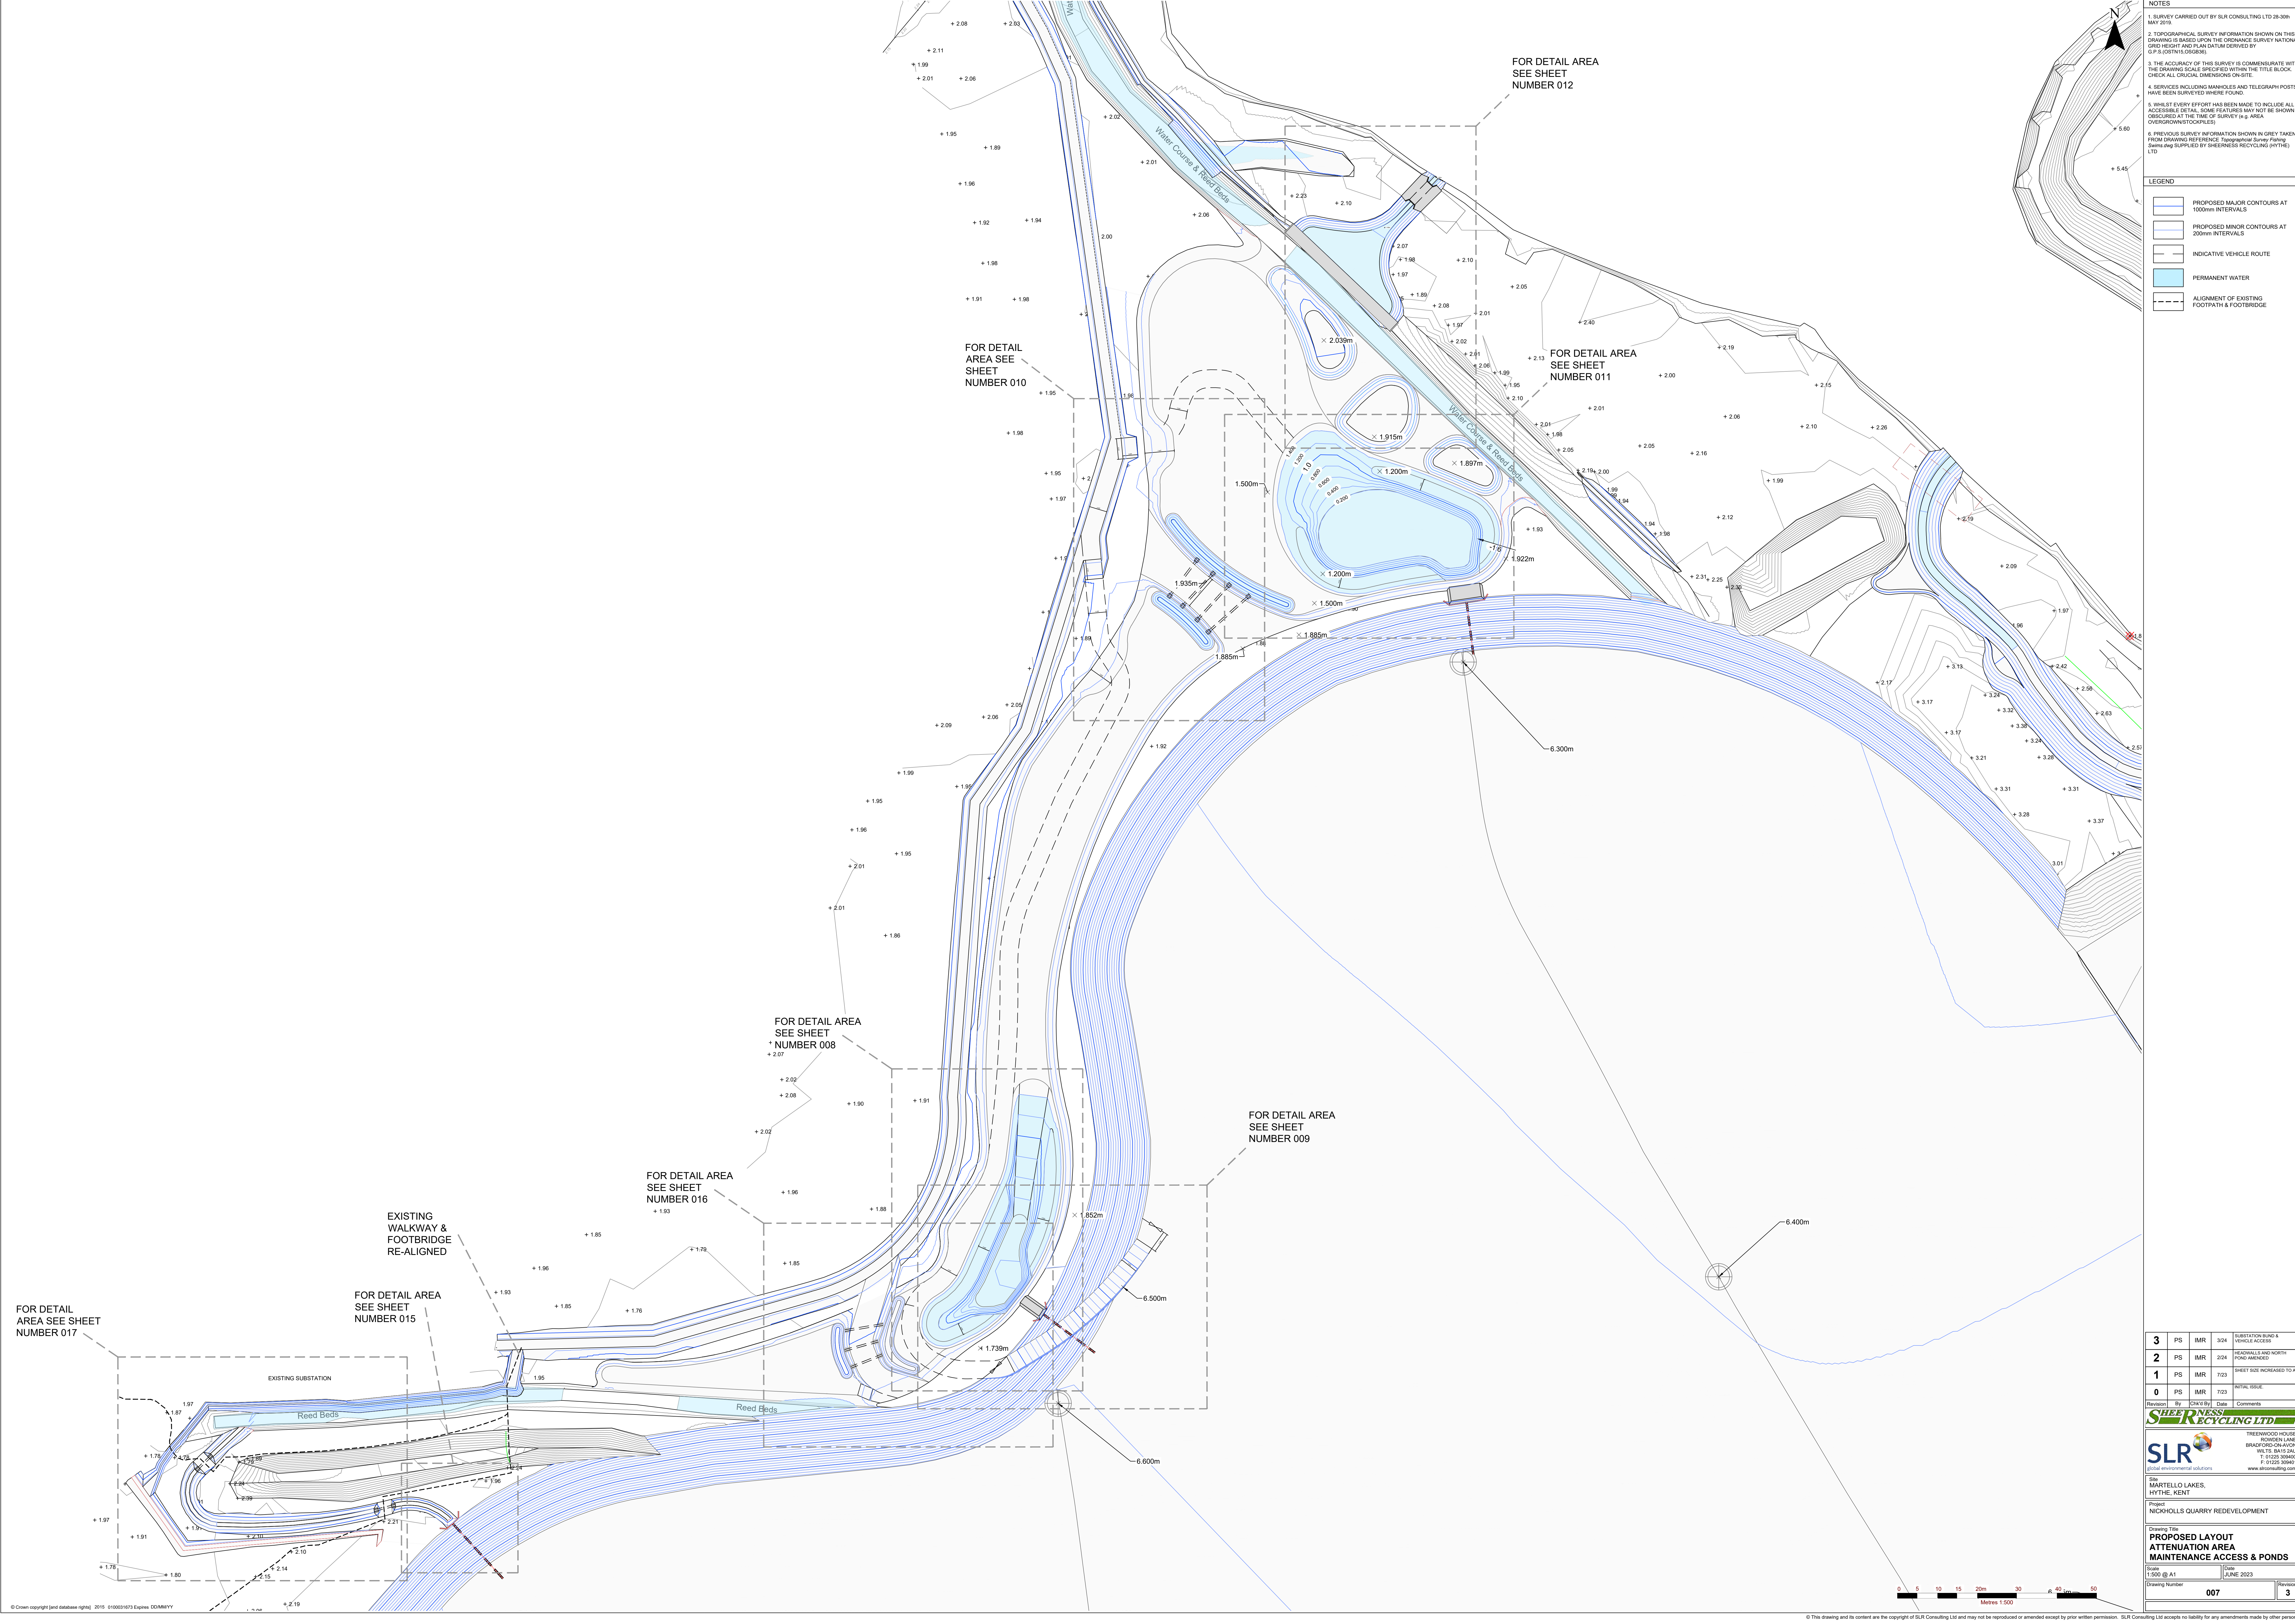

NOTES

1. SURVEY CARRIED OUT BY SLR CONSULTING LTD 28-30th MAY 2019

2. TOPOGRAPHICAL SURVEY INFORMATION SHOWN ON THIS DRAWING IS BASED UPON THE ORDNANCE SURVEY NATIONAL GRID HEIGHT AND PLAN DATUM DERIVED BY O.P. 9.1 (2015/05/28/09)

3. THE ACCURACY OF THIS SURVEY IS COMMENSURATE WITH THE DRAWING SCALE SPECIFIED WITHIN THE TITLE BLOCK. CHECK ALL CRUCIAL DIMENSIONS ON SITE.

4. SERVICES INCLUDING MANHOLES AND TELEGRAPH POSTS HAVE BEEN SURVEYED WHERE FOUND.

5. WHILST EVERY EFFORT HAS BEEN MADE TO INCLUDE ALL ACCESSIBLE DETAIL, SOME FEATURES MAY NOT BE SHOWN IF OBLSCURED AT THE TIME OF SURVEY (e.g. AREA OVERGROWN/STOCKPILES)

6. PREVIOUS SURVEY INFORMATION SHOWN IN GREY TAKEN FROM DRAWING REFERENCE: Topographical Survey Floting Series map SUPPLIED BY SHEERNESS RECYCLING (HYTHE) LTD

- LEGEND**
- PROPOSED MAJOR CONTOURS AT 1000mm INTERVALS
 - PROPOSED MINOR CONTOURS AT 200mm INTERVALS
 - INDICATIVE VEHICLE ROUTE
 - PERMANENT WATER
 - ALIGNMENT OF EXISTING FOOTPATH & FOOTBRIDGE

3	PS	IMR	3/24	SUBSTATION ROAD & VEHICLE ACCESS
2	PS	IMR	2/24	RECOGNITION AND NORTH
1	PS	IMR	7/23	SHEET SIZE INCREASED TO A3
0	PS	IMR	7/23	INITIAL ISSUE
Revision By Chkd By Date Comments				
SHEERNESS RECYCLING LTD				
Global environmental solutions				
SLR				
TREETHROOD HOUSE, HAYWARD LAKE, BRISTOL/CHORLTON, WILTS. BA15 2AU, T: 01225 309400, F: 01225 309401, www.slr.co.uk				
Site: MARTELLO LAKES, HYTHE, KENT				
Project: NICKHOLLS QUARRY REDEVELOPMENT				
Drawing Title: PROPOSED LAYOUT ATTENUATION AREA MAINTENANCE ACCESS & PONDS				
Scale: 1:500 @ A1	Date: JUNE 2023		Revision	
Drawing Number: 007			3	