




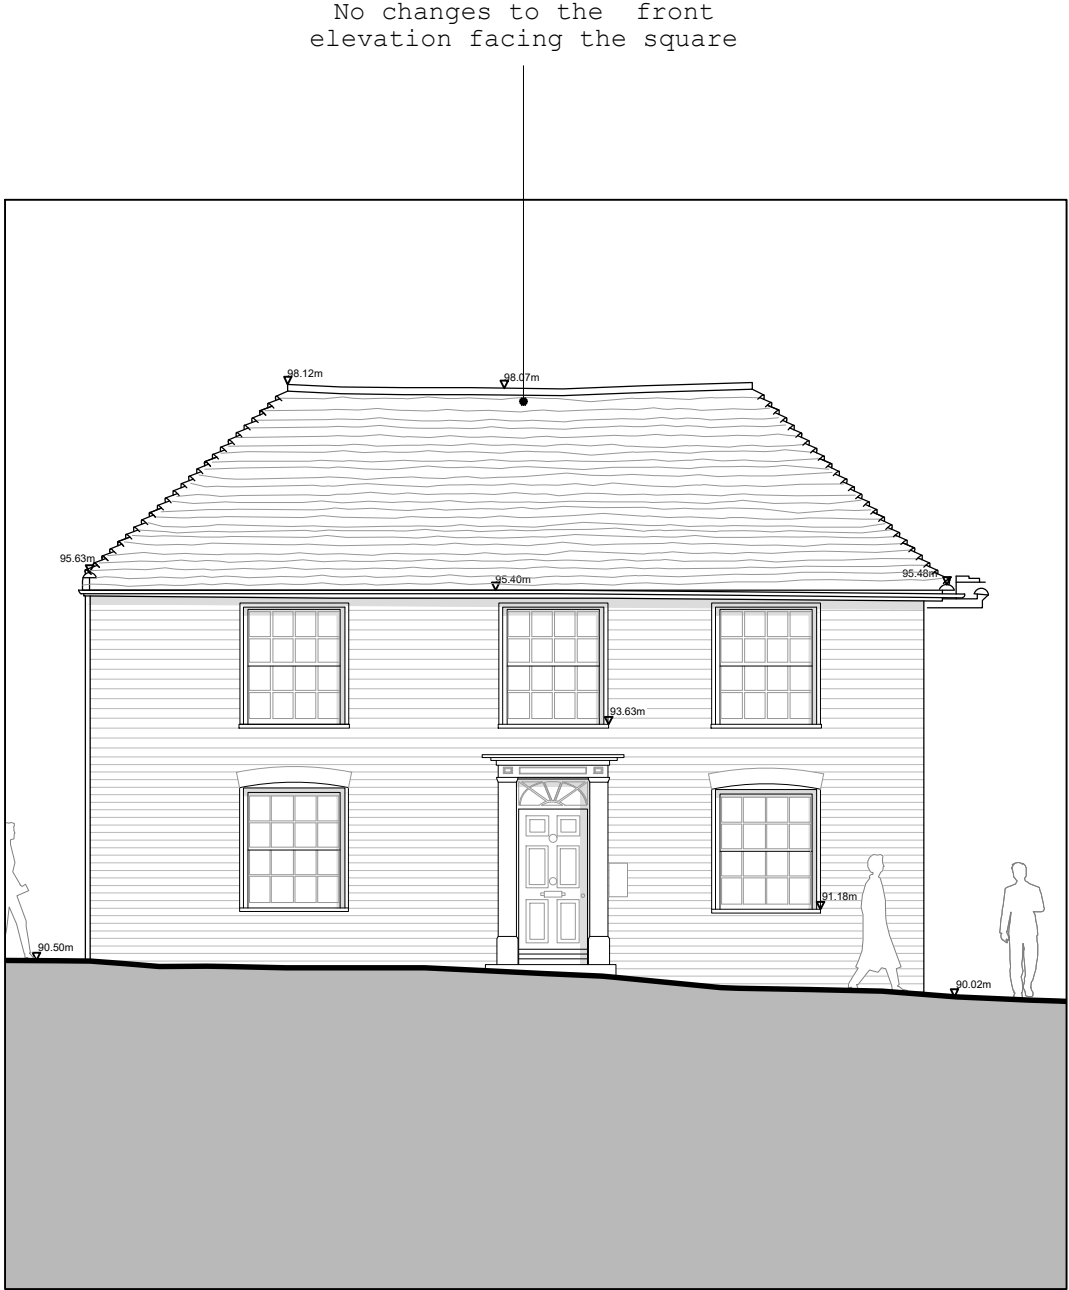

Elevation A-A @ 1:100

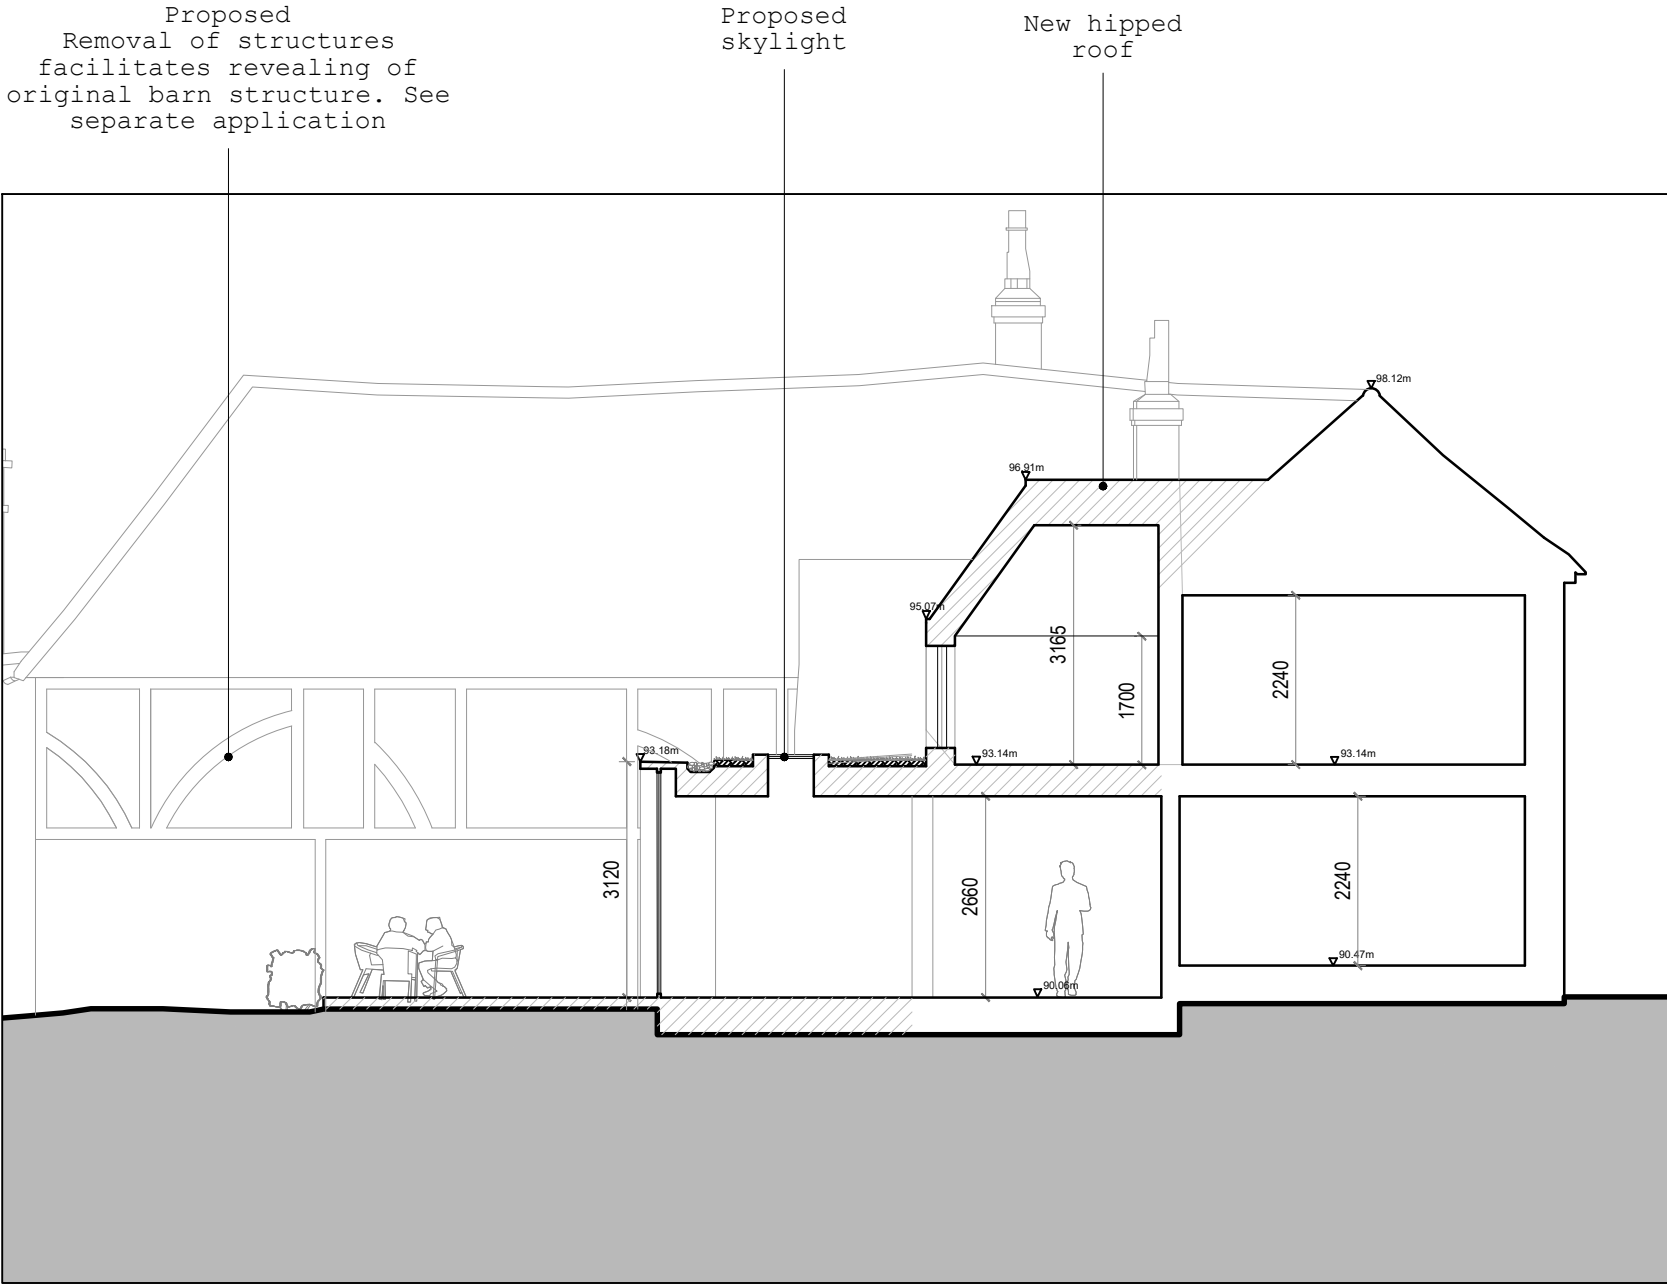


Elevation B-B @ 1:100

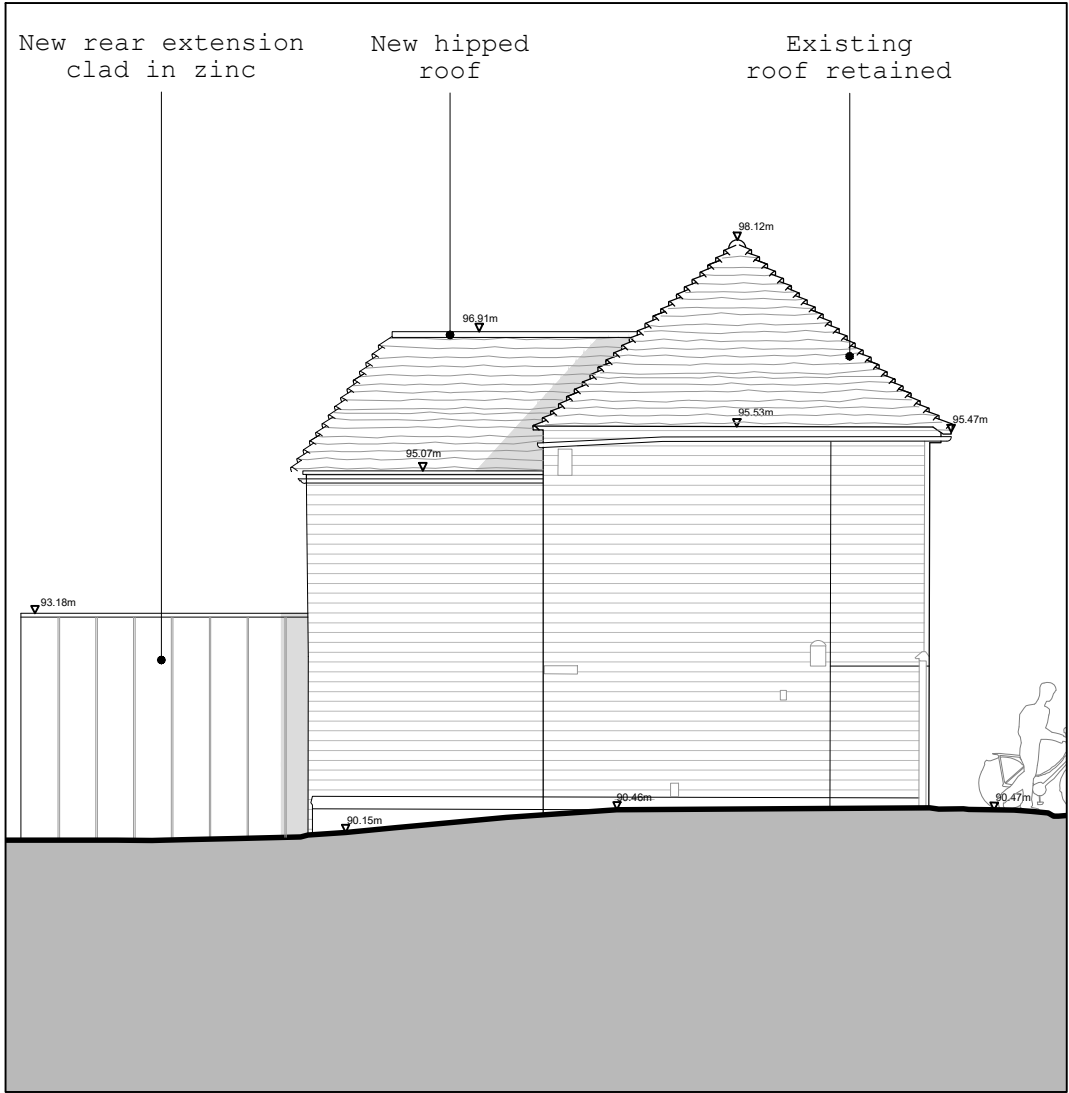


Elevation C-C @ 1:100



Elevation D-D @ 1:100

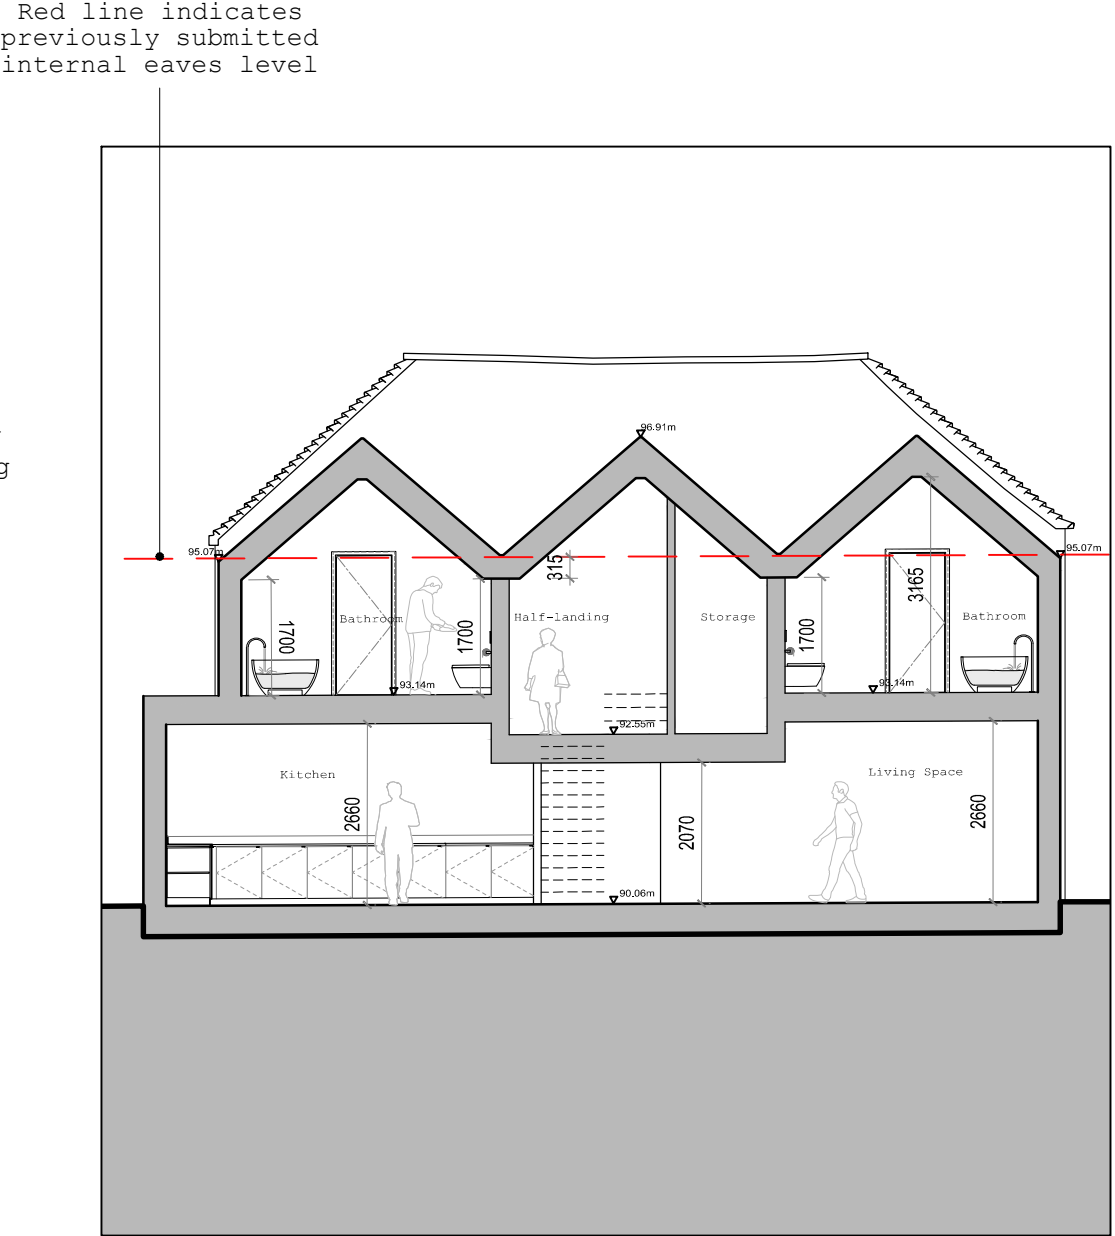

Elevation E-E @ 1:100

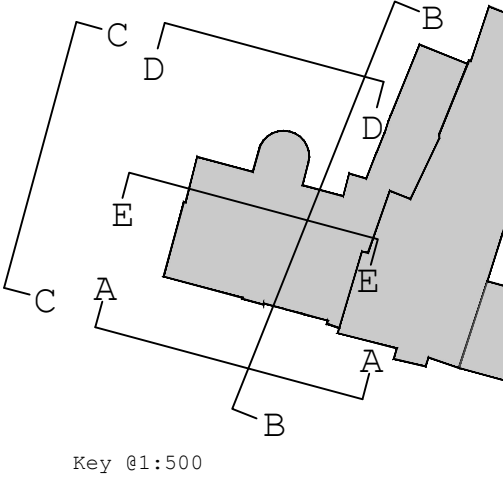

P1 Changes following further consultation with the conservation officer AB 30.01.24
P2 Rear extension roof & eaves line lowered AB 20.05.24

Hollaway

London | 10a Acton Street | London | WC1X 9NG
T +44 (0) 20 7096 5425 | E london@hollawaystudio.co.uk | W www.hollawaystudio.co.uk
Kent | The Tramway Stables | Ramport Road | Hythe | Kent | CT21 5BG
T +44 (0)1303 260 515 | E kent@hollawaystudio.co.uk | W www.hollawaystudio.co.uk

Project | WISE FOLLIES
ELHAM, CANTERBURY

Client | DARRELL HEALEY

Title | PROPOSED ELEVATIONS

Status | PLANNING

Scale@A2 | 1:100 Date | 20.05.24 Drawn | AB Chk'd | TG

Project Number Drawing Number Revision
22.0085 -WF-200-20 P2
Bim Number 22.0085-HOL-XX-XX-DR-A--WF-200-20-S0-P

PROPOSED ELEVATIONS

1:100
0 1 2 3 4 5M