


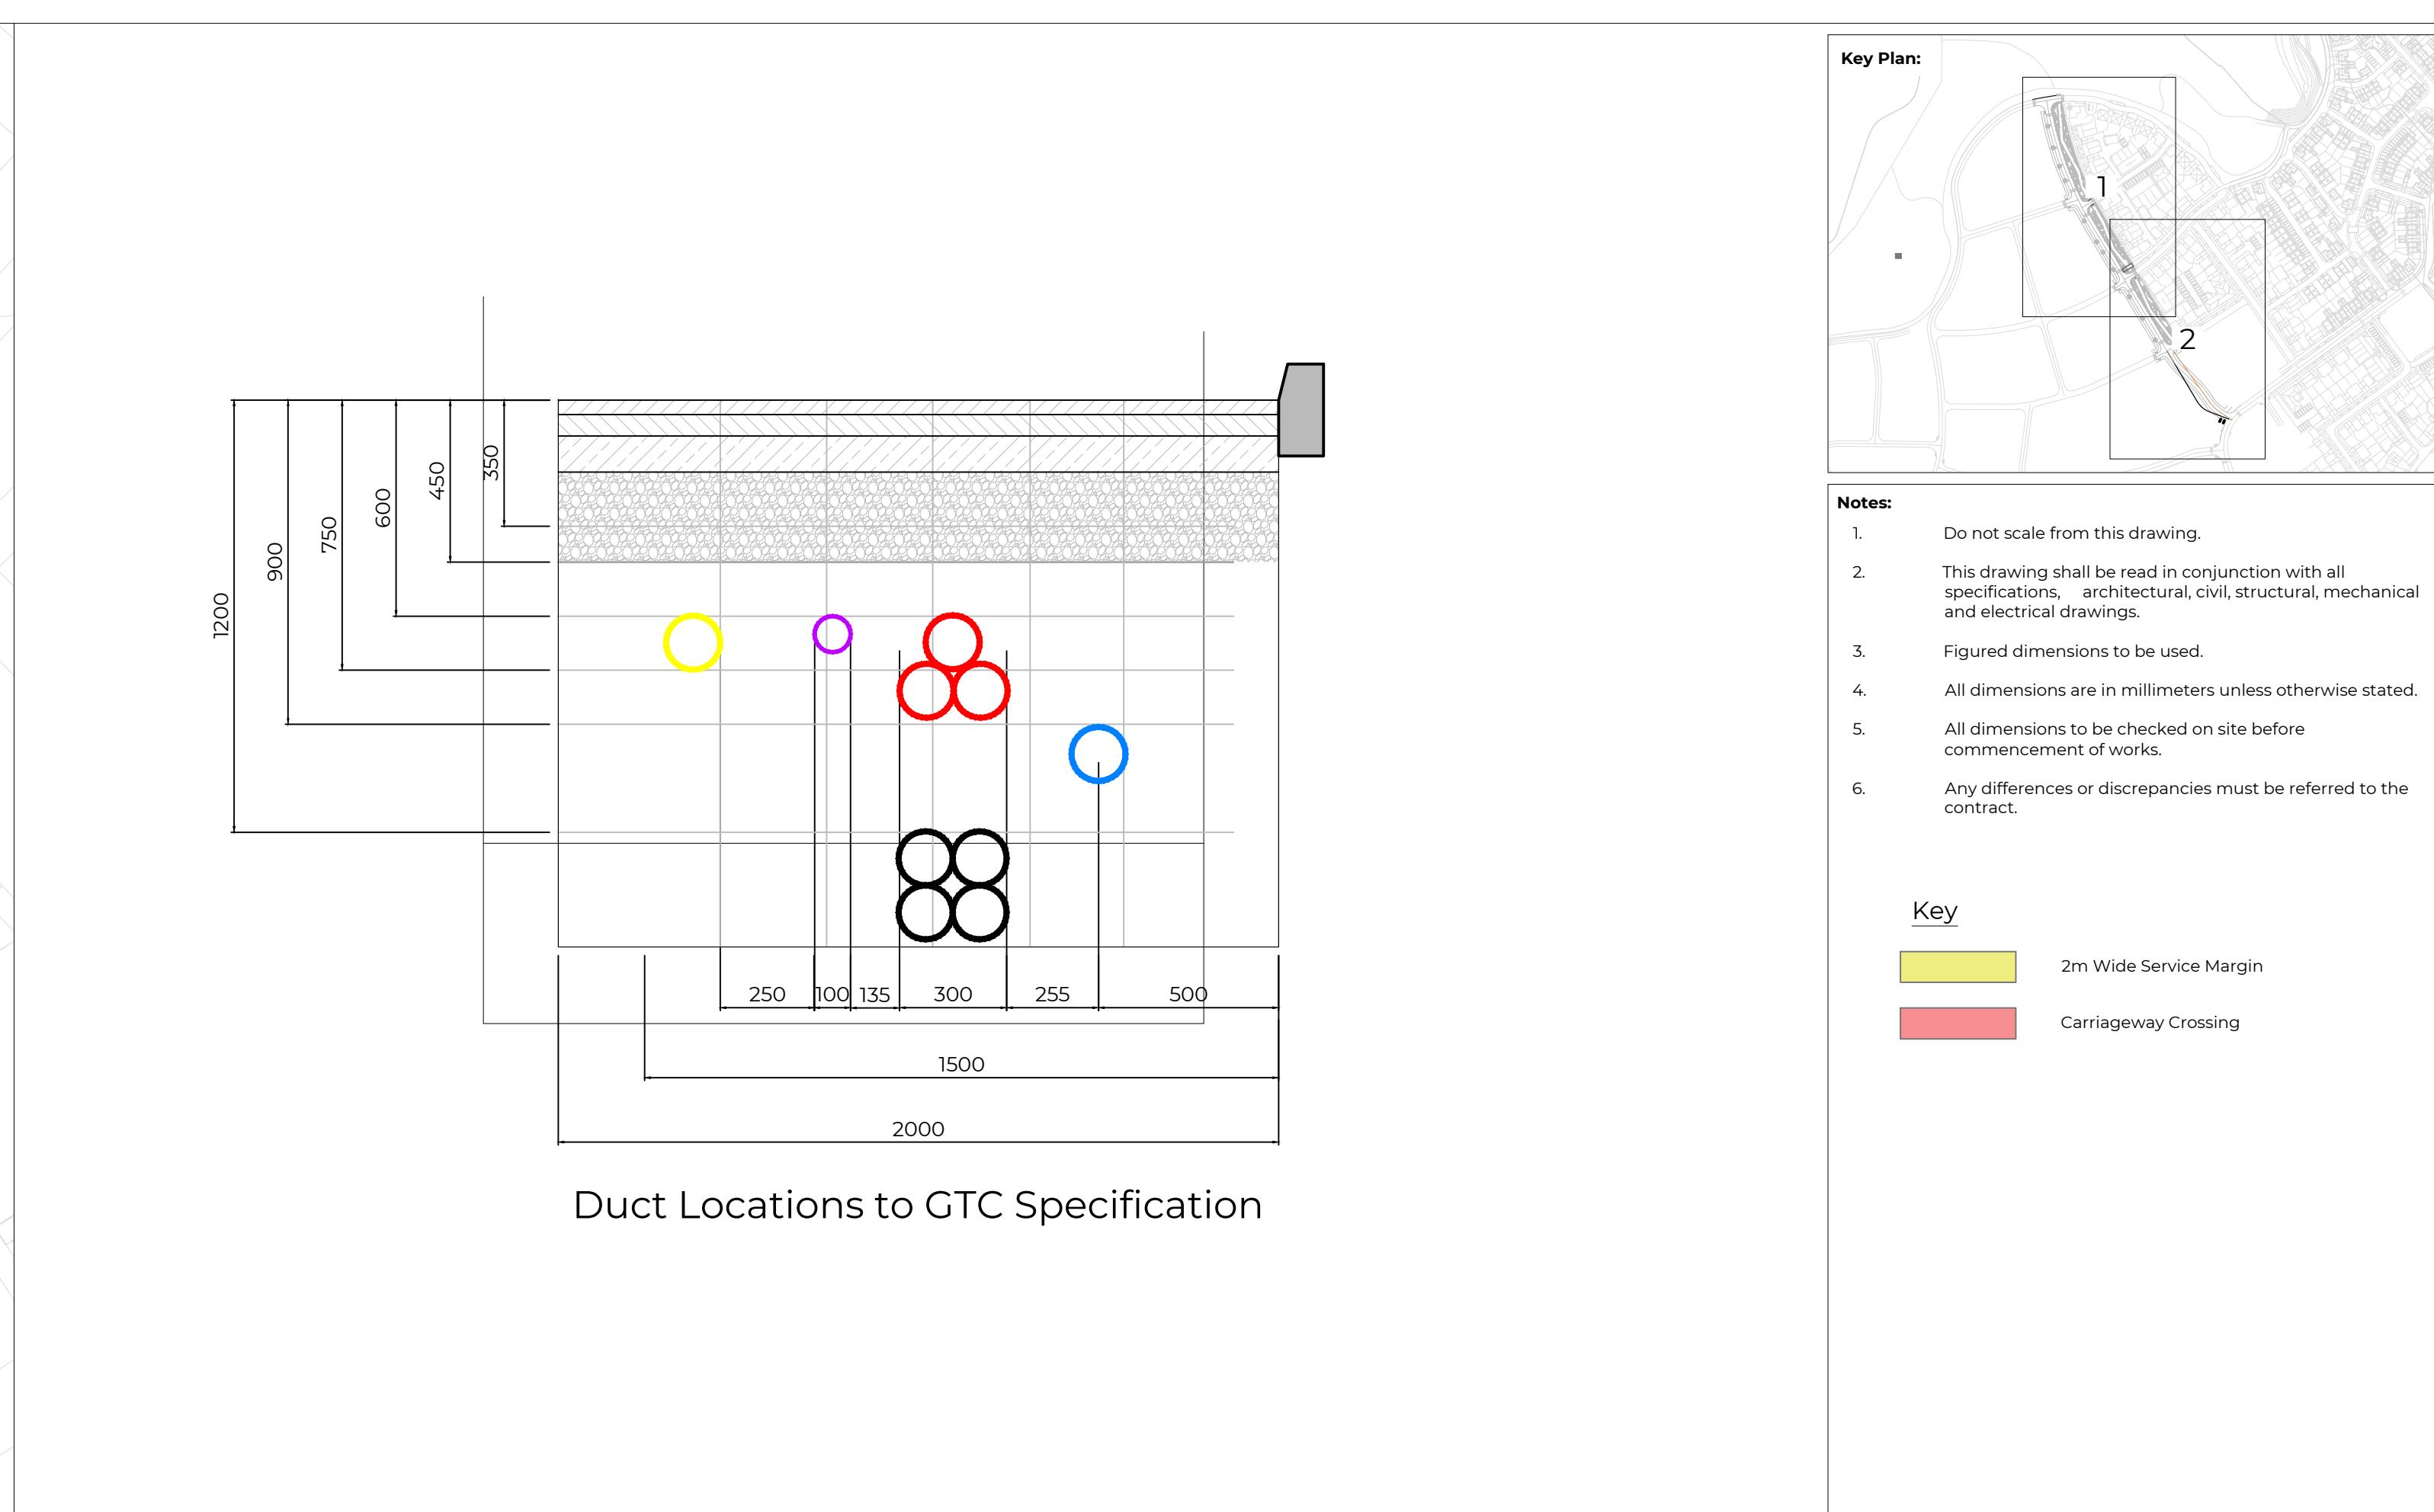

Notes:

1. Do not scale from this drawing.
2. This drawing shall be read in conjunction with all specifications, architectural, civil, structural, mechanical and electrical drawings.
3. Figured dimensions to be used.
4. All dimensions are in millimeters unless otherwise stated.
5. All dimensions to be checked on site before commencement of works.
6. Any differences or discrepancies must be referred to the contract.

2m Wide Service Margins

Carriageway Crossing

Electricity - EN0014891-1-Rev.47.0
Fiber - FN0014891-Rev.14.24
Gas - N0014891-Rev.20.0
Water - WN0014891-Rev.22.0

[illegible]

P01	Preliminary Issue	31.10.04.24	DAM 10.04.24	P3 10.04.24
Rev	Description	Drawn	Checked	Approved



Drawing Title:
Ducting Plan

Project Drawing No:	Suit	Rev
274096-INV-VI-00-DR-C-0021	54	P01