
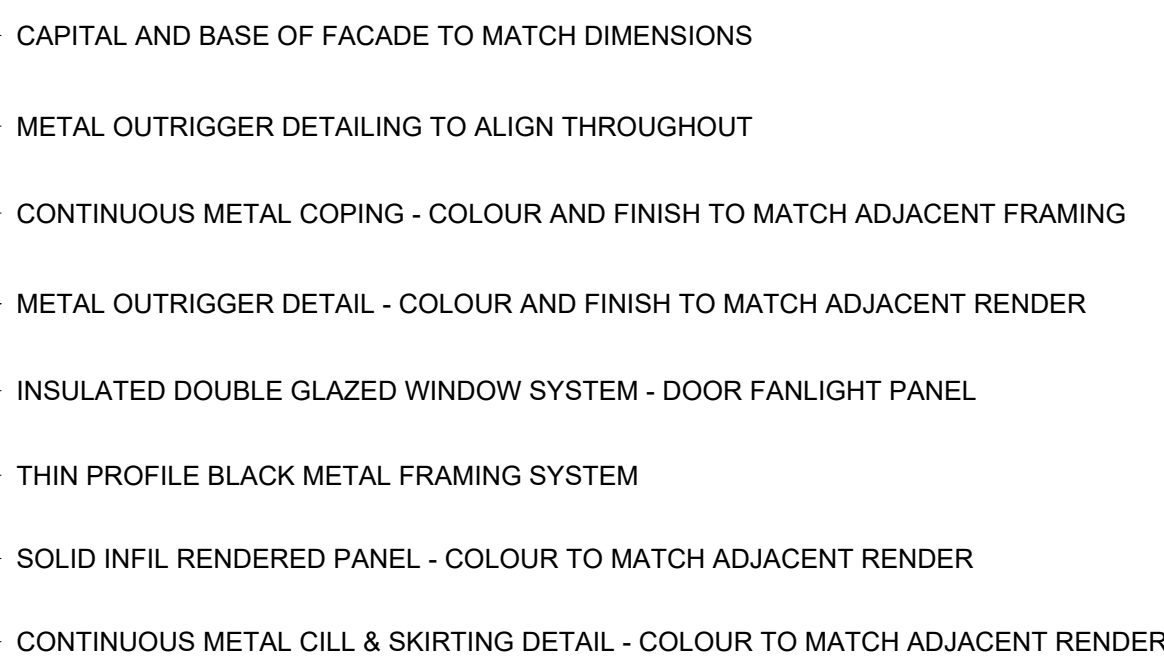
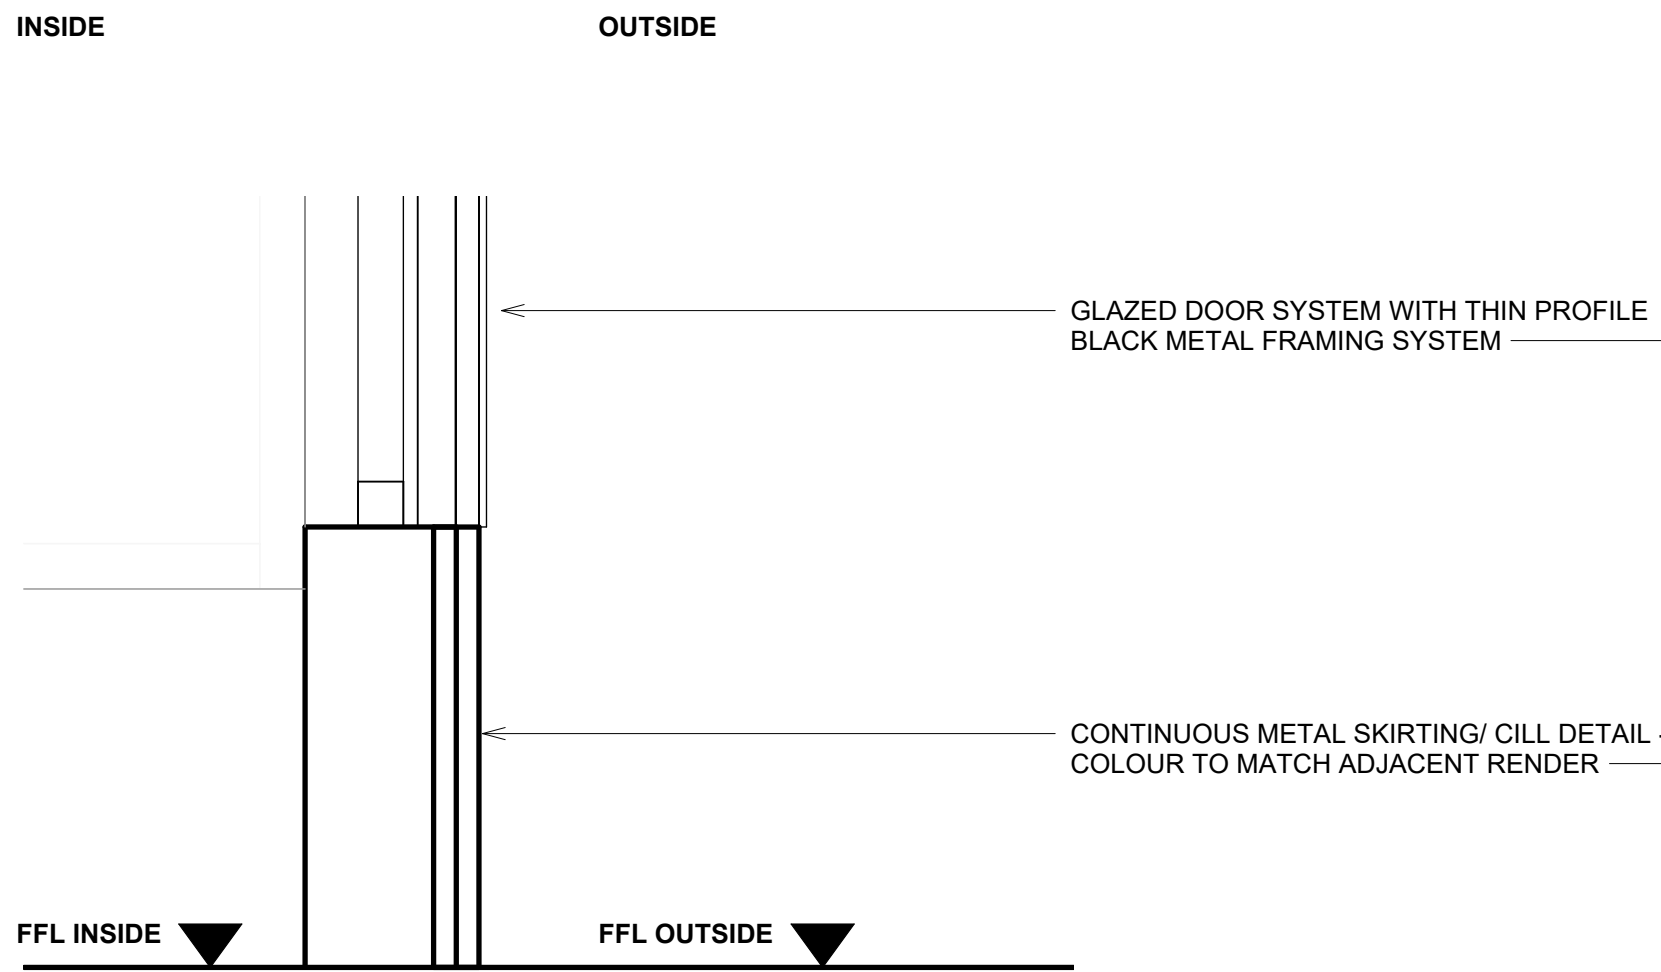
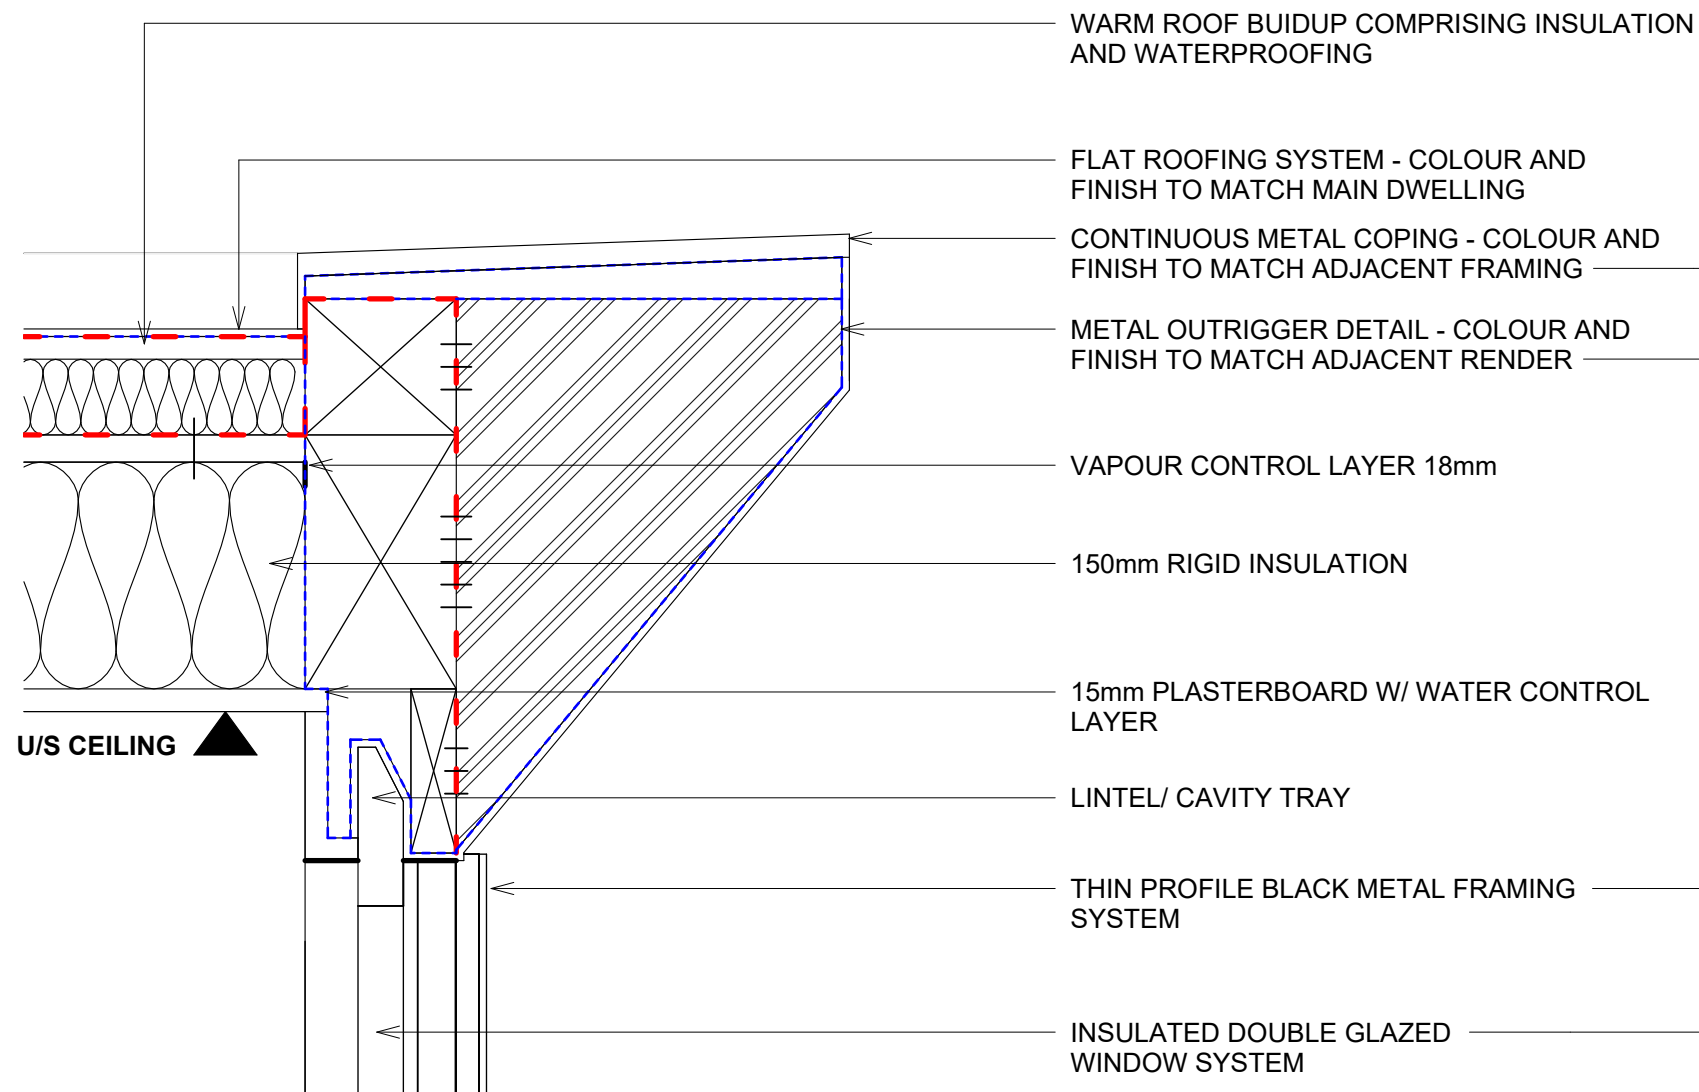


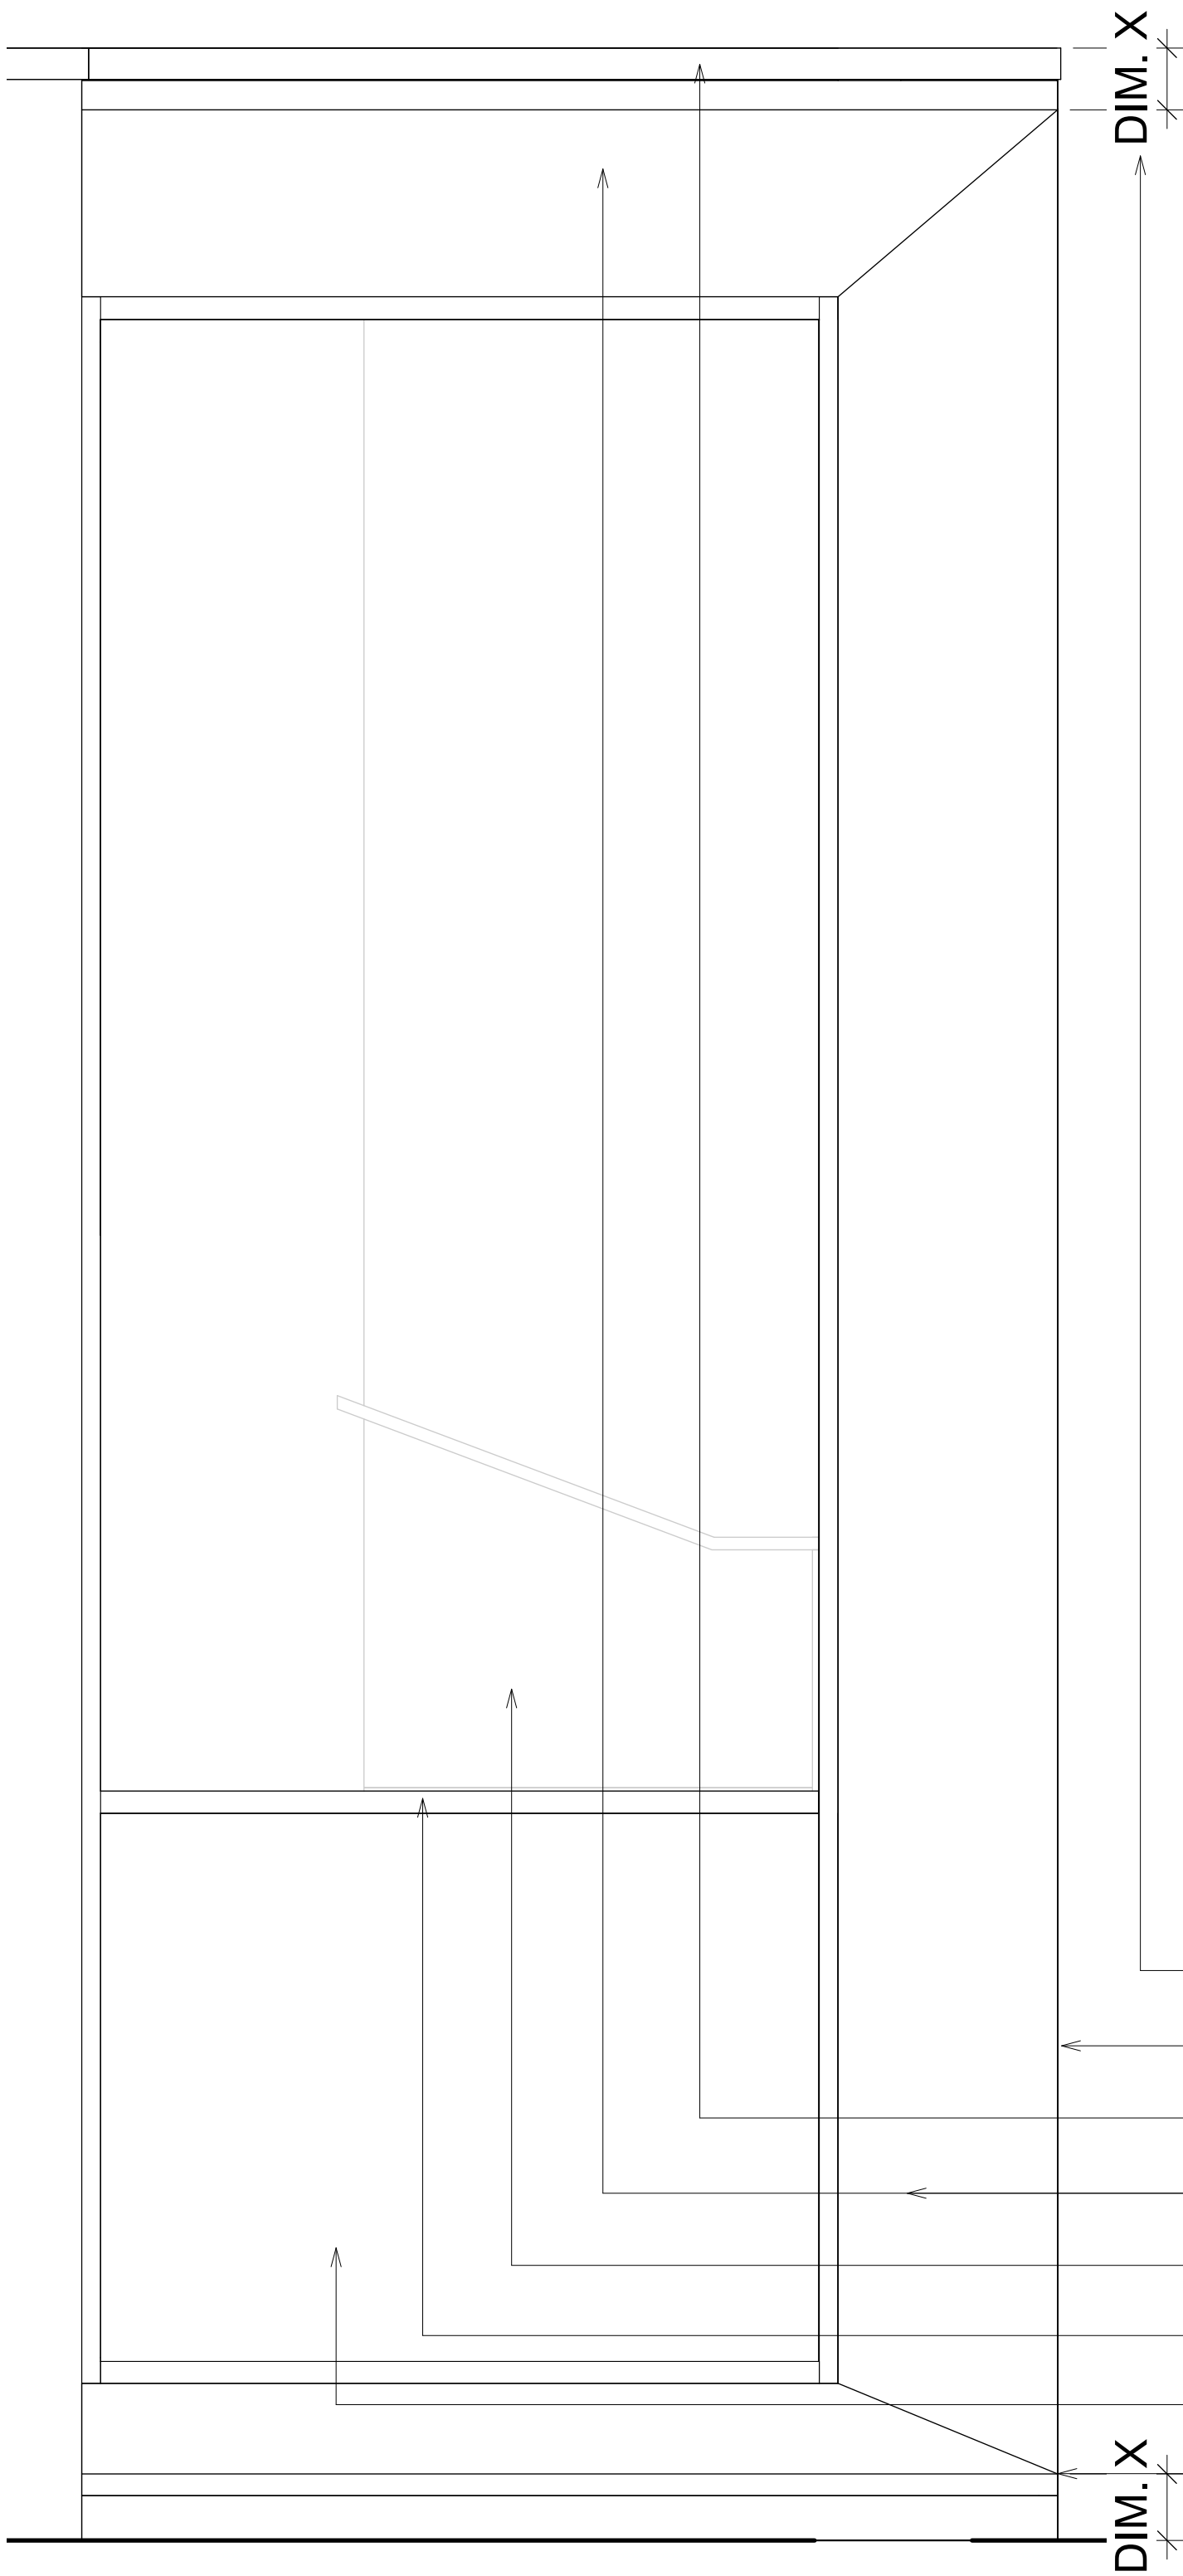

1 Detail - Front Elevation
1 : 10

2 Detail - Section Through Front Door
1 : 5

3 Detail - East Elevation Section
1 : 100

4 Detail - Rear Elevation
1 : 10


































































































































