
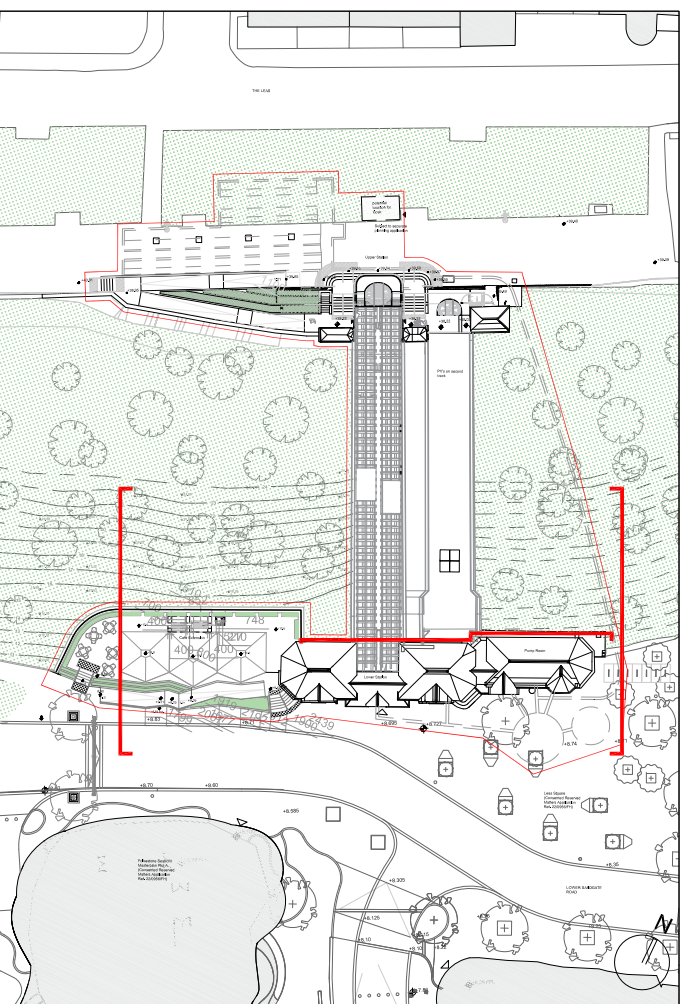
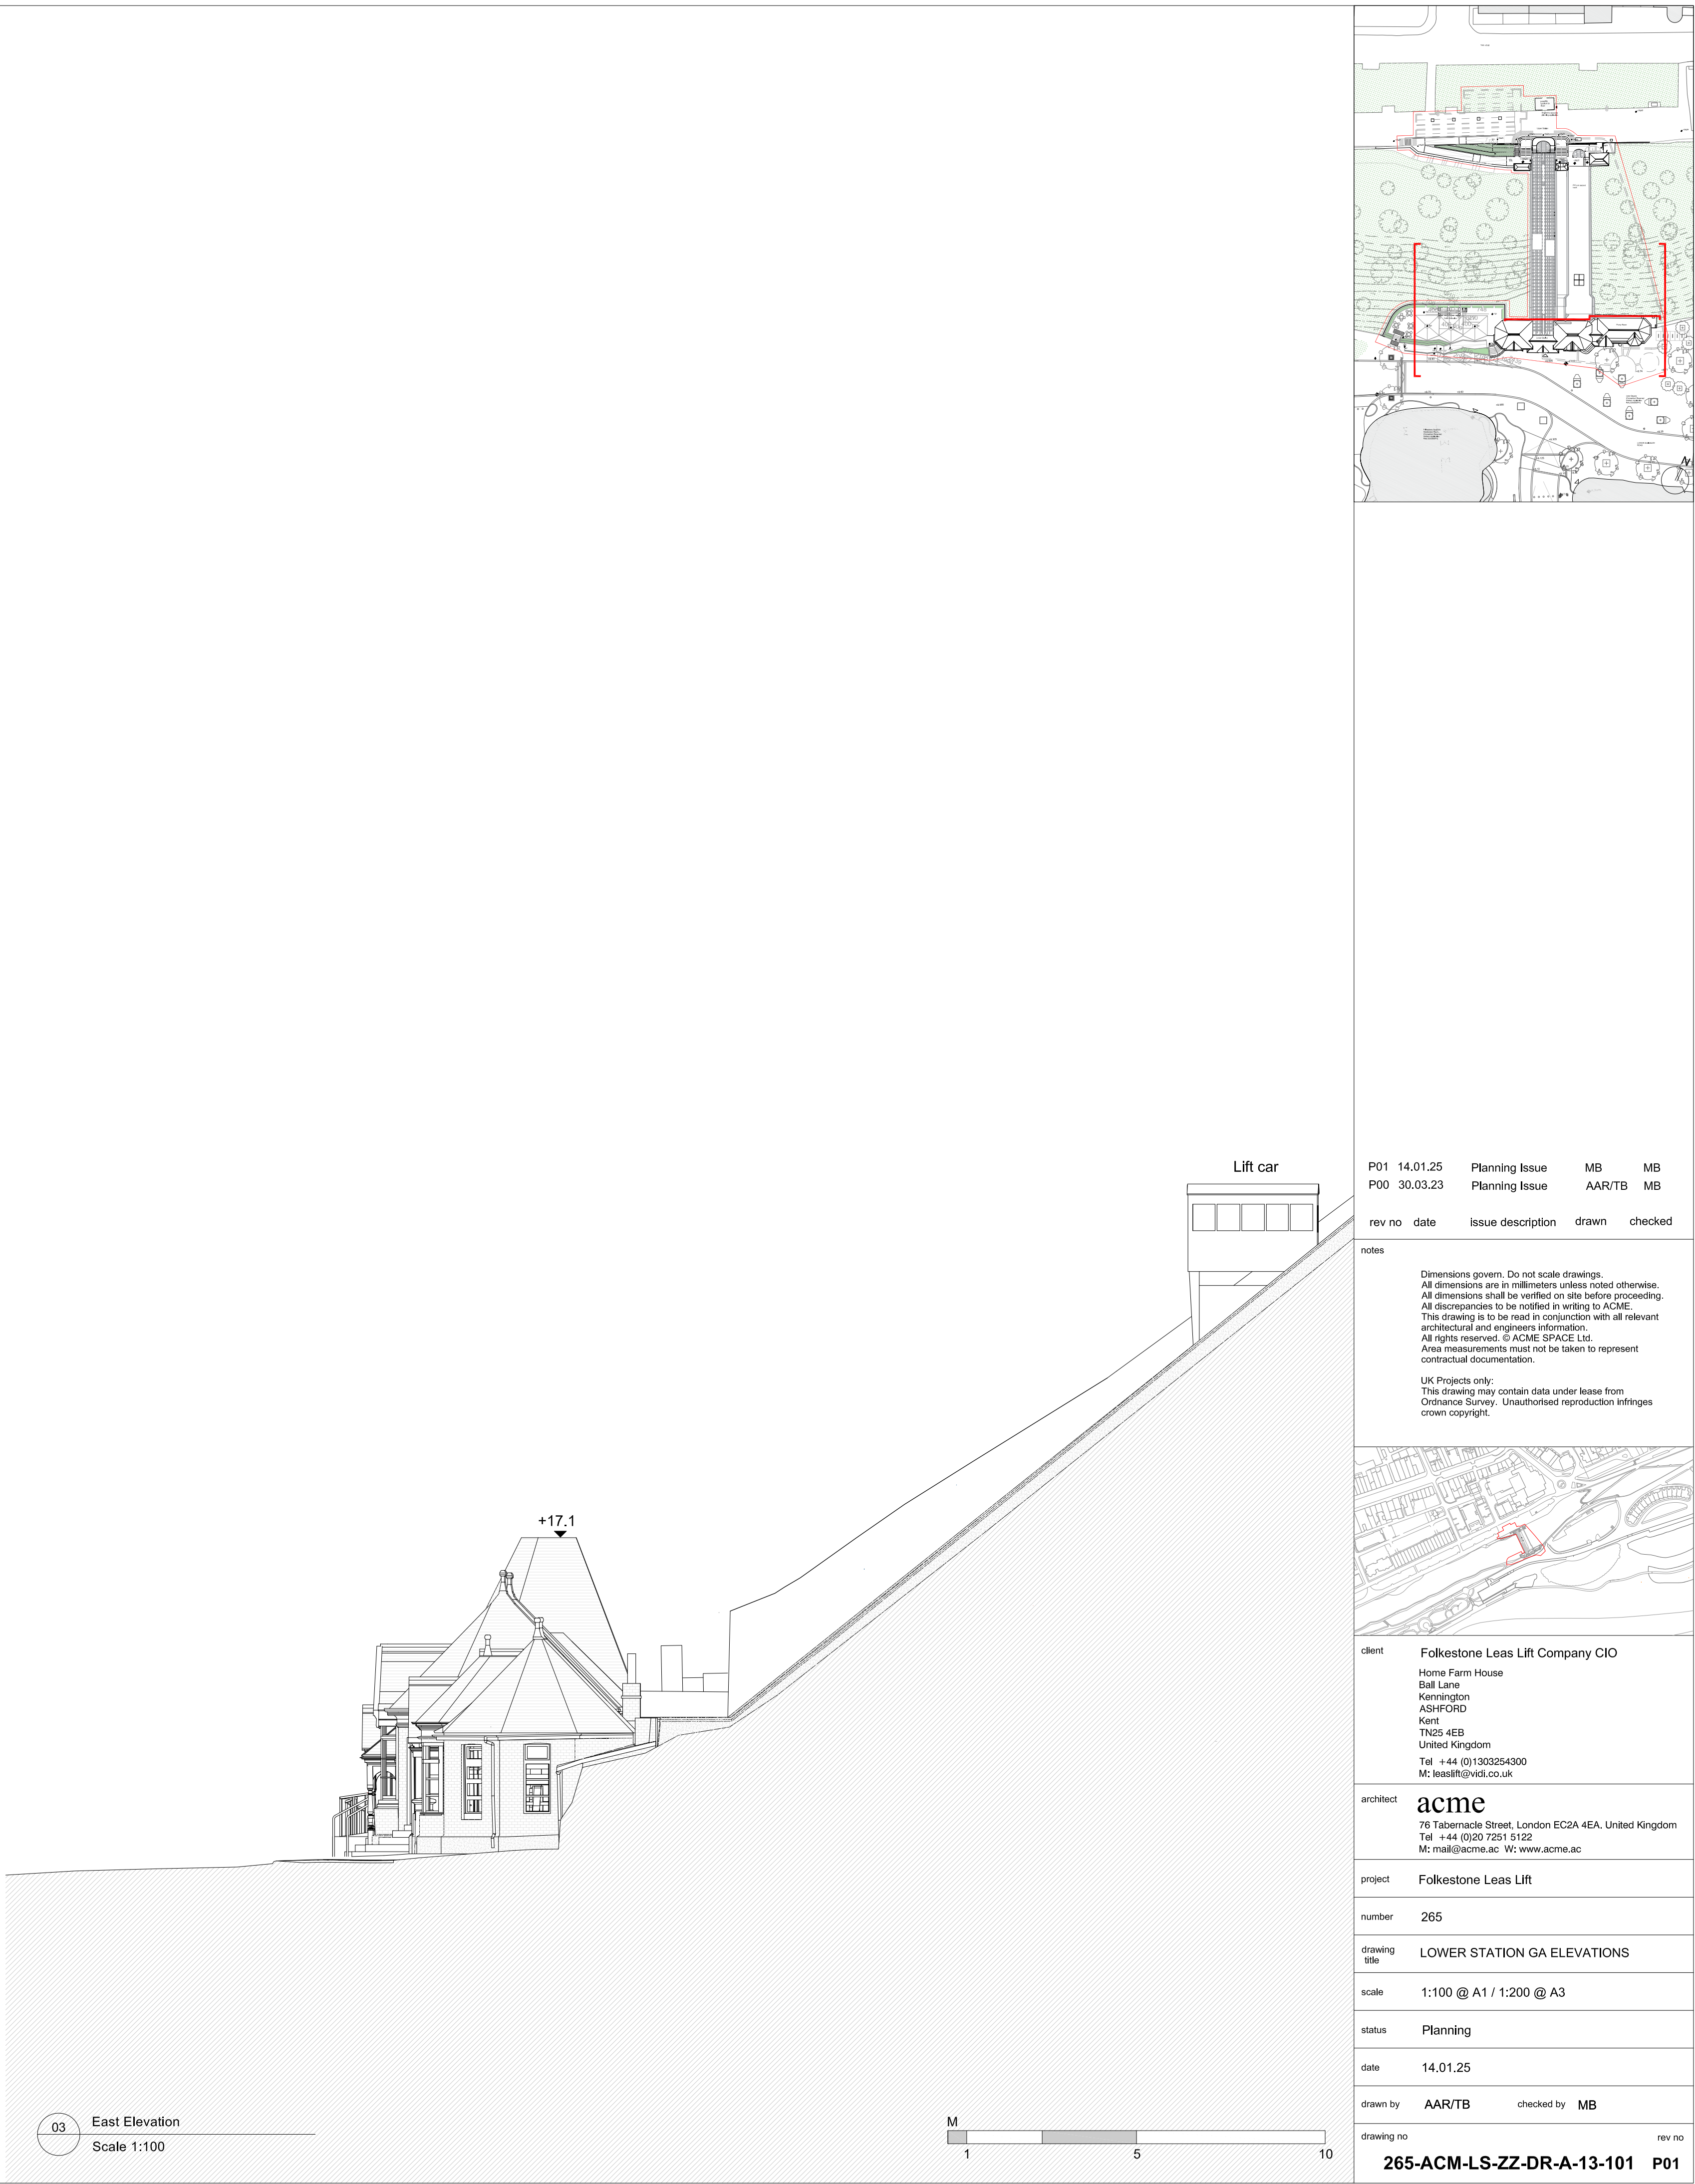
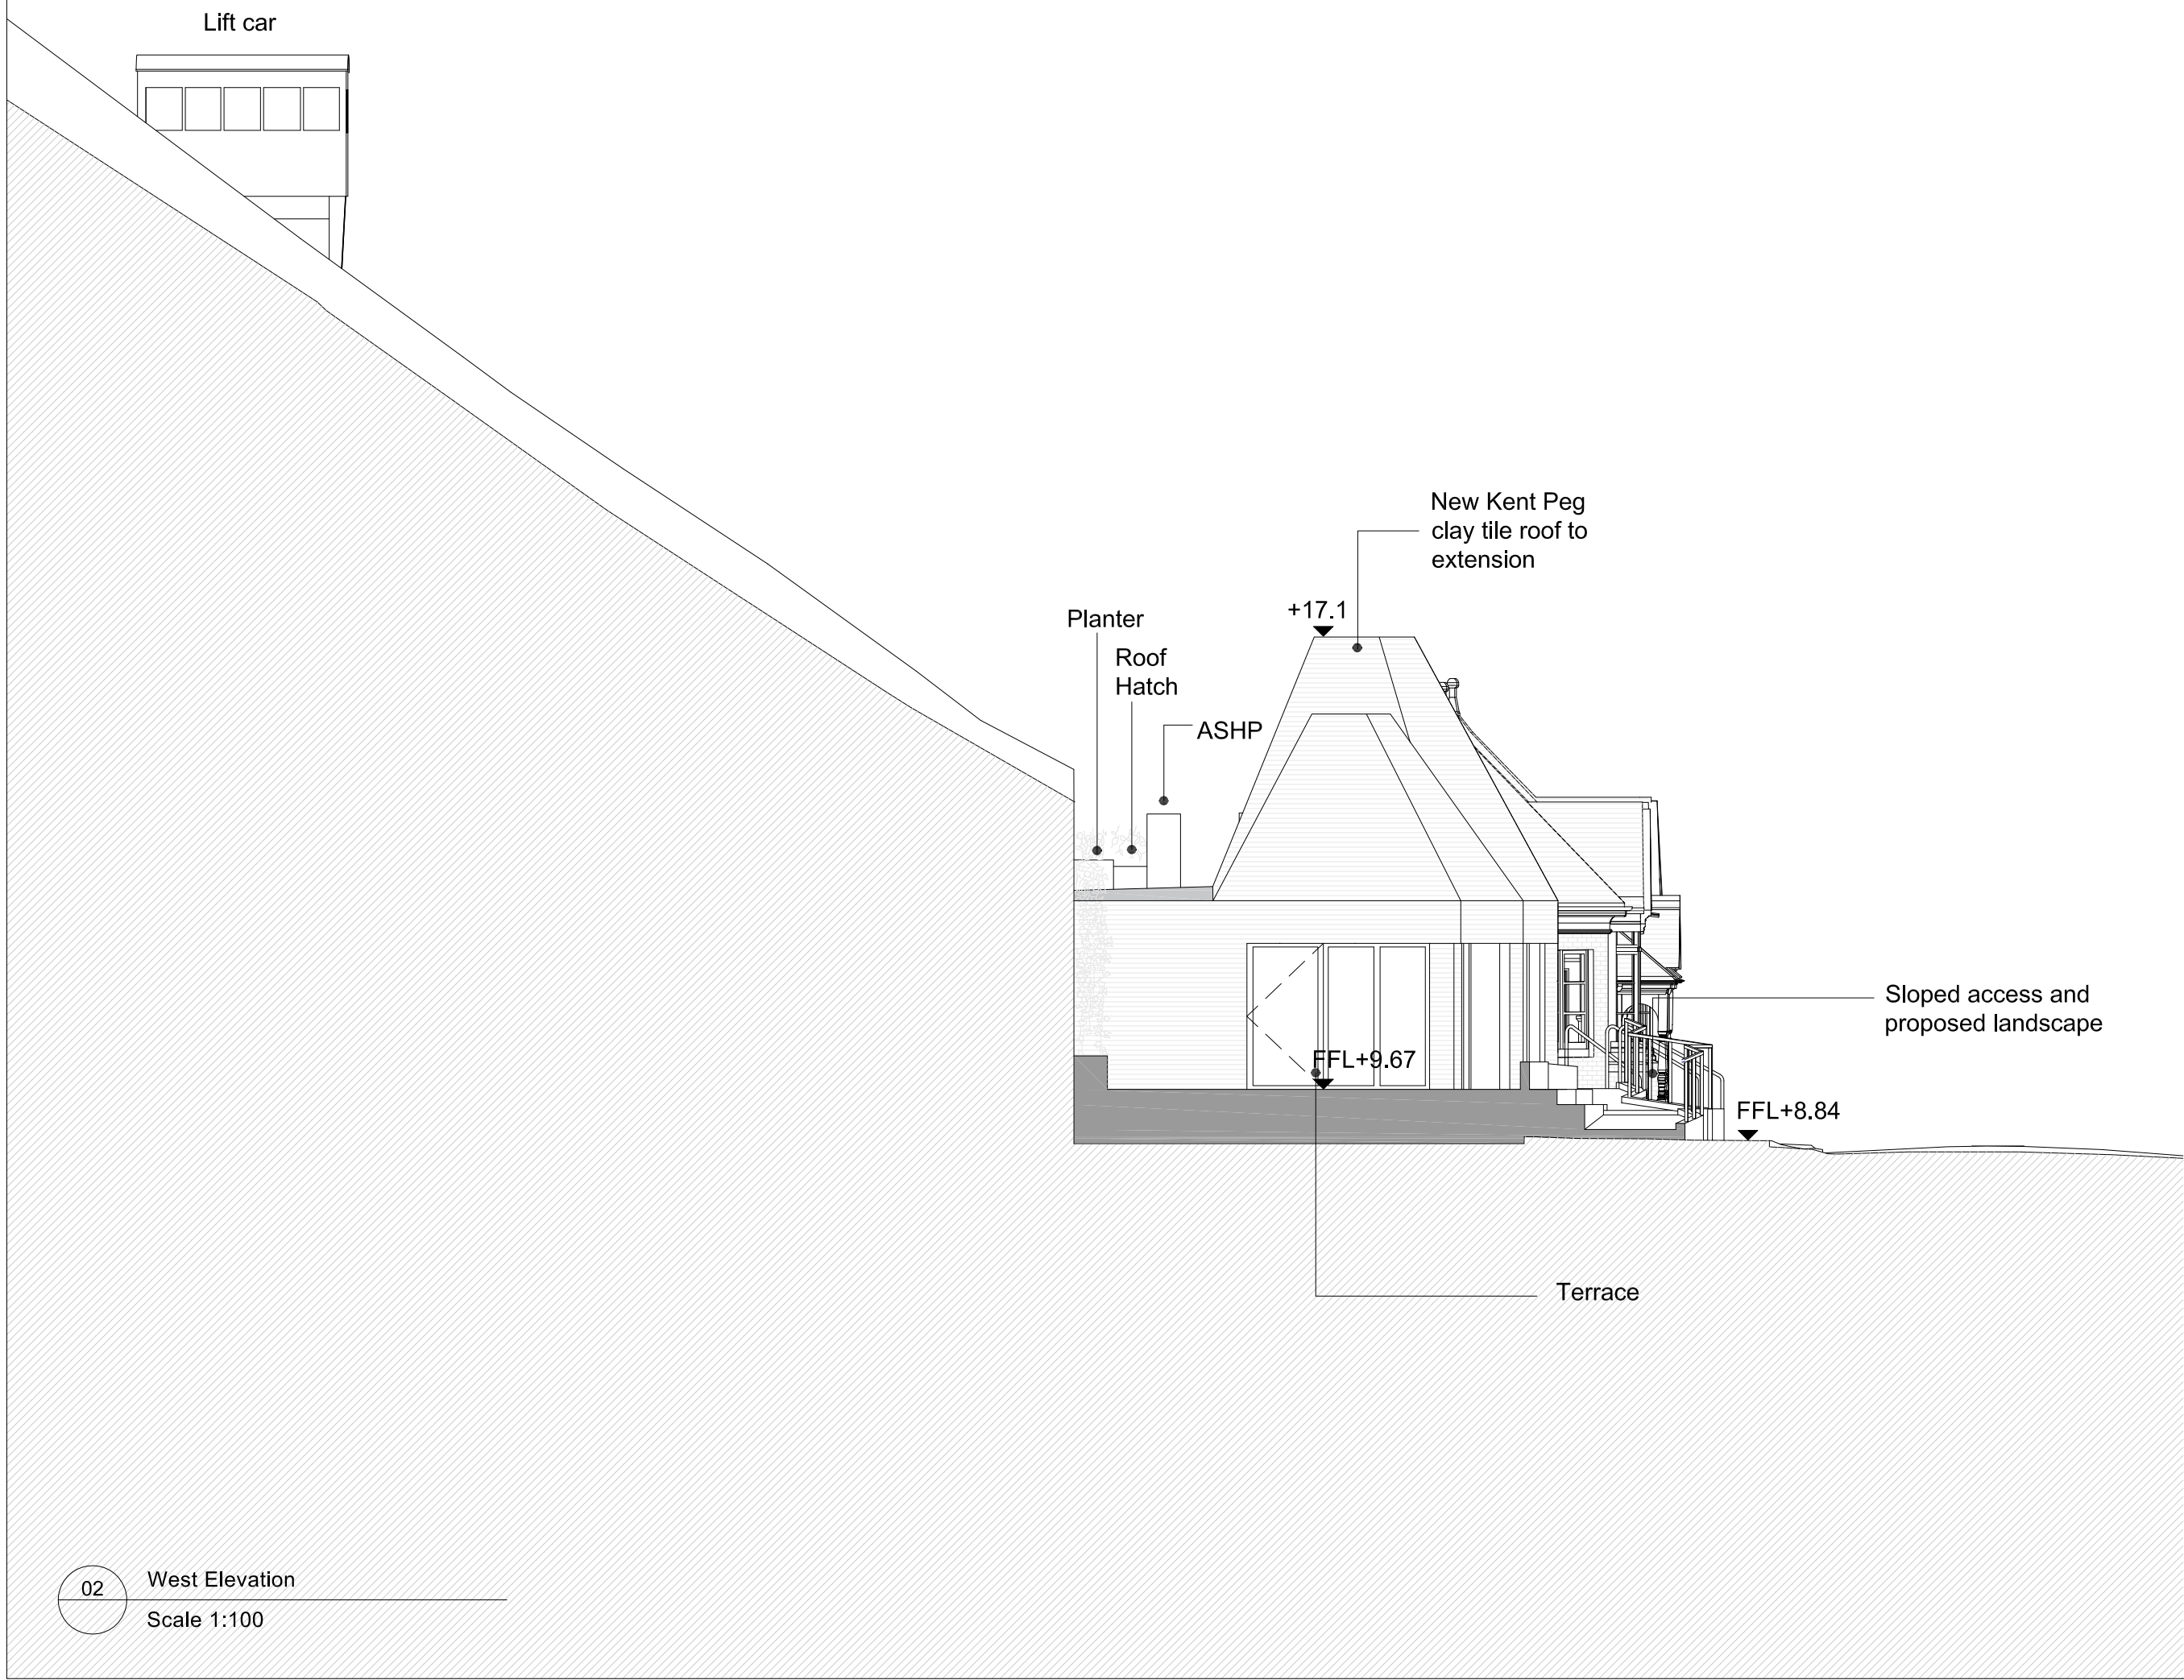


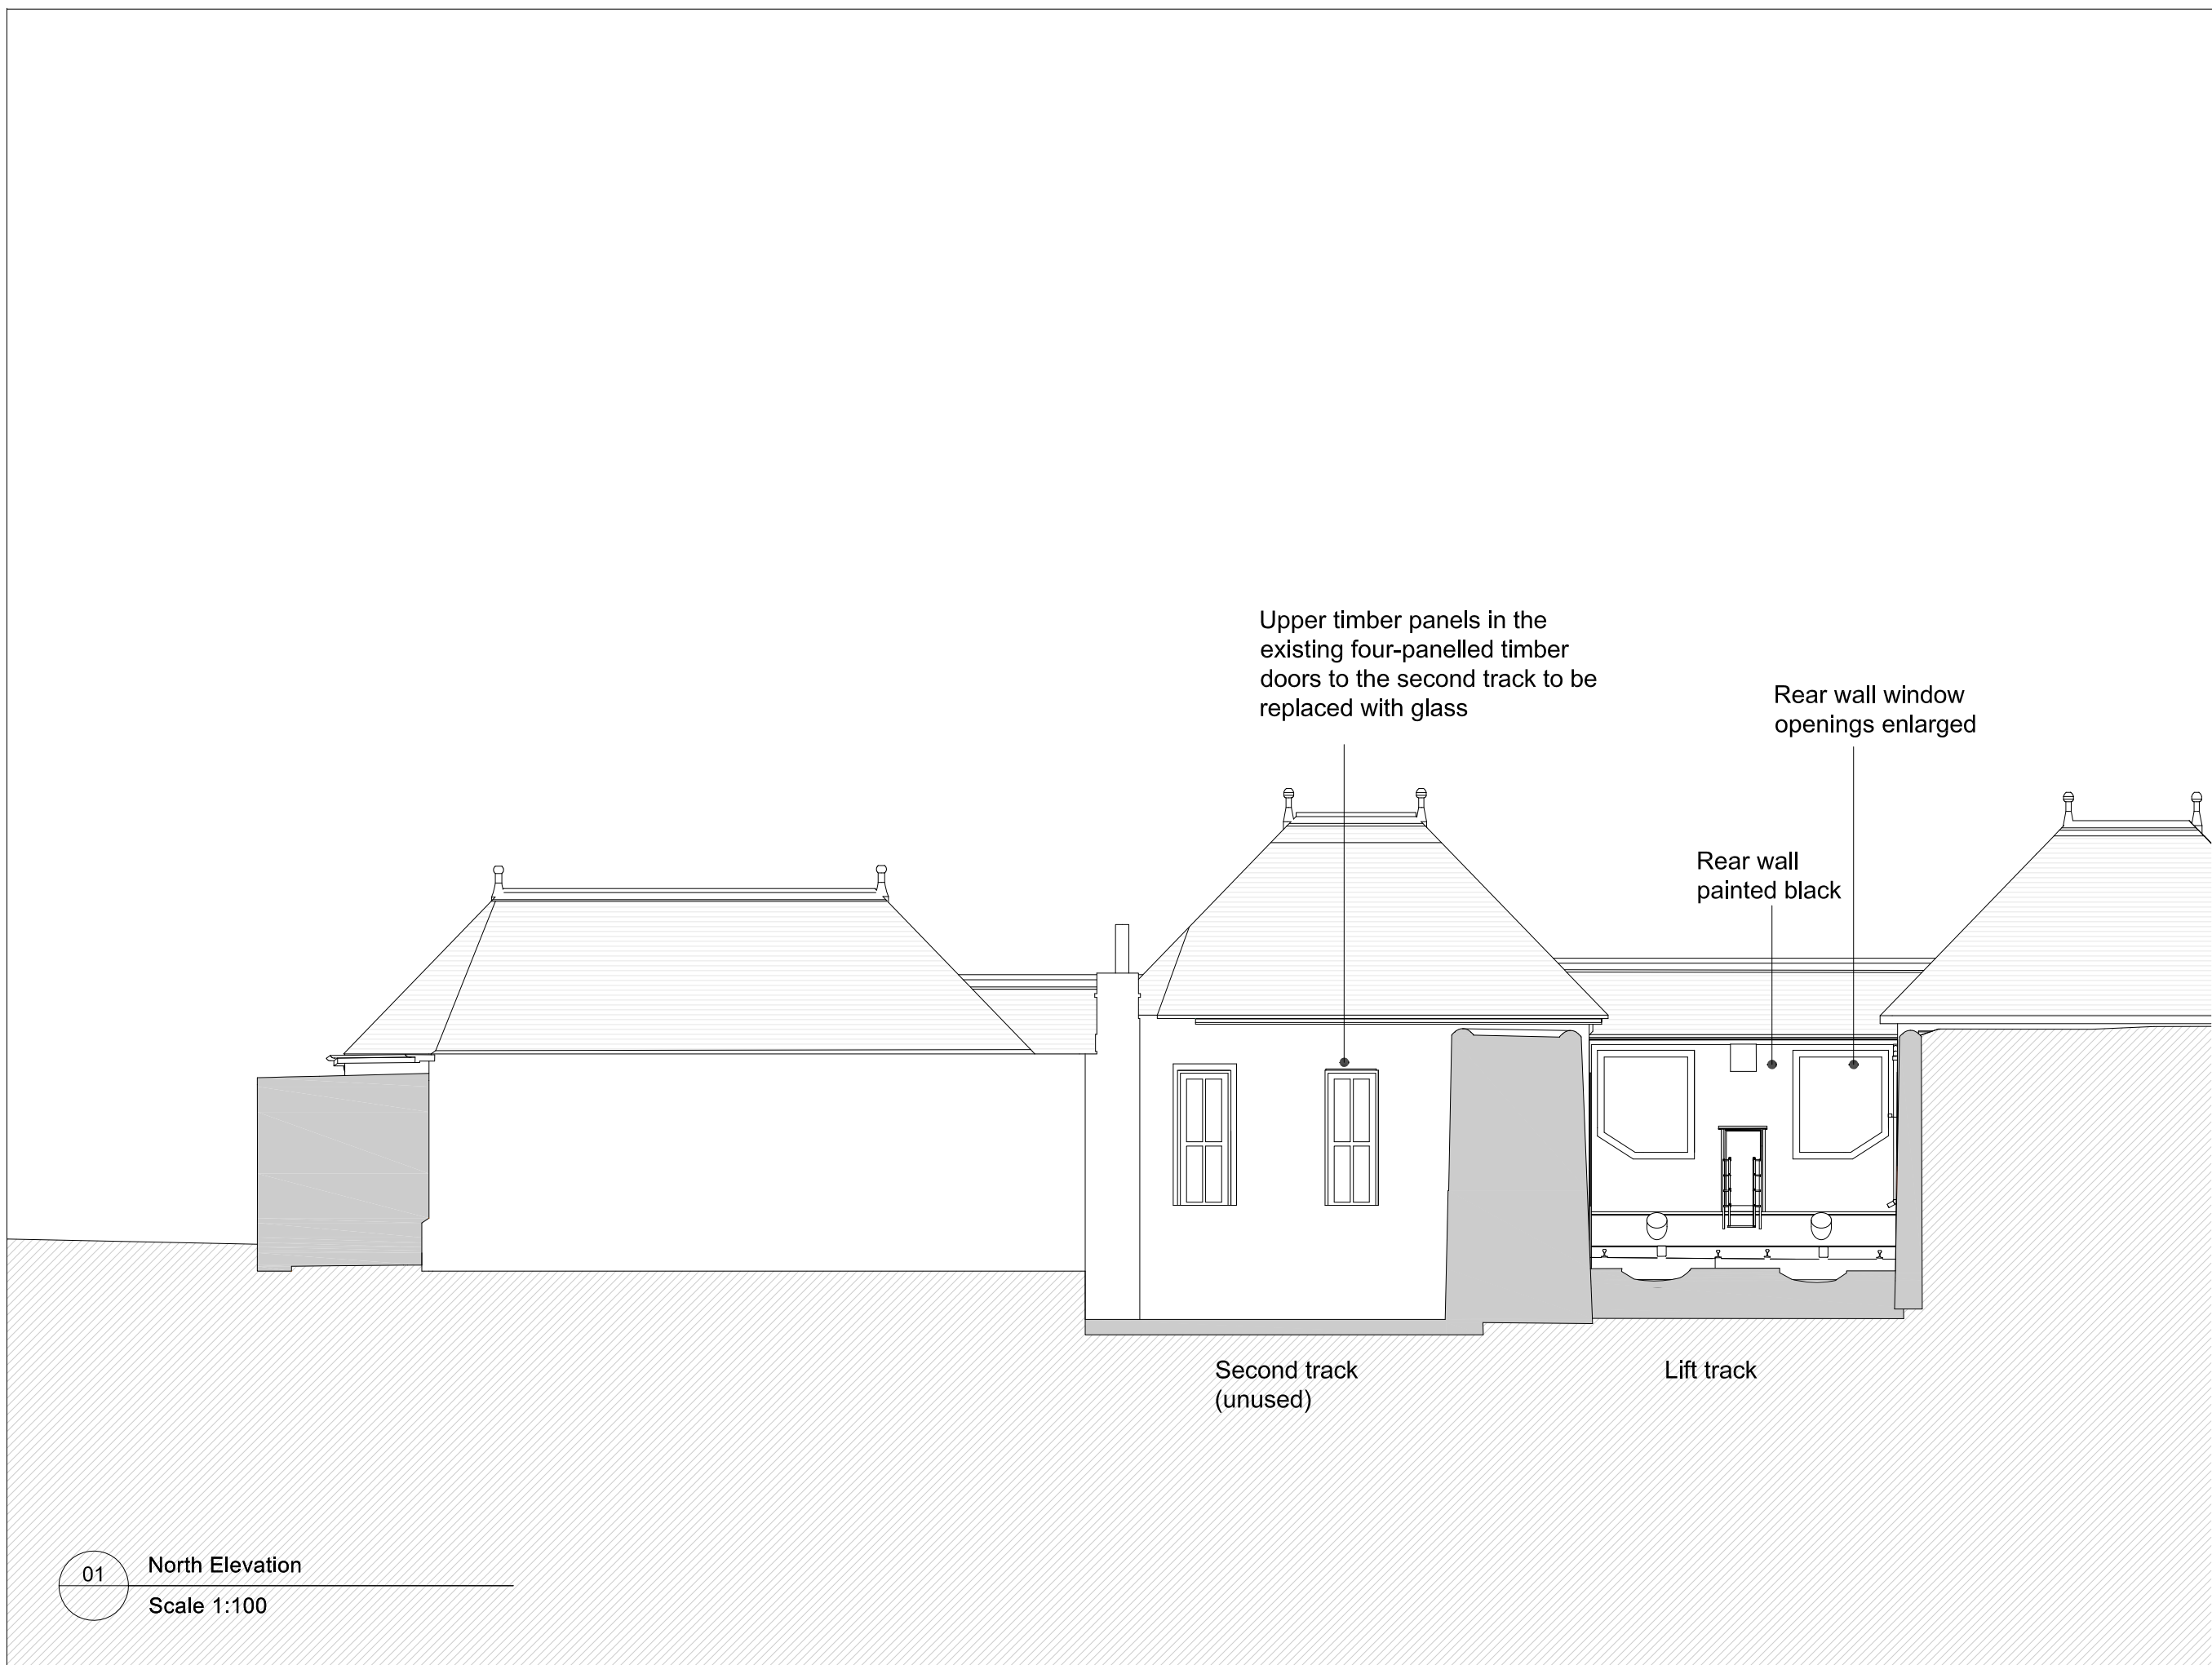

|   |      |                   |       |         |
|---|------|-------------------|-------|---------|
| P01 14.01.25 Planning Issue MB MB   |      |                   |       |         |
| P00 30.03.23 Planning Issue AAR/TB MB   |      |                   |       |         |
| rev no   | date | issue description | drawn | checked |
| notes   |      |                   |       |         |
| Dimensions govern. Do not scale drawings.<br>All dimensions are in millimeters unless noted otherwise.<br>All dimensions shall be verified on site before proceeding.<br>All discrepancies to be notified in writing to ACME.<br>This drawing is to be read in conjunction with all relevant architectural and engineers information.<br>All rights reserved. © ACME SPACE Ltd.<br>Area measurements must not be taken to represent contractual documentation. |      |                   |       |         |
| UK Projects only:<br>This drawing may contain data under lease from Ordnance Survey. Unauthorised reproduction infringes crown copyright.   |      |                   |       |         |
| client Folkestone Leas Lift Company CIO<br>Home Farm House<br>Ball Lane<br>Kennington<br>ASHFORD<br>Kent<br>TN25 4EB<br>United Kingdom<br>Tel: +44 (0)1302543000<br>M: leaslift@vdi.co.uk   |      |                   |       |         |
| architect acme<br>76 Tabernacle Street, London EC2A 4EA, United Kingdom<br>Tel: +44 (0)20 7251 5122<br>M: mail@acme.ac W: www.acme.ac   |      |                   |       |         |
| project Folkestone Leas Lift   |      |                   |       |         |
| number 265   |      |                   |       |         |
| drawing title LOWER STATION GA ELEVATIONS   |      |                   |       |         |
| scale 1:100 @ A1 / 1:200 @ A3   |      |                   |       |         |
| status Planning   |      |                   |       |         |
| date 14.01.25   |      |                   |       |         |
| drawn by AAR/TB checked by MB   |      |                   |       |         |
| drawing no 265-ACM-LS-ZZ-DR-A-13-101 rev no P01   |      |                   |       |         |