

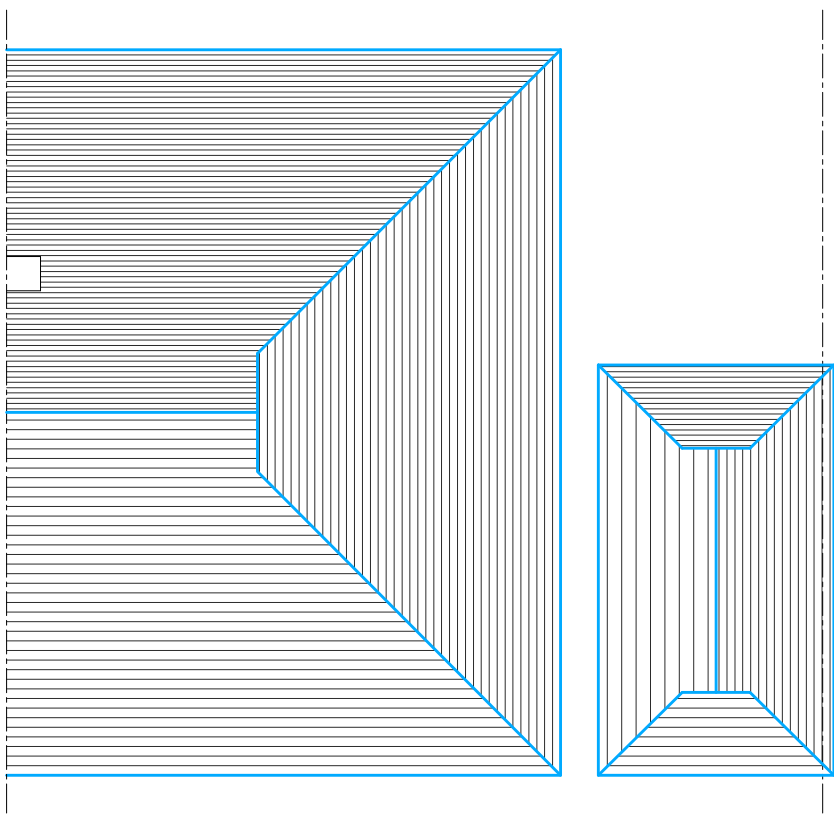
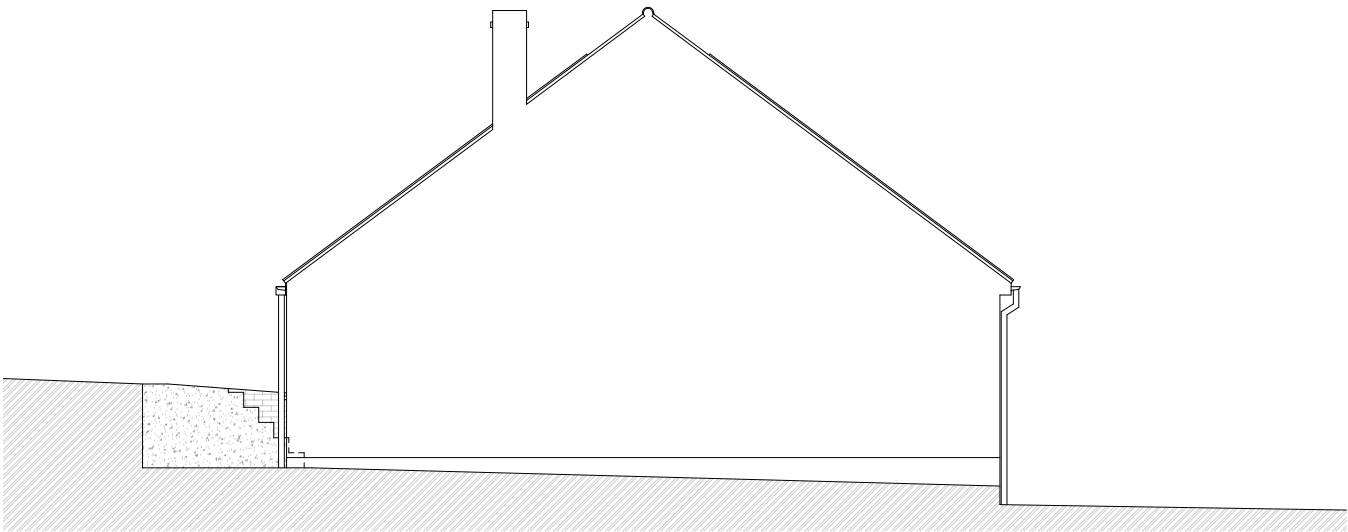
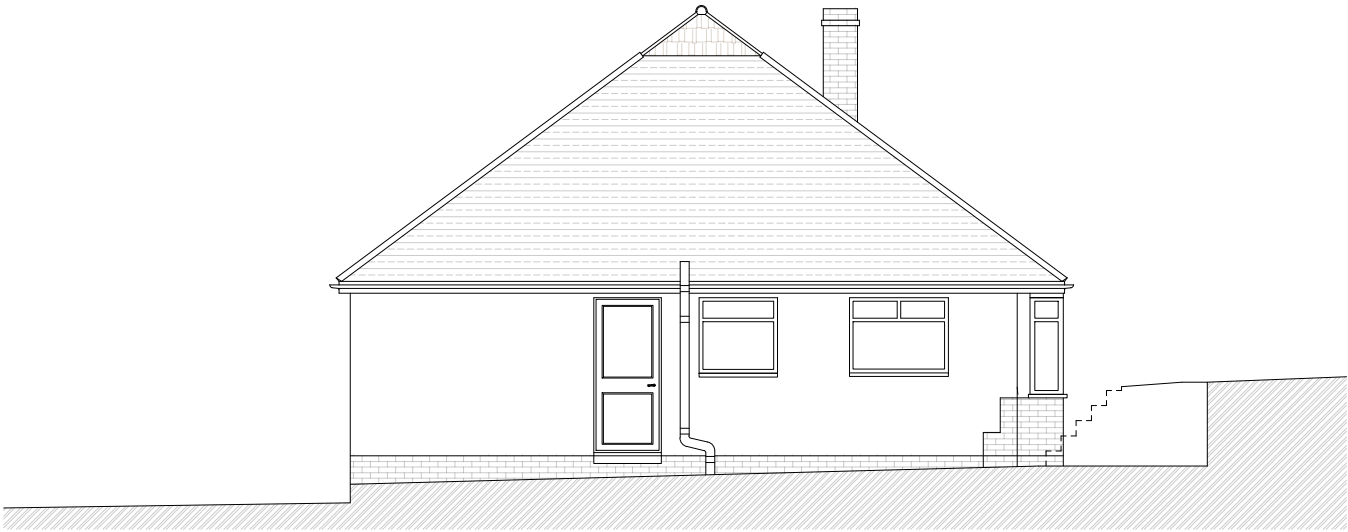
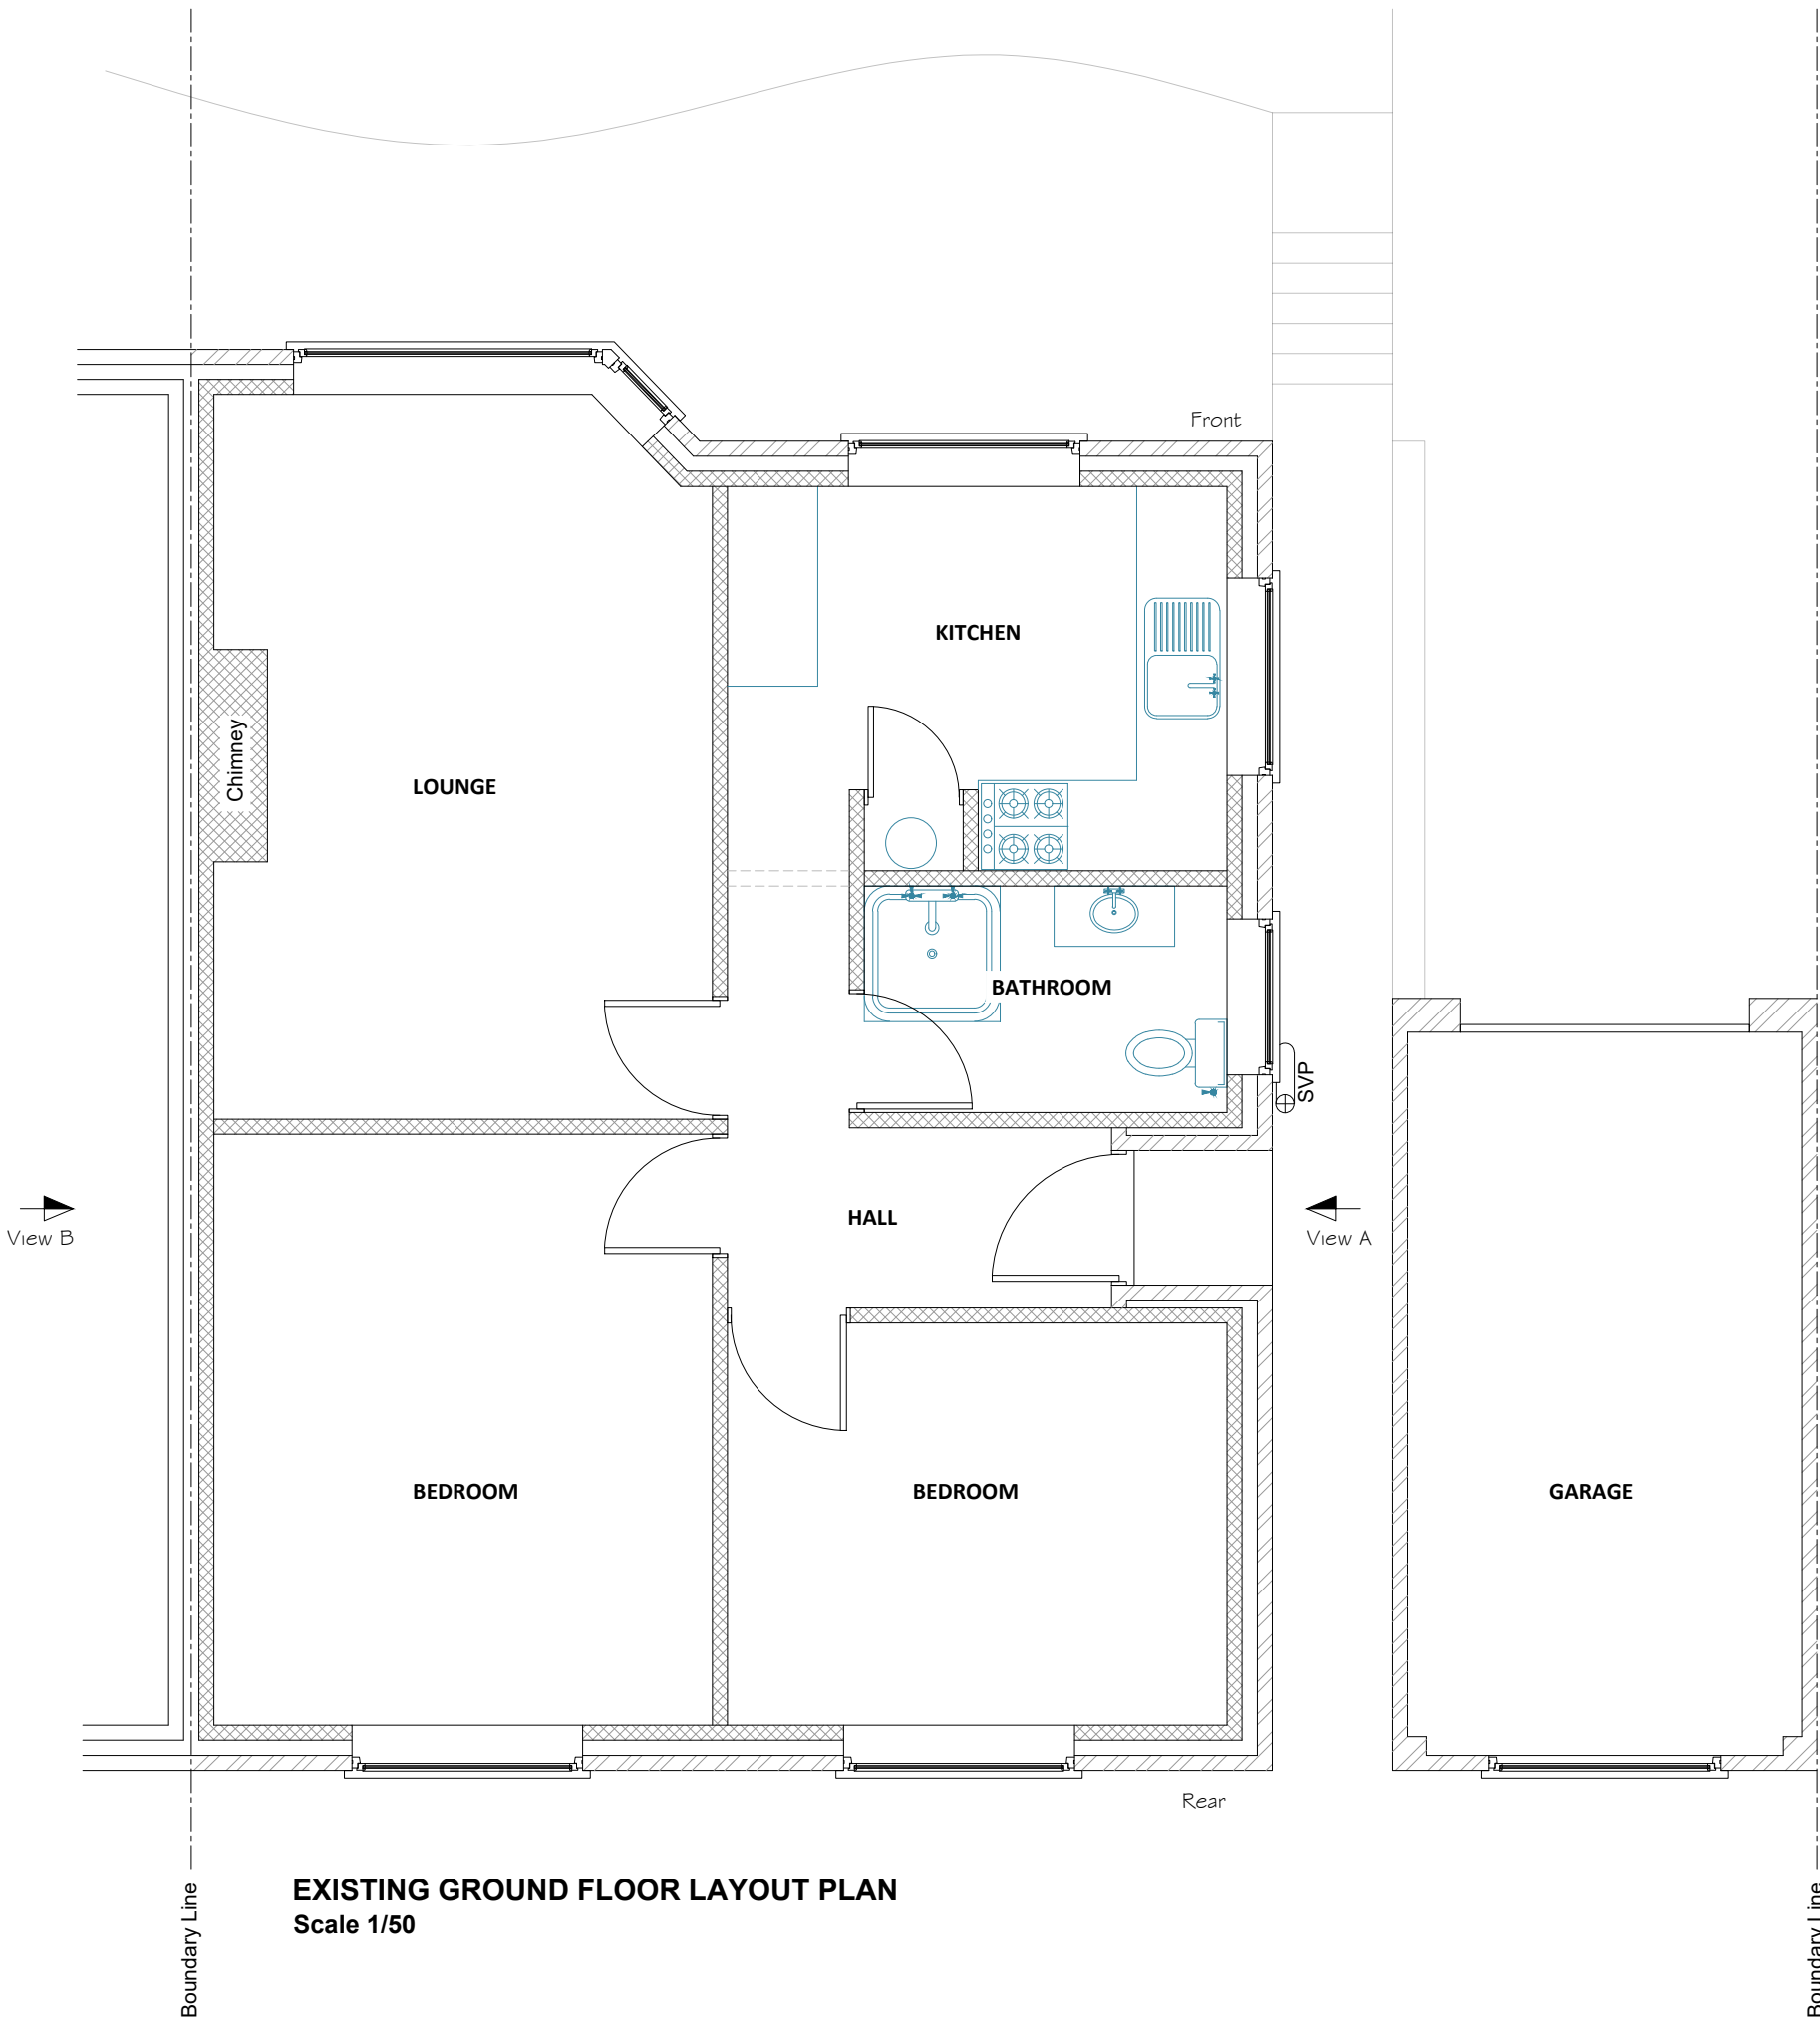


1:250 5m 4m 3m 2m 1m 0m 1:250 1:100 10m 9m 8m 7m 6m 5m 4m 3m 2m 1m 0m 1:100 1:50 10m 9m 8m 7m 6m 5m 4m 3m 2m 1m 0m 1:50

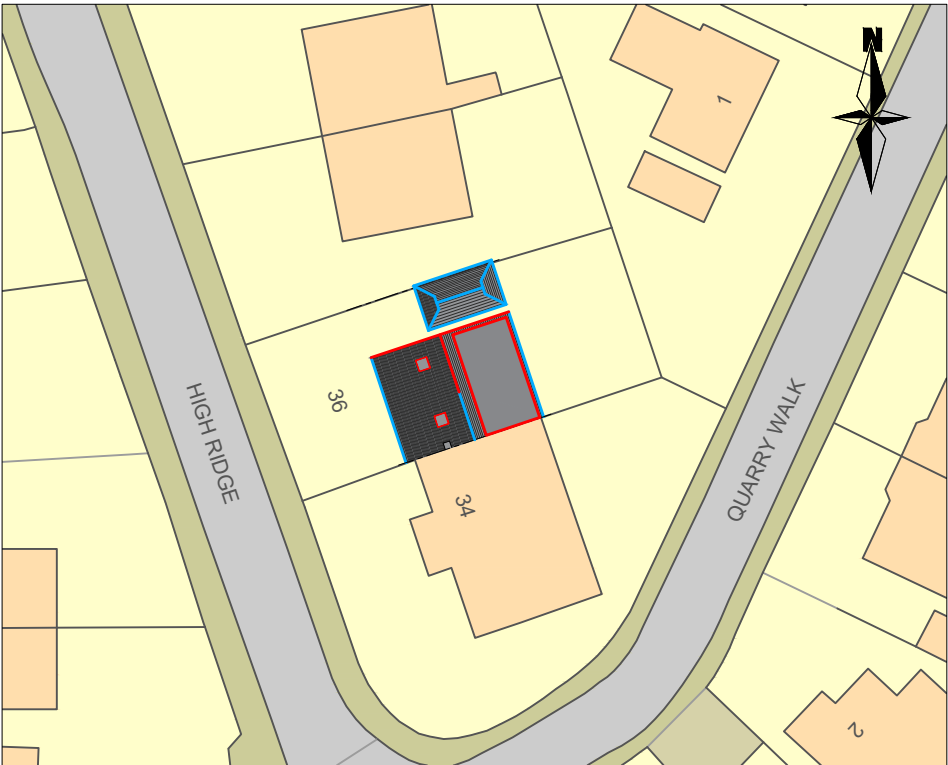

SITE LOCATION PLAN - SCALE 1/1250
Mapping contents © Crown copyright and
database rights 2025 Ordnance Survey 100035207

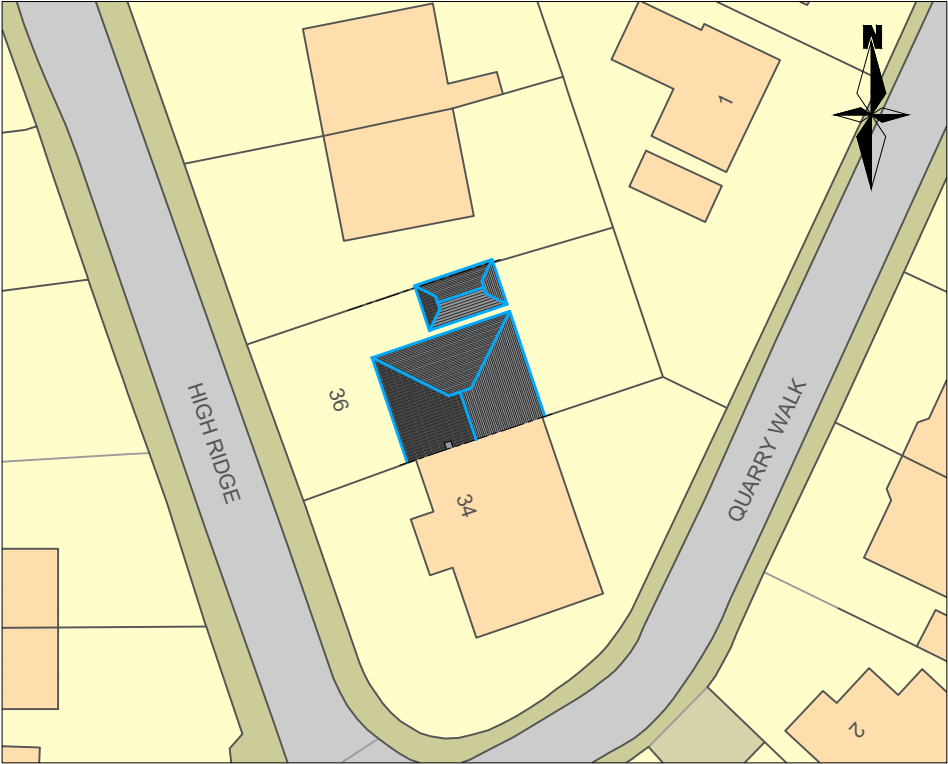

PROPOSED SITE BLOCK PLAN - SCALE 1/500
1:500 METRIC
0m 10m 20m 30m 40m 50m

- Key to hatching**
- Denotes brickwork on plan
 - Denotes blockwork on plan
 - Denotes studwork on plan

01	First issue to planning	28/11/2025
00	First issue to client	26/11/2025
Rev	Description	Date
NOTES		
1. The Contractor should check all dimensions on site.		
2. It is the Contractors responsibility to ensure compliance with building regulations and current codes of practice.		
3. Drawings cannot take into account any drains or underground works not locatable by visual survey of the site.		
4. Commencement of any building works prior to full building regulation approval is entirely at the clients risk.		
5. IT IS THE CLIENTS RESPONSIBILITY TO CHECK THAT THE EZ-PLANS DRAWINGS THAT ARE 'ISSUED FOR CONSTRUCTION' TO ENSURE THAT THEY SHOW THE CORRECT MATERIAL TYPES / COLOURS BEFORE THE BUILDER PLACES ANY ORDER FOR BUILDING MATERIALS.		

		
Design Office, Studio 23, Tridax Business Park, Honeywood Parkway, Whitfield, Dover, Kent, CT16 3QX - Office: 01304 820777 Email: info@ezplans.co.uk		
CLIENT Harry Shaw 36 High Ridge, Hythe CT21 5TF	PROJECT Erection of a hip-to-gable loft conversion with rear dormer and front velux	
DRAWING Existing layout plans and elevations	SCALES As shown	DATE 24/11/2025
STATUS FOR INFORMATION	Dwg No: E25-173-01	SIZE A1
	REV 01	
Copyright and other intellectual property rights in this document and all related documents, drawings, etc., including calculations, is invested in EZ-PLANS and cannot be used or reproduced for any other purpose than that for which they been created without the express permission in writing by EZ-PLANS. In first instance ring 01304 820777.		

FOR INFORMATION ONLY
NOT FOR CONSTRUCTION PURPOSES