

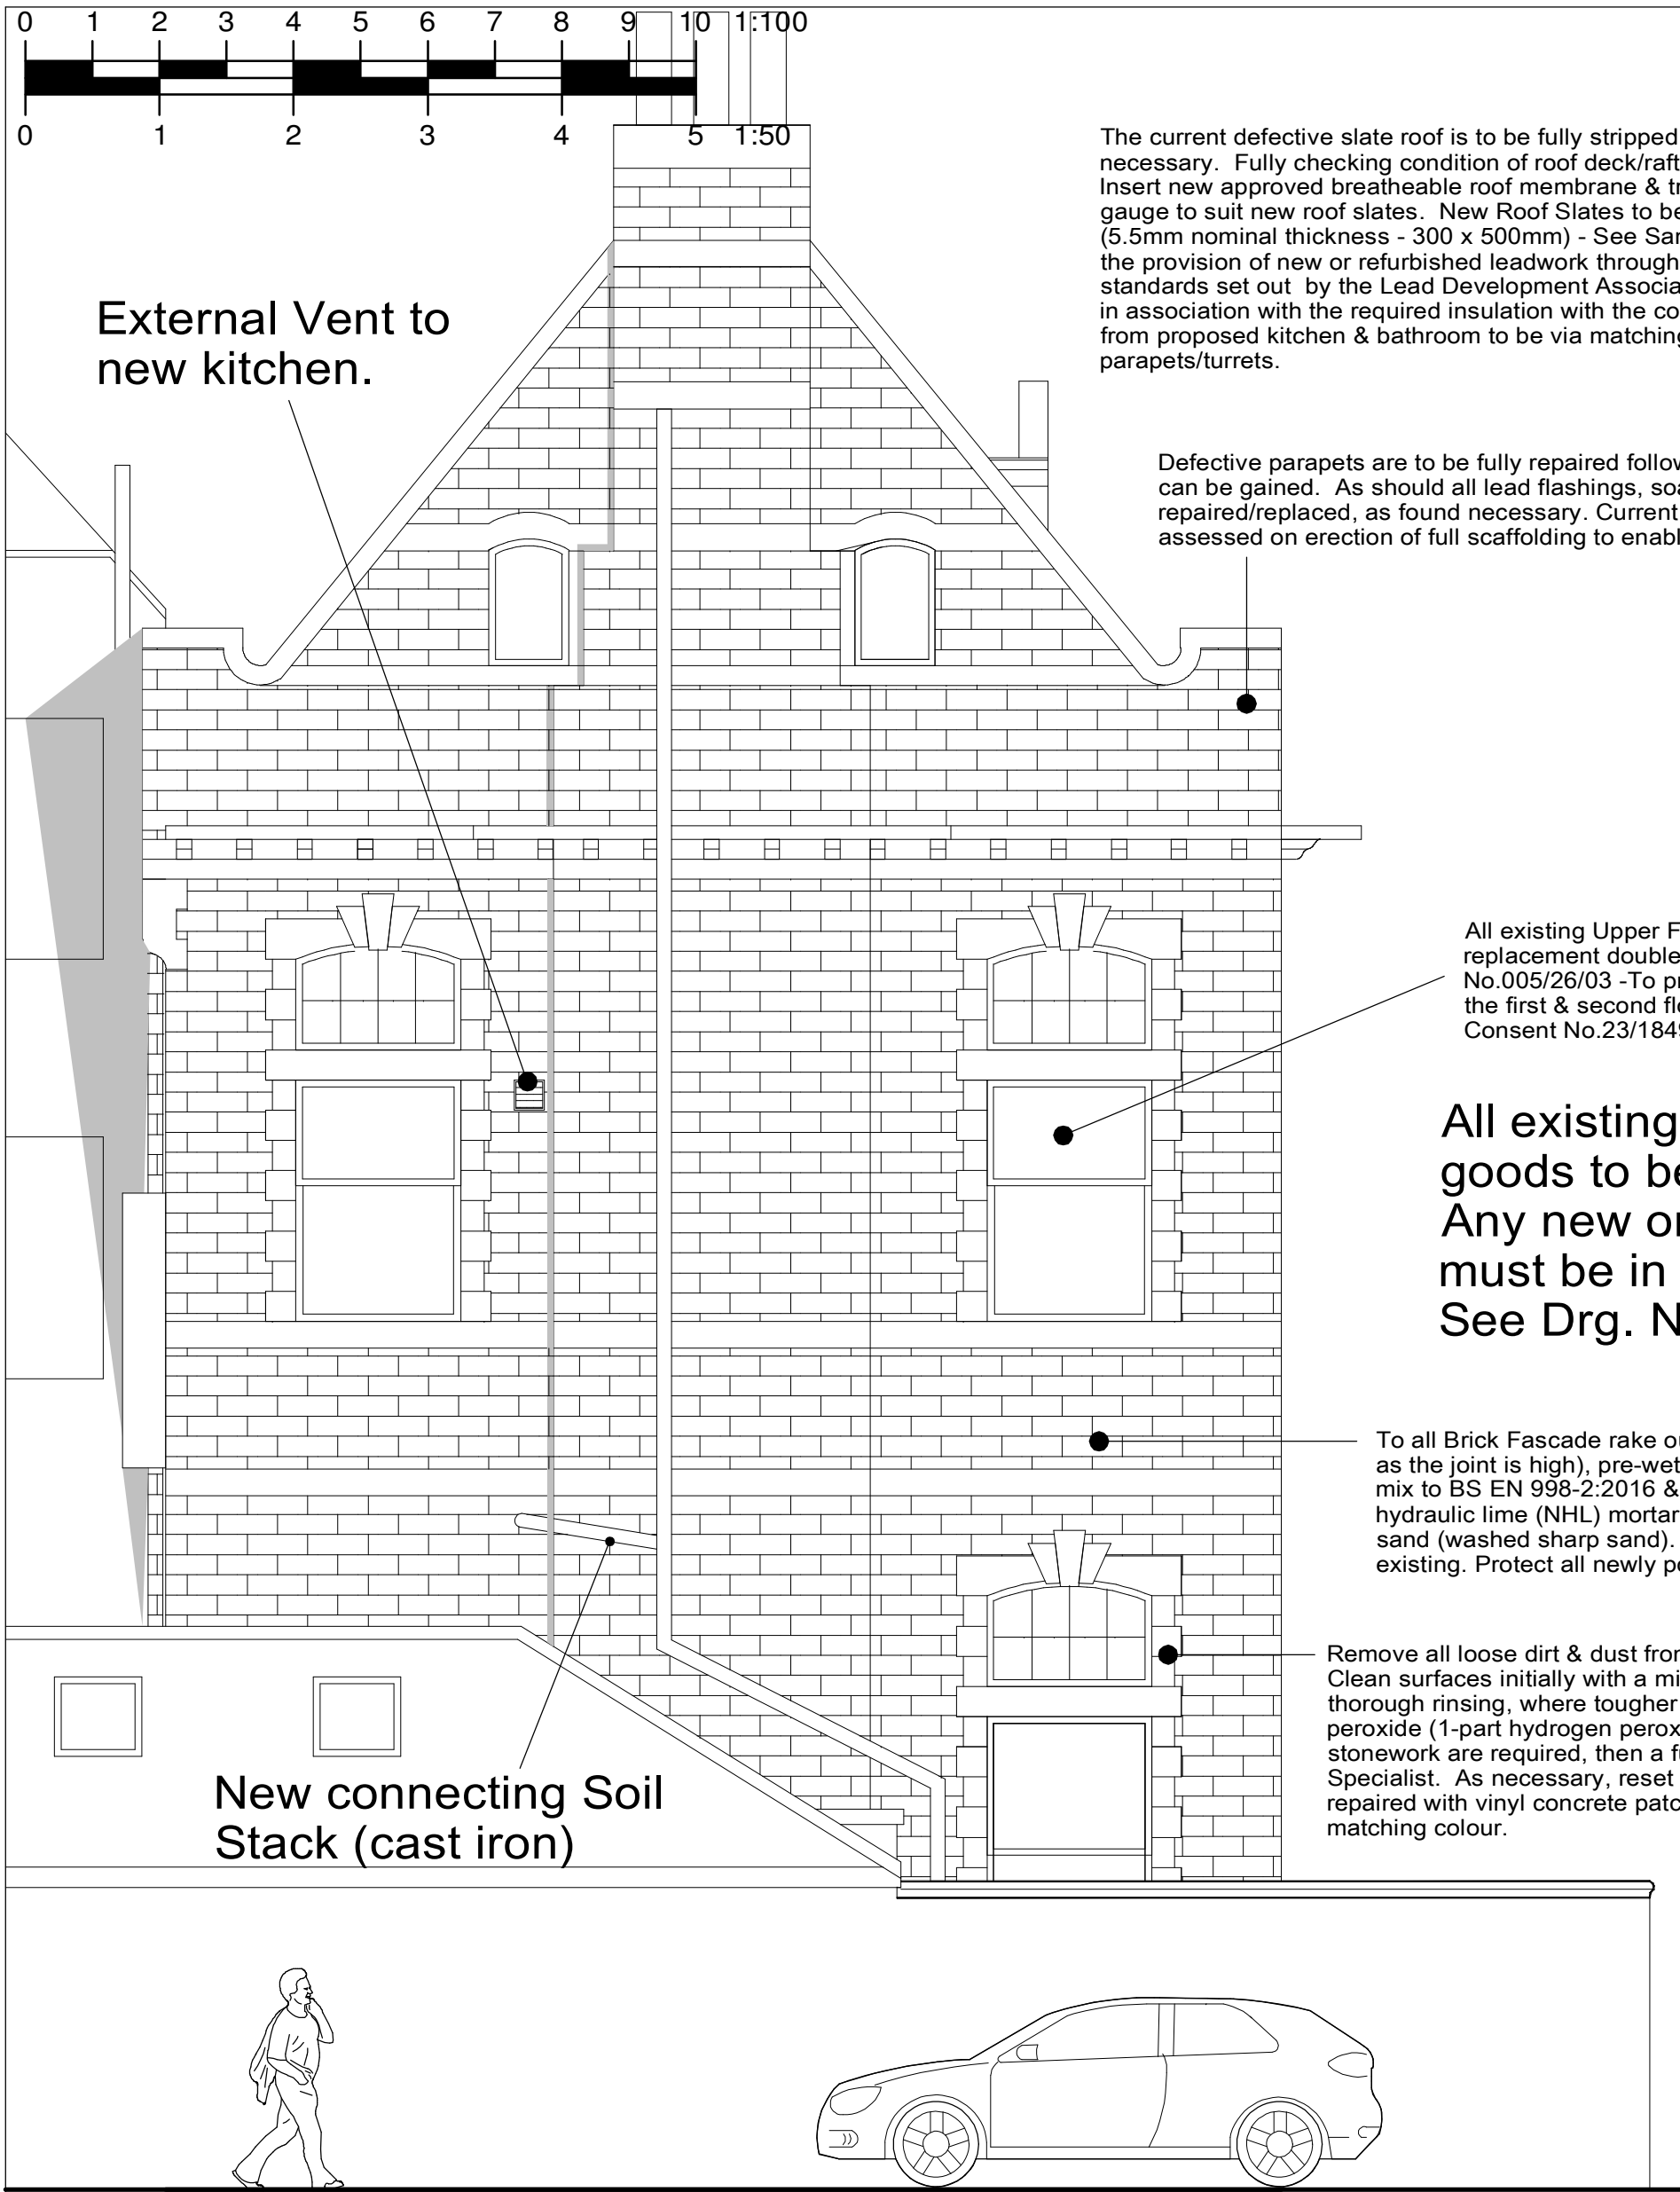


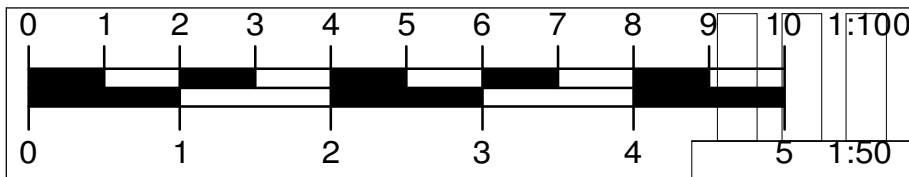

PROPOSED REAR (North) ELEVATION

(Scale 1/50)

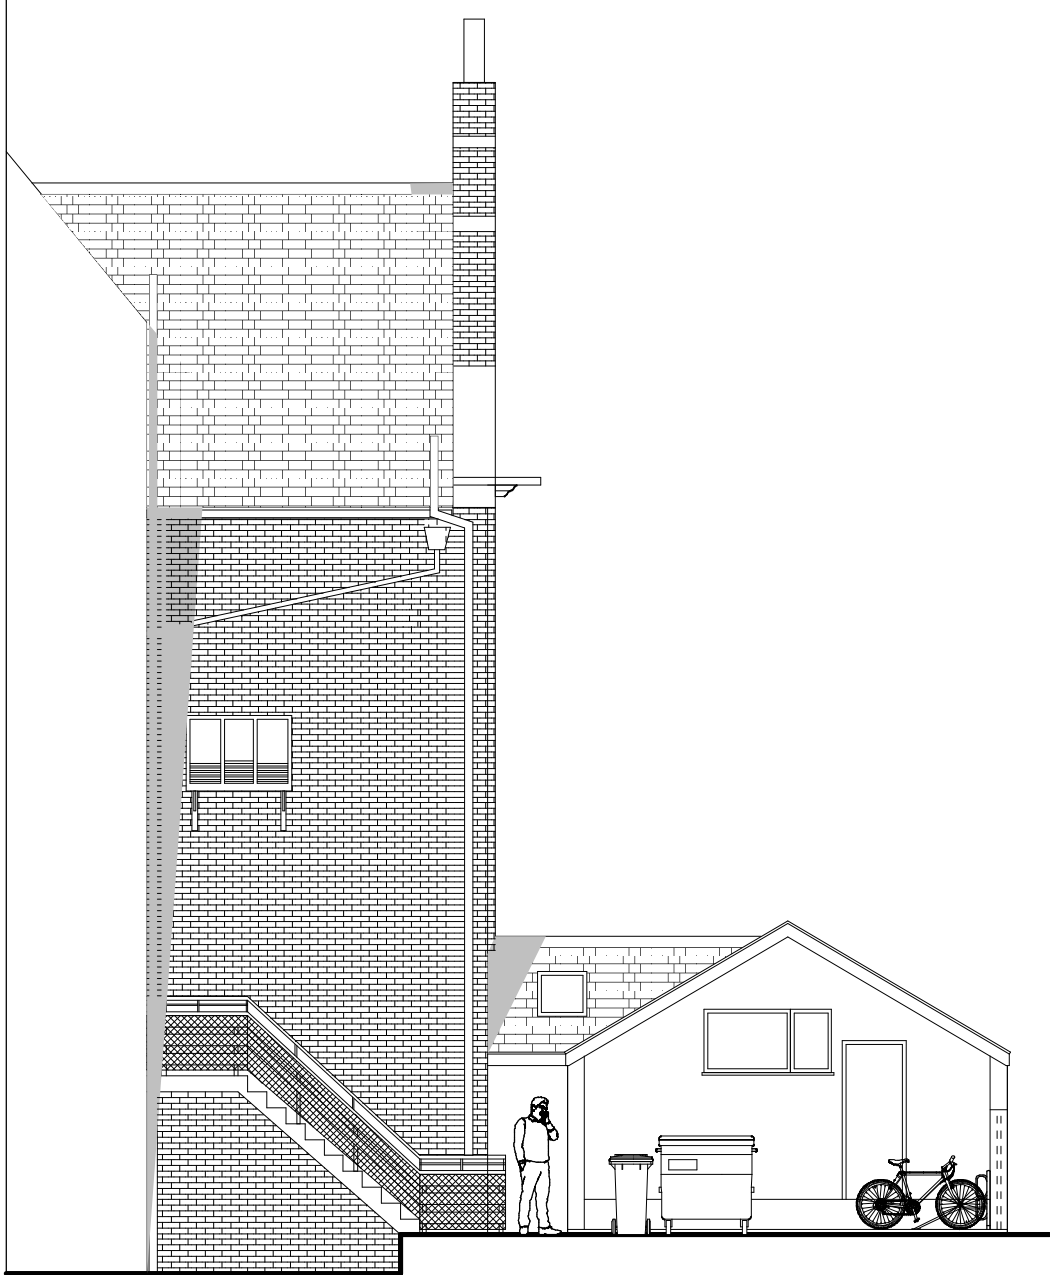


EXISTING REAR/SIDE (East) ELEVATION

(Scale 1/100)



EXISTING REAR (North) ELEVATION

(Scale 1/100)

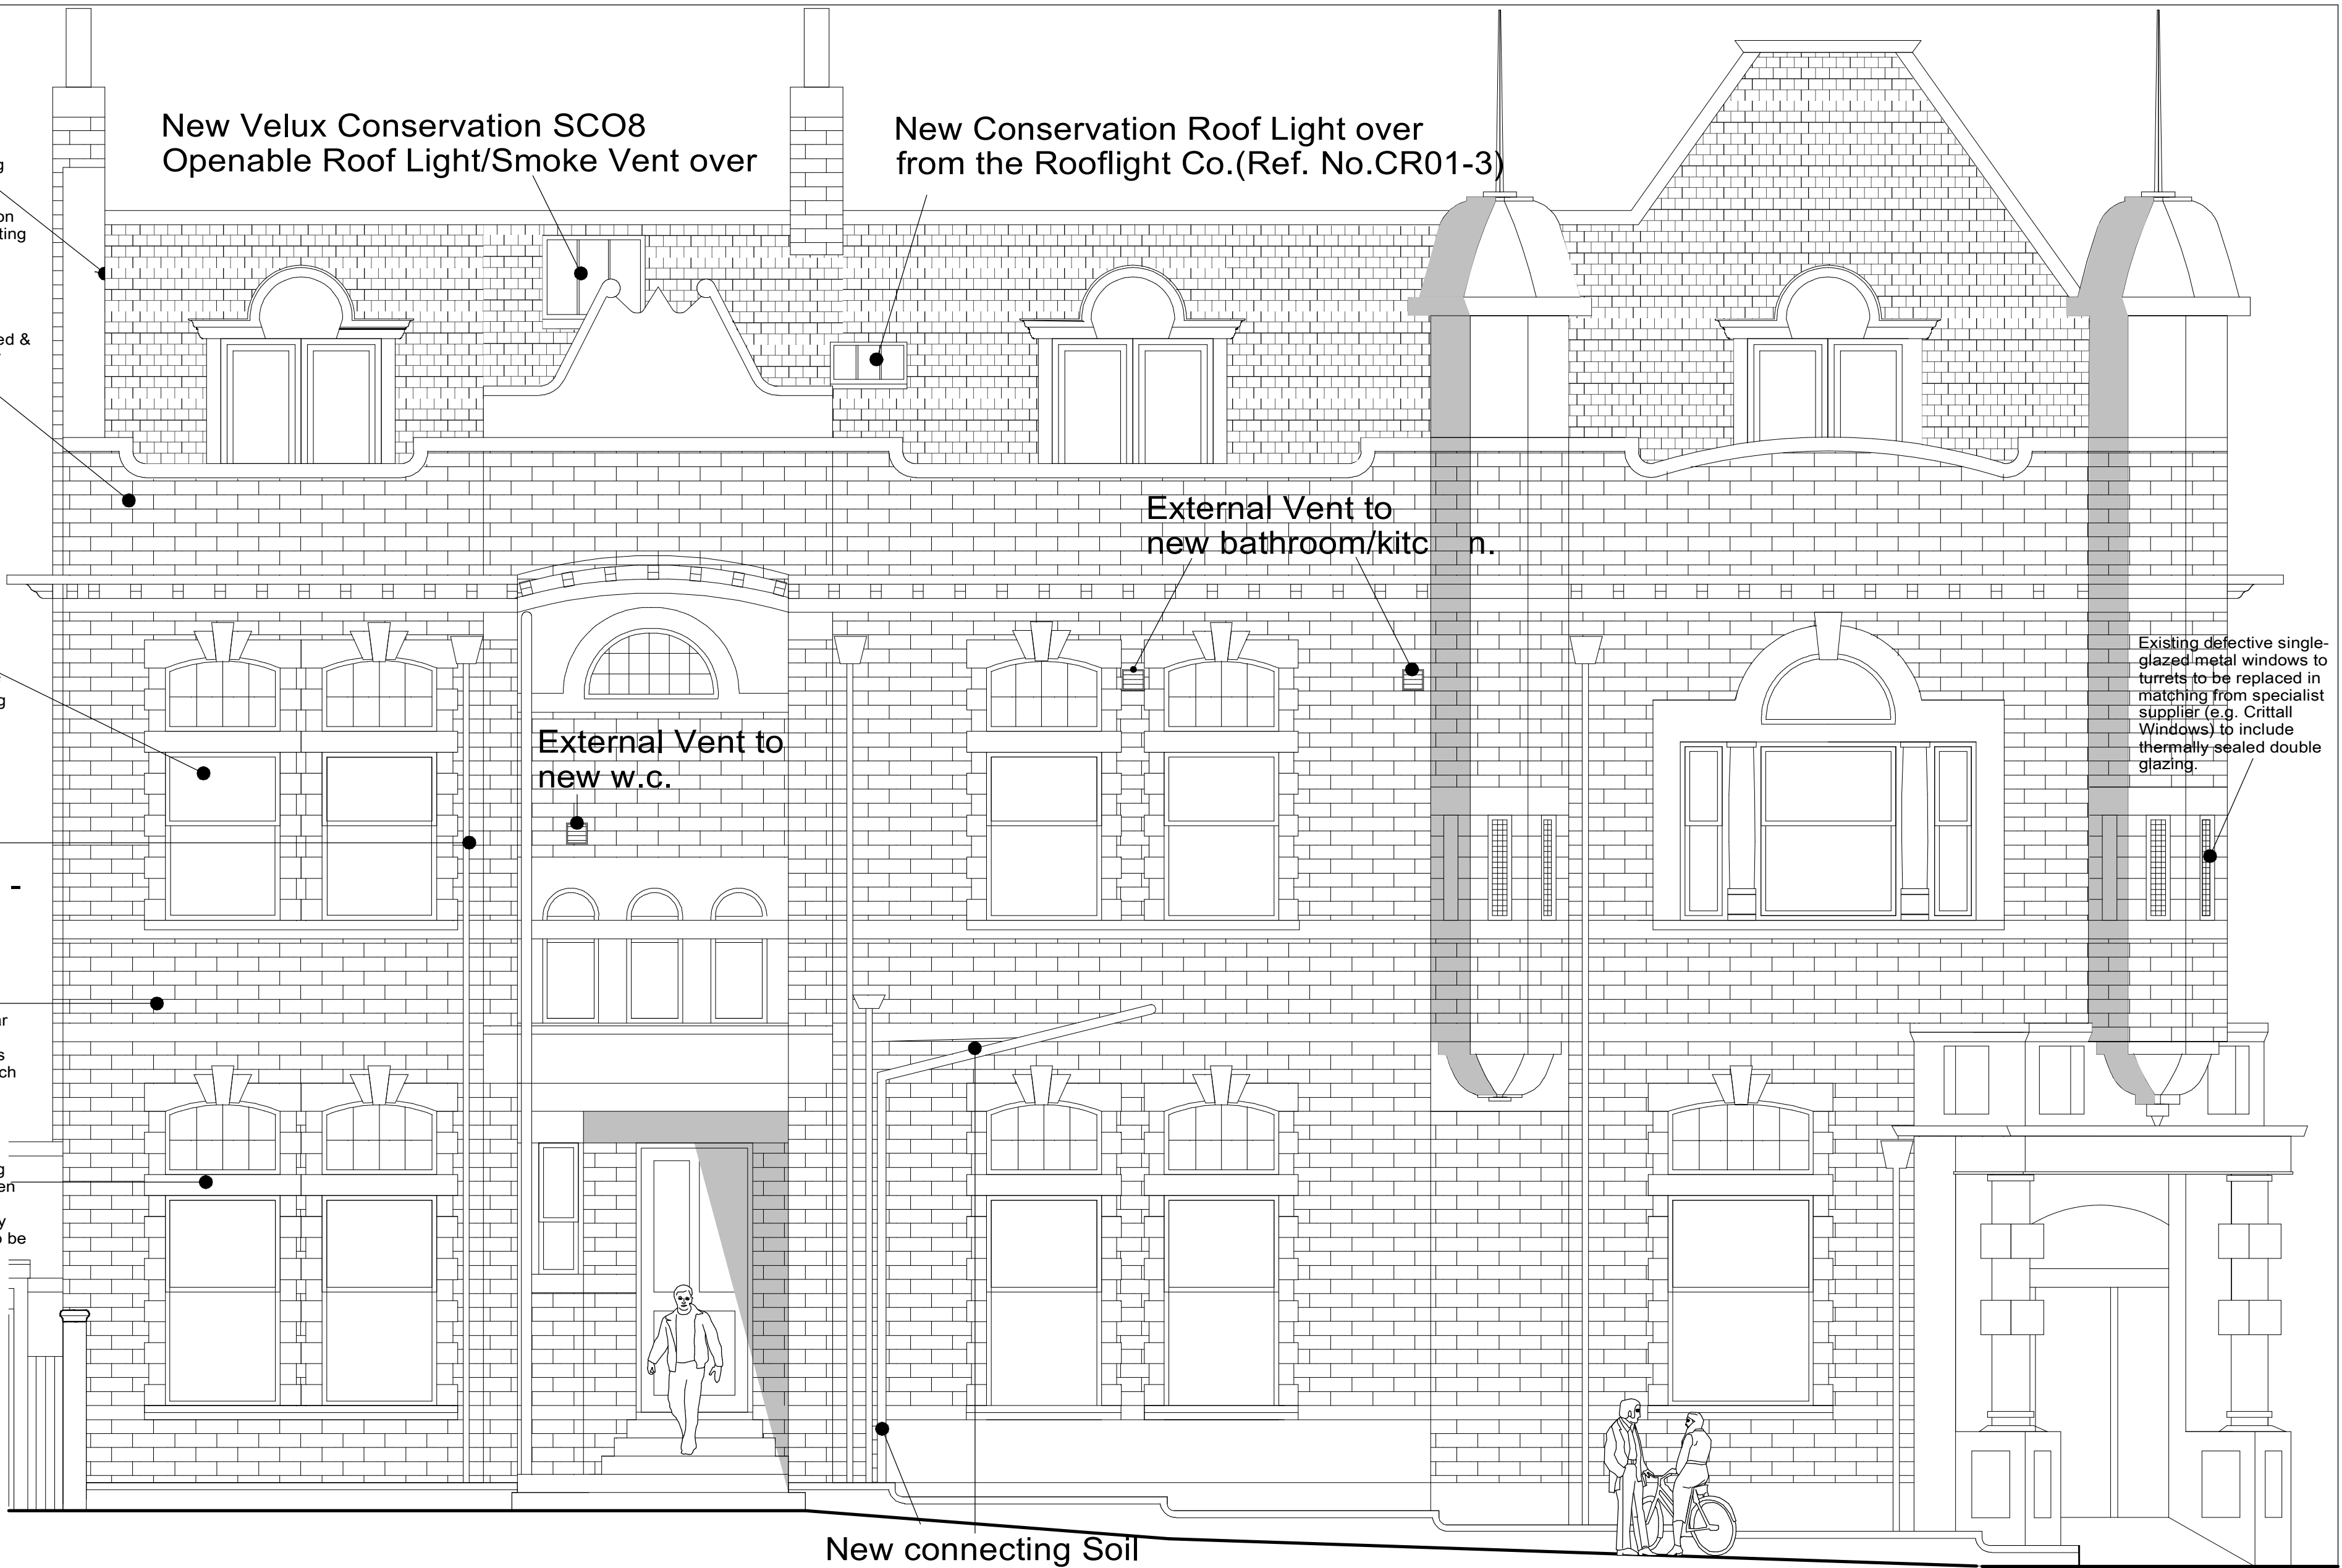

PROPOSED MANOR ROAD (West) ELEVATION

(Scale 1/50)



EXISTING MANOR ROAD (West) ELEVATION

(Scale 1/100)

NOTES

© Copyright

All dimensions must be checked on site and not scaled from this drawing.

Drawing to be read fully in conjunction with Drawing No.'s 005/26/01 & 005/26/03.

Drawing detailed for Planning/Listed Building Application purposes only.

IMPORTANT NOTE:- A full assessment of the building to be undertaken when safe access can be gained to all areas & therefore this drawing to be used as a guide only.

Client

The Trustees of the Viscount Folkestone (1963) Settlement

Job Title

Proposed External Repair & Refurbishment of the Property (in conjunction with Planning Consent No.23/1849/FH & Listed Building Consent No.23/1864/FH).

No.134, Sandgate Road, Folkestone, Kent CT20 2BW.

\$

S.I. CHARTERED BUILDING SURVEYORS

No.8 JOINTON ROAD FOLKESTONE · KENT · CT20 2RG

TEL: (01303) 240088

e-mail: stuart@sicbs.co.uk

Scales

1/50, 1/100, (@A1 size)

Date

March '26,

Drawn by

SL

Drg. No.

005/26/02

Rev.