
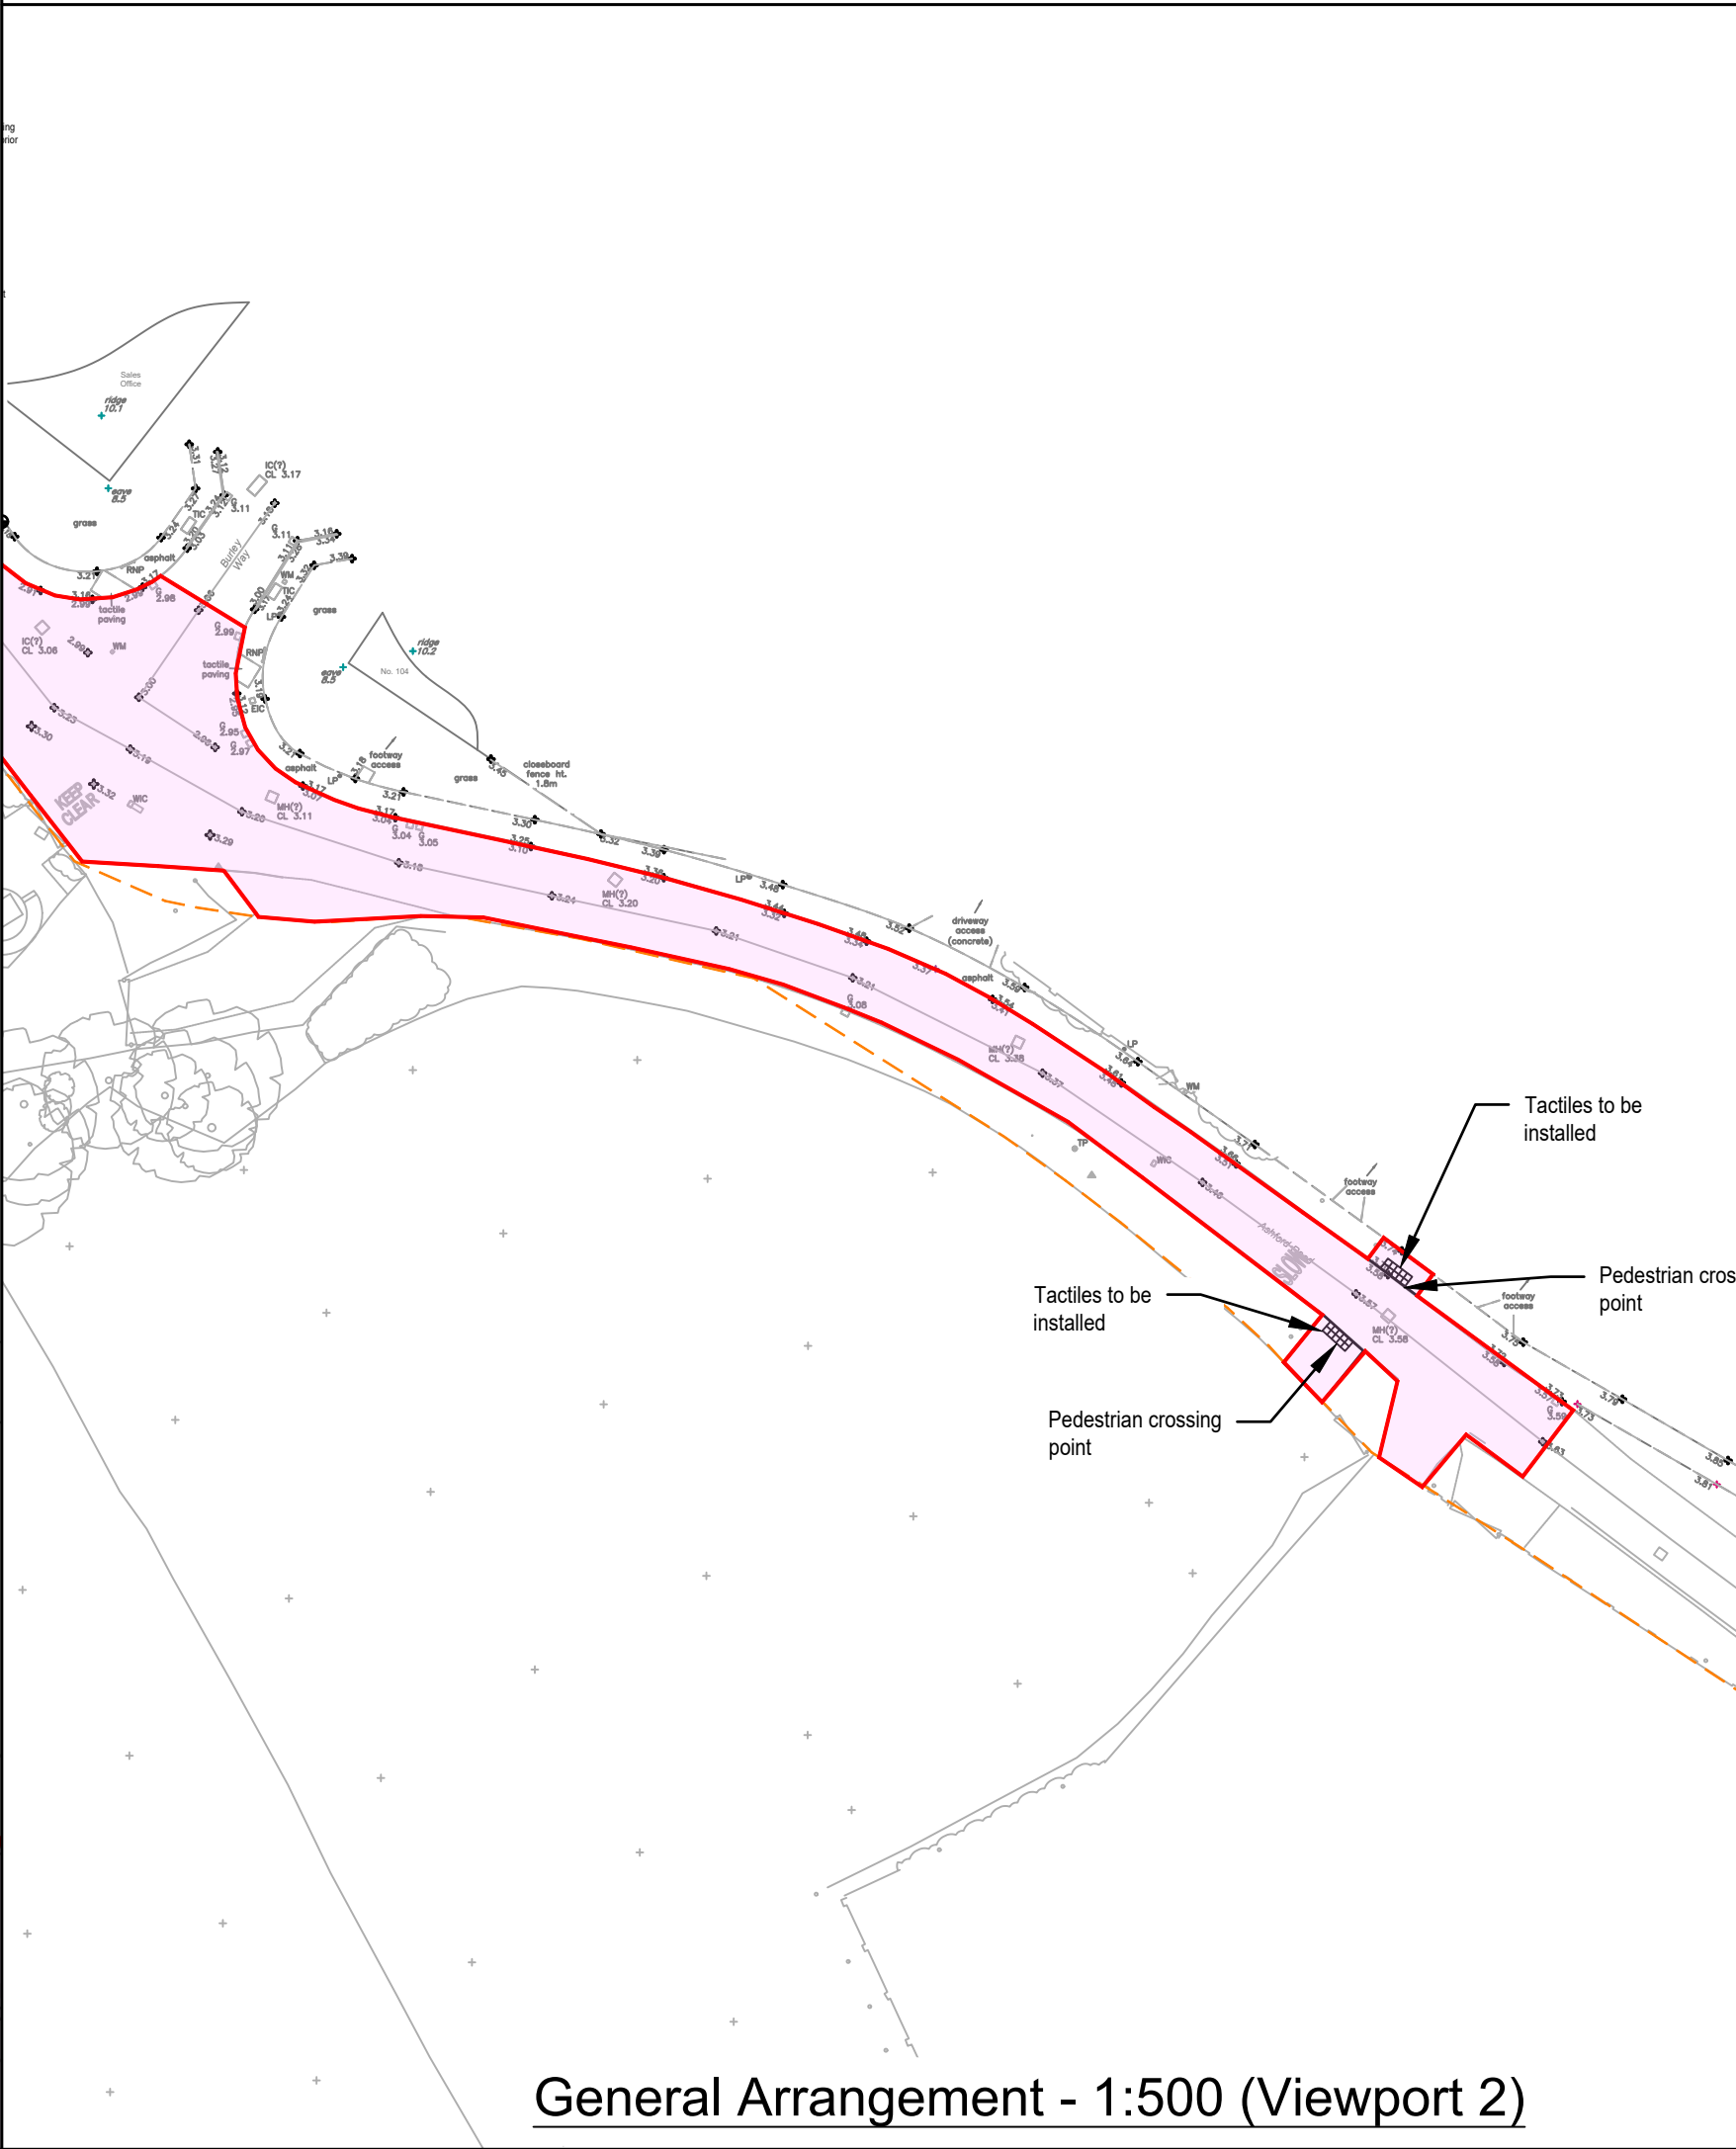
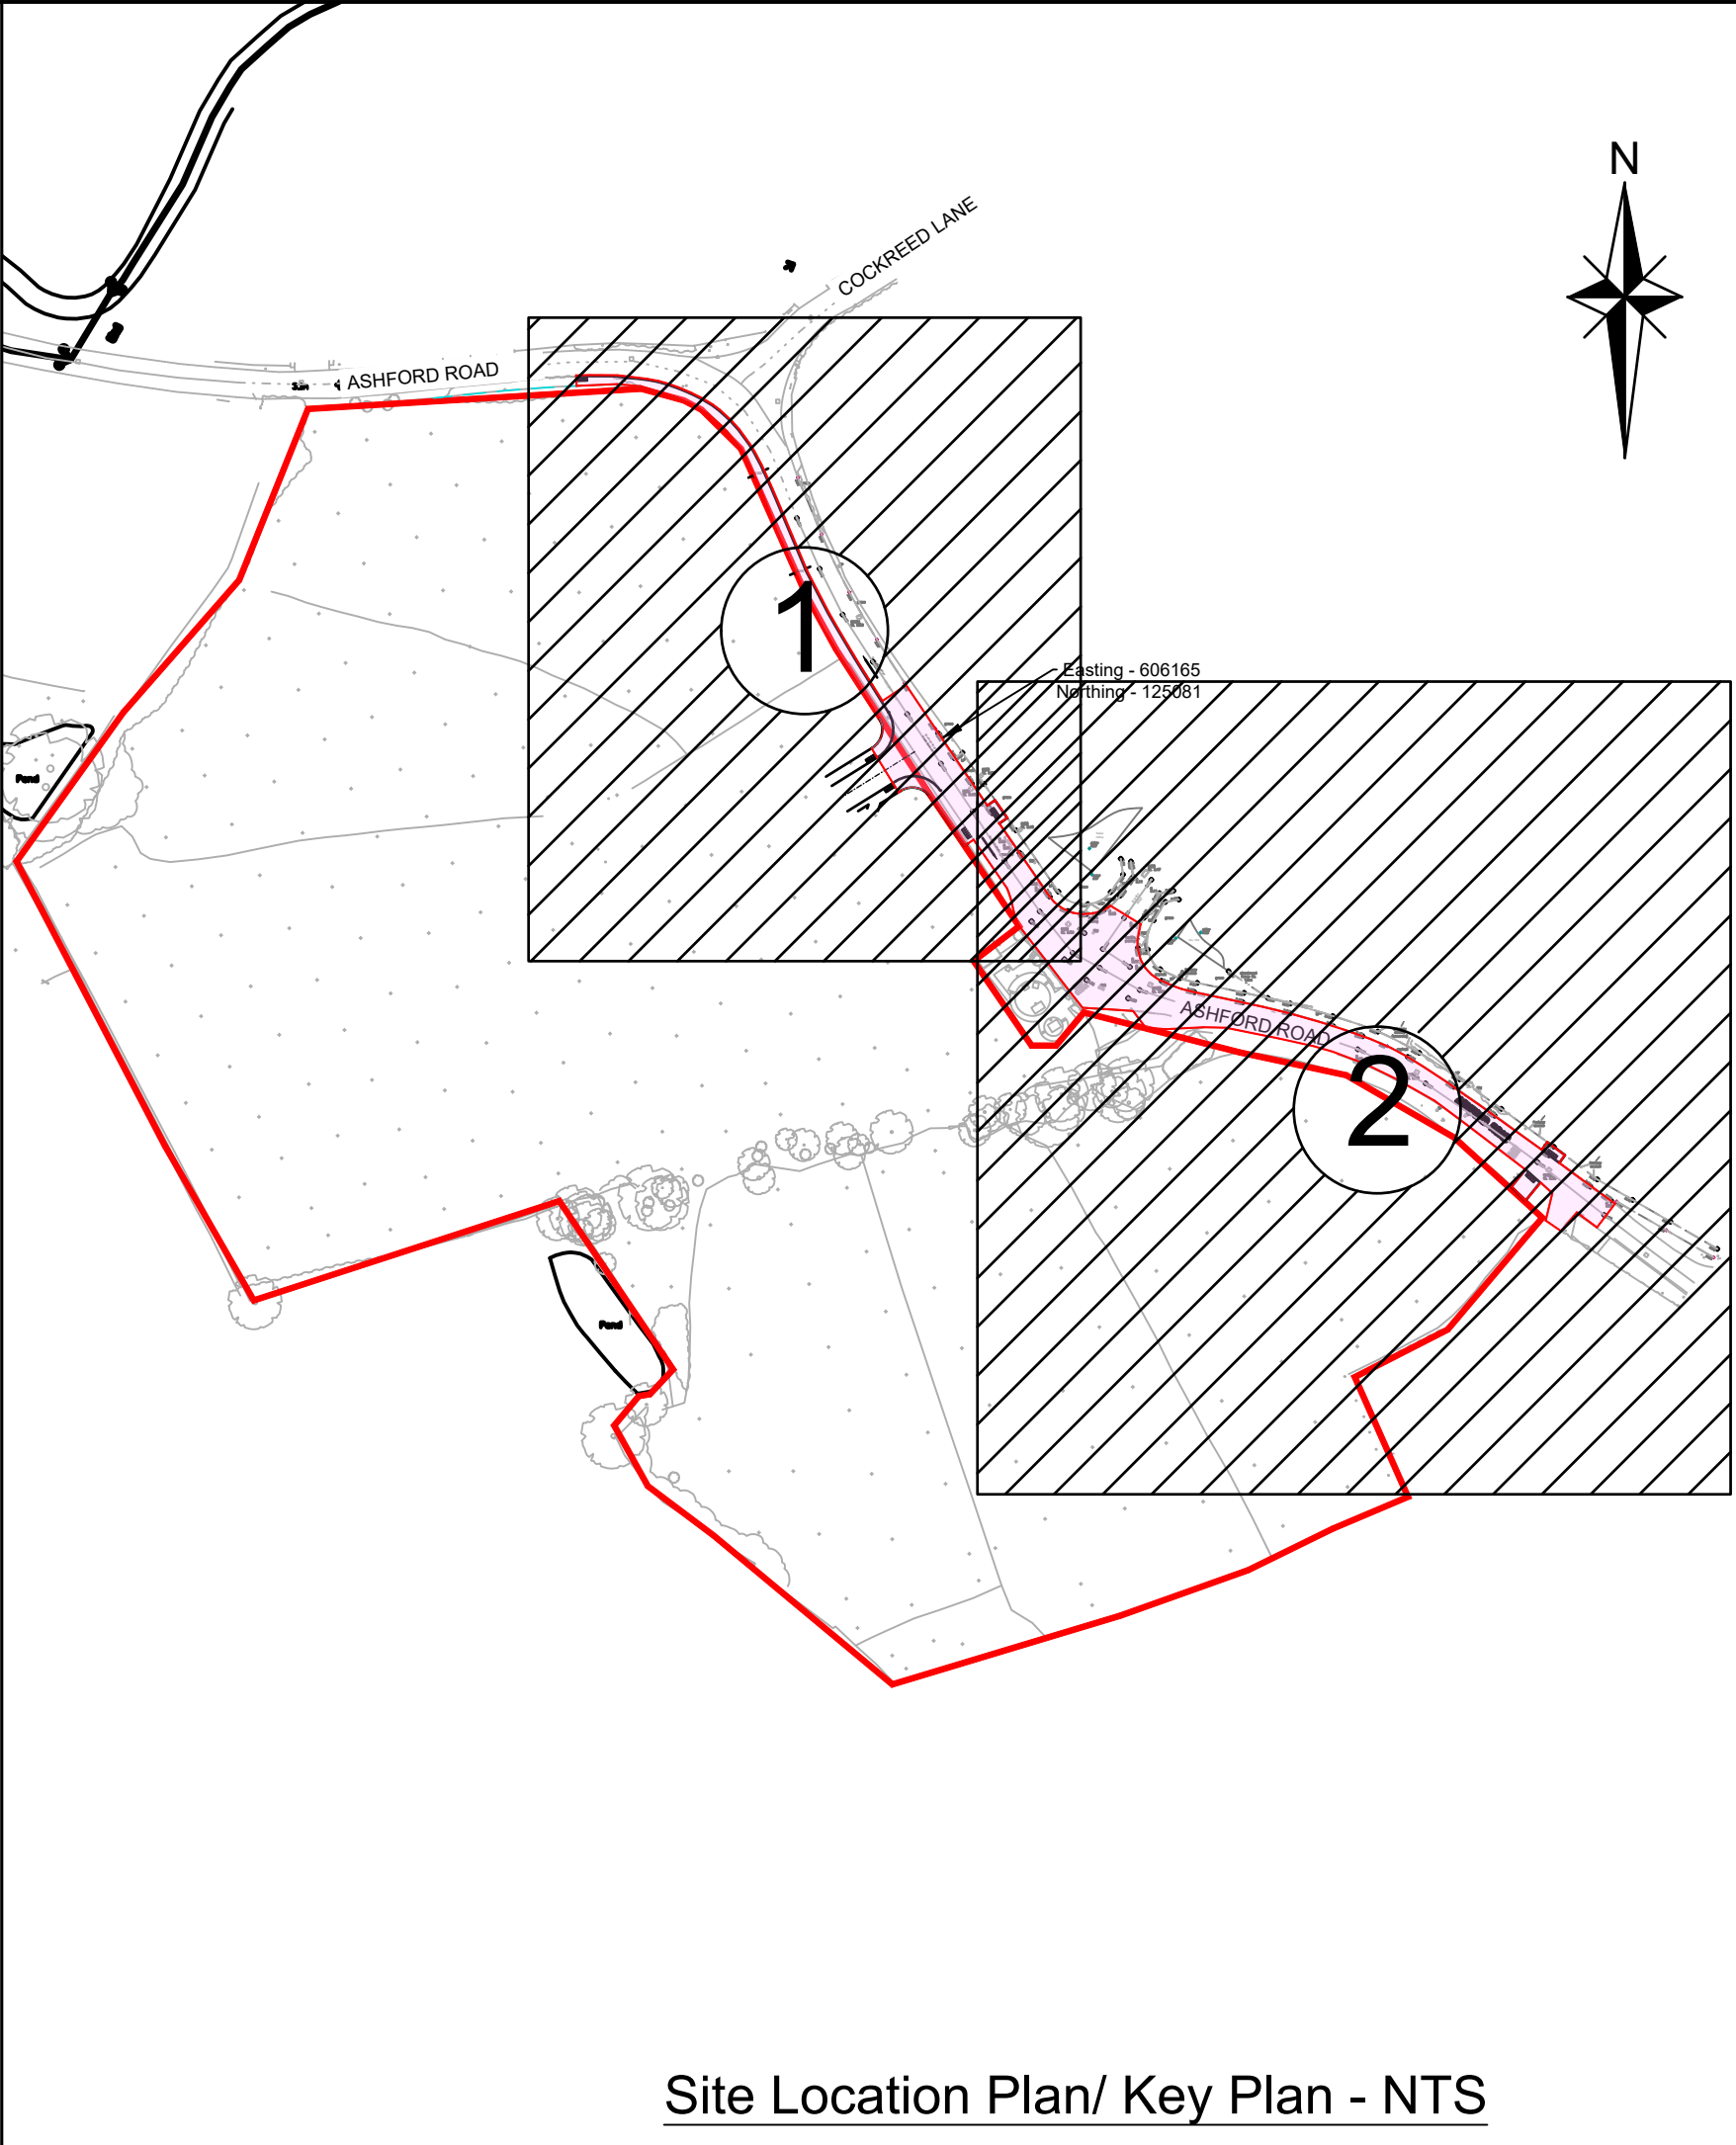


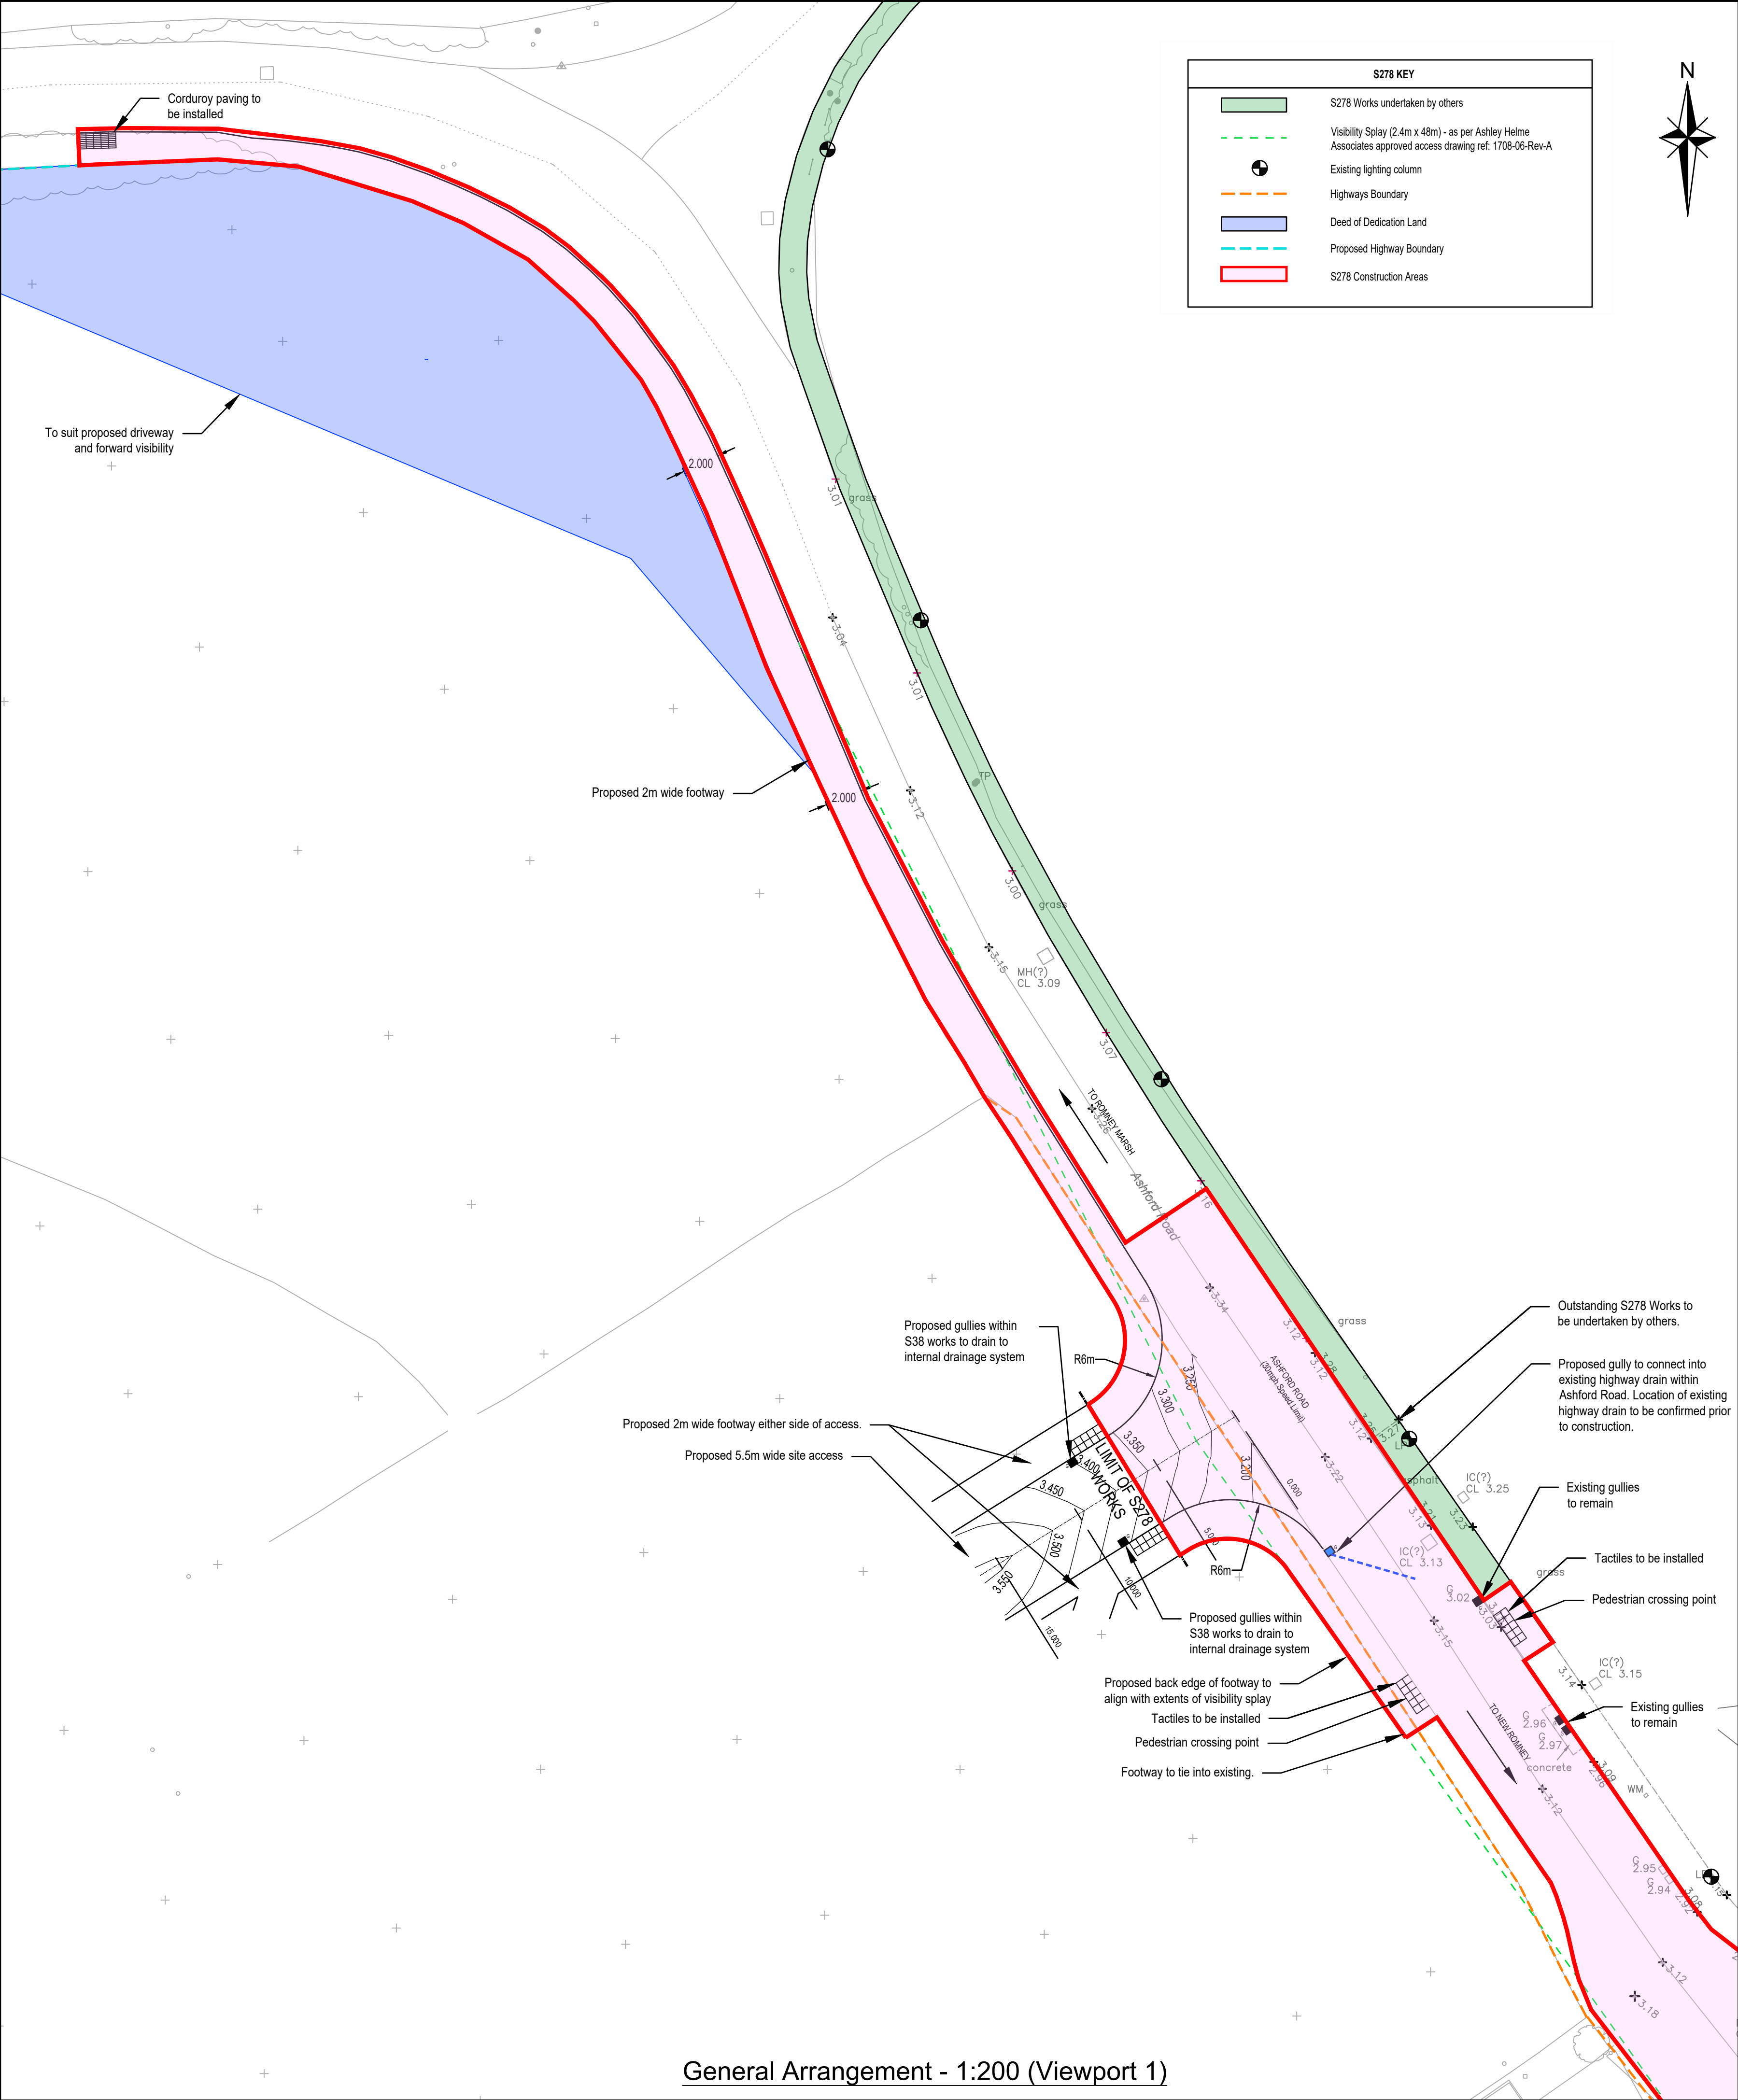

NOTES

- Do not scale from this drawing.
- All dimensions are in metres unless stated otherwise.
- Proposed internal site layout to be confirmed through planning process.
- Proposed speed limit changes within the Section 278 are shown within drawing 22-095-008.

F	Construction area adjusted.	SC	TH	GC	May 24
E	Adjacent site road resurfacing added into S278 plan.	SC	TH	GC	May 24
D	Amended to suit KCC comments – construction areas added. Extent of adjacent site's S278 resurfacing added	SC	TH	GC	May 24
C	Minor amendments.	SC	TH	GC	Mar 24
B	Layout updated.	SC	TH	GC	Mar 24
A	Amended to suit RSA. Footpath to south east of access widened to suit visibility splay. Footpath on north western side of junction removed. Centreline road markings extended to 3 no.	TH	TH	GC	Jul 23

Rev	Amendments	Drm	Chk	App	Date

Charles & Associates

Landmark House
Station Road
Bosham
West Sussex
BN12 7PA
01256 638420

Issued by

Park House
Park Farm
East Malling Trust Estate
Bradbourne Lane
Aylesford
Kent
ME20 6BN
01732 448120

Job Title

**Land at Ashford Road
New Romney**

Drawing Title

**S278 - General Arrangement/
Location Plan**

Client

Pentland Homes

Scale	Date	Designed
As Shown @A1	Jun 23	SC
Drawn	Checked	Approved
SC	TSH	GAC
Job No	Drawing No	Rev
22-095	22-095-001	F