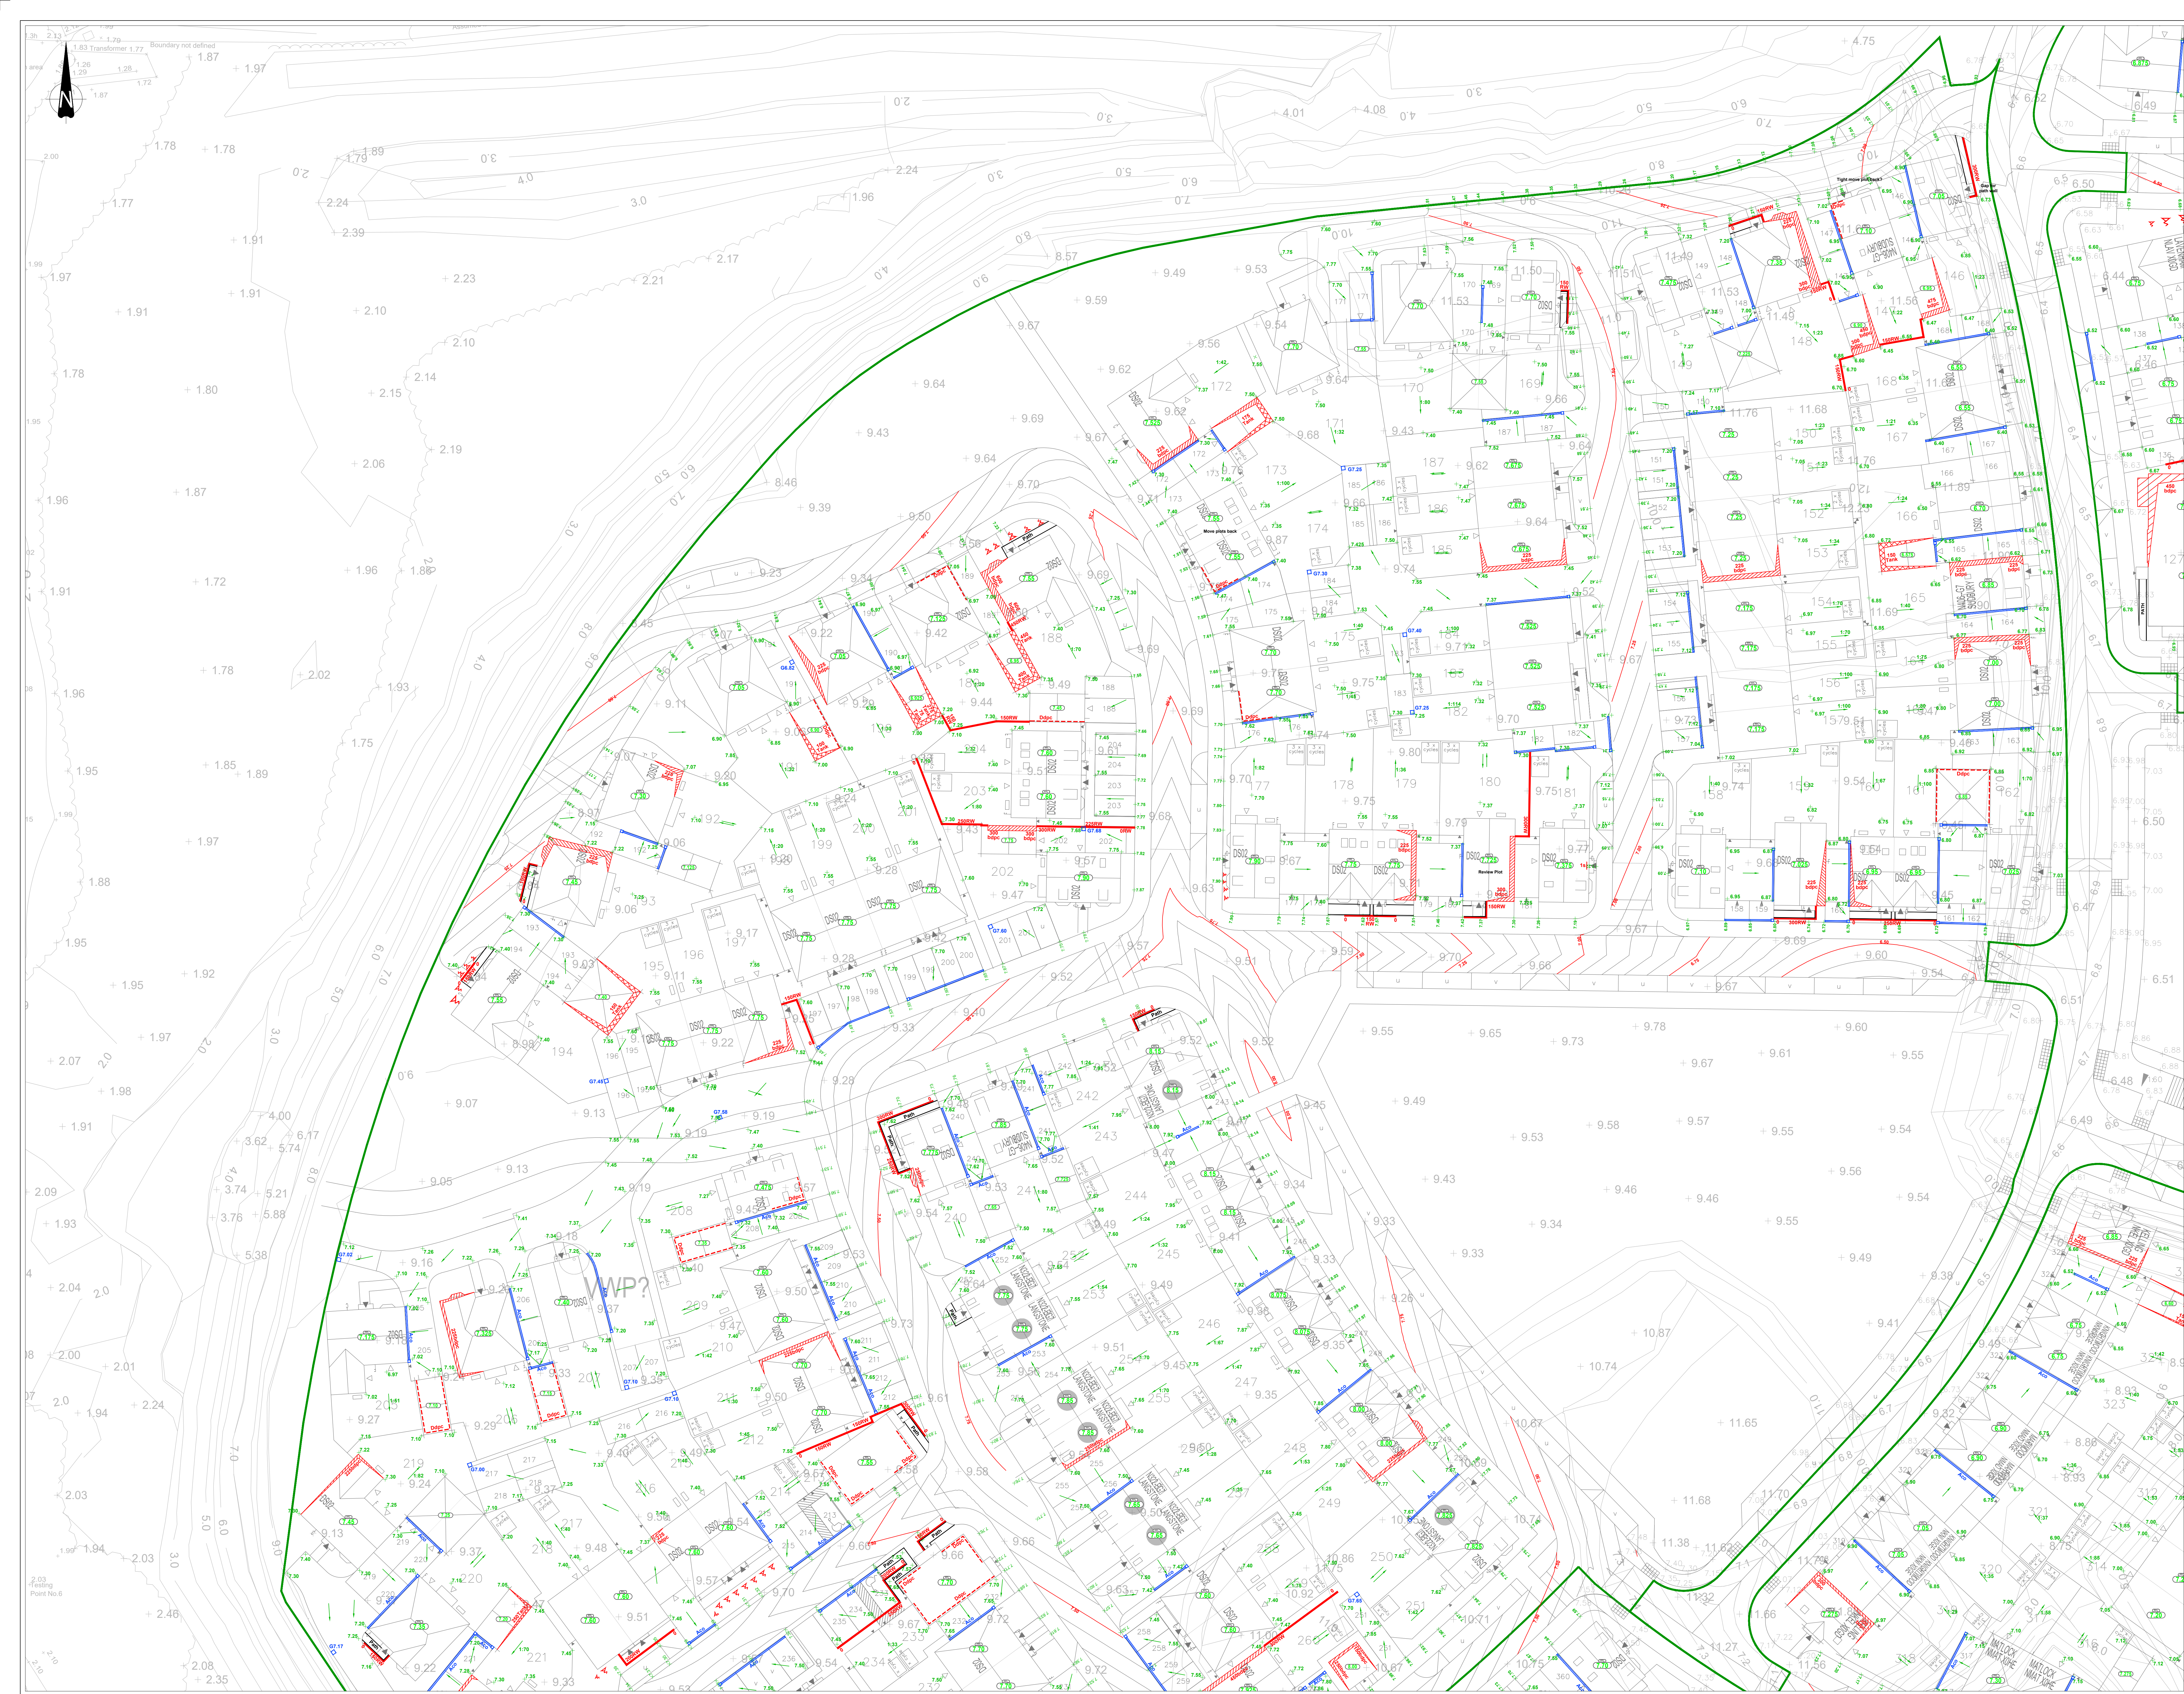


[illegible]

EXTERNAL WORKS LEGEND:

LEVELS	EXTERNAL WORKS
 FINISHED FLOOR LEVEL  GRADING FLOOR LEVEL  EXTERNAL SPOT LEVEL  FALL SLECTION & GRADIENT	EXTERNAL WORKS  DOUBLE DAMP PROOF COURSE  TANKING  TANKING  

DRAINAGE

	A0 CHANNEL DRAIN & GULLY
	DESIGN CHANNEL & GULLY
	DRIVEWAY GULLY
	SUB HIGHWAY GULLY

EXTERNAL SPECS

	EXTERNAL SPECS
GENERAL

	DEVELOPMENT BOUNDARY

A	-	External levels amended to suit latest client layout. First Issue	03/09/2026	DE
Rev.		Description	Date	By
Drawing Status				
		PLANNING		

SUBJECT TO COUNCIL APPROVAL, AMENDMENTS MAY THEREFORE BE REQUESTED.

Client	 BARRATT HOMES
Project	Martello Lakes, Phases 5-7 Hythe
Title	External Levels & Features Plan Sheet 2 of 5

Scale	AD @ 1:500	Drawn	DE
Date	December 2025	Checked	DA
File	25143 / dwgs / civilts / current	Drawn	25143-BGC-PL / 103-A